
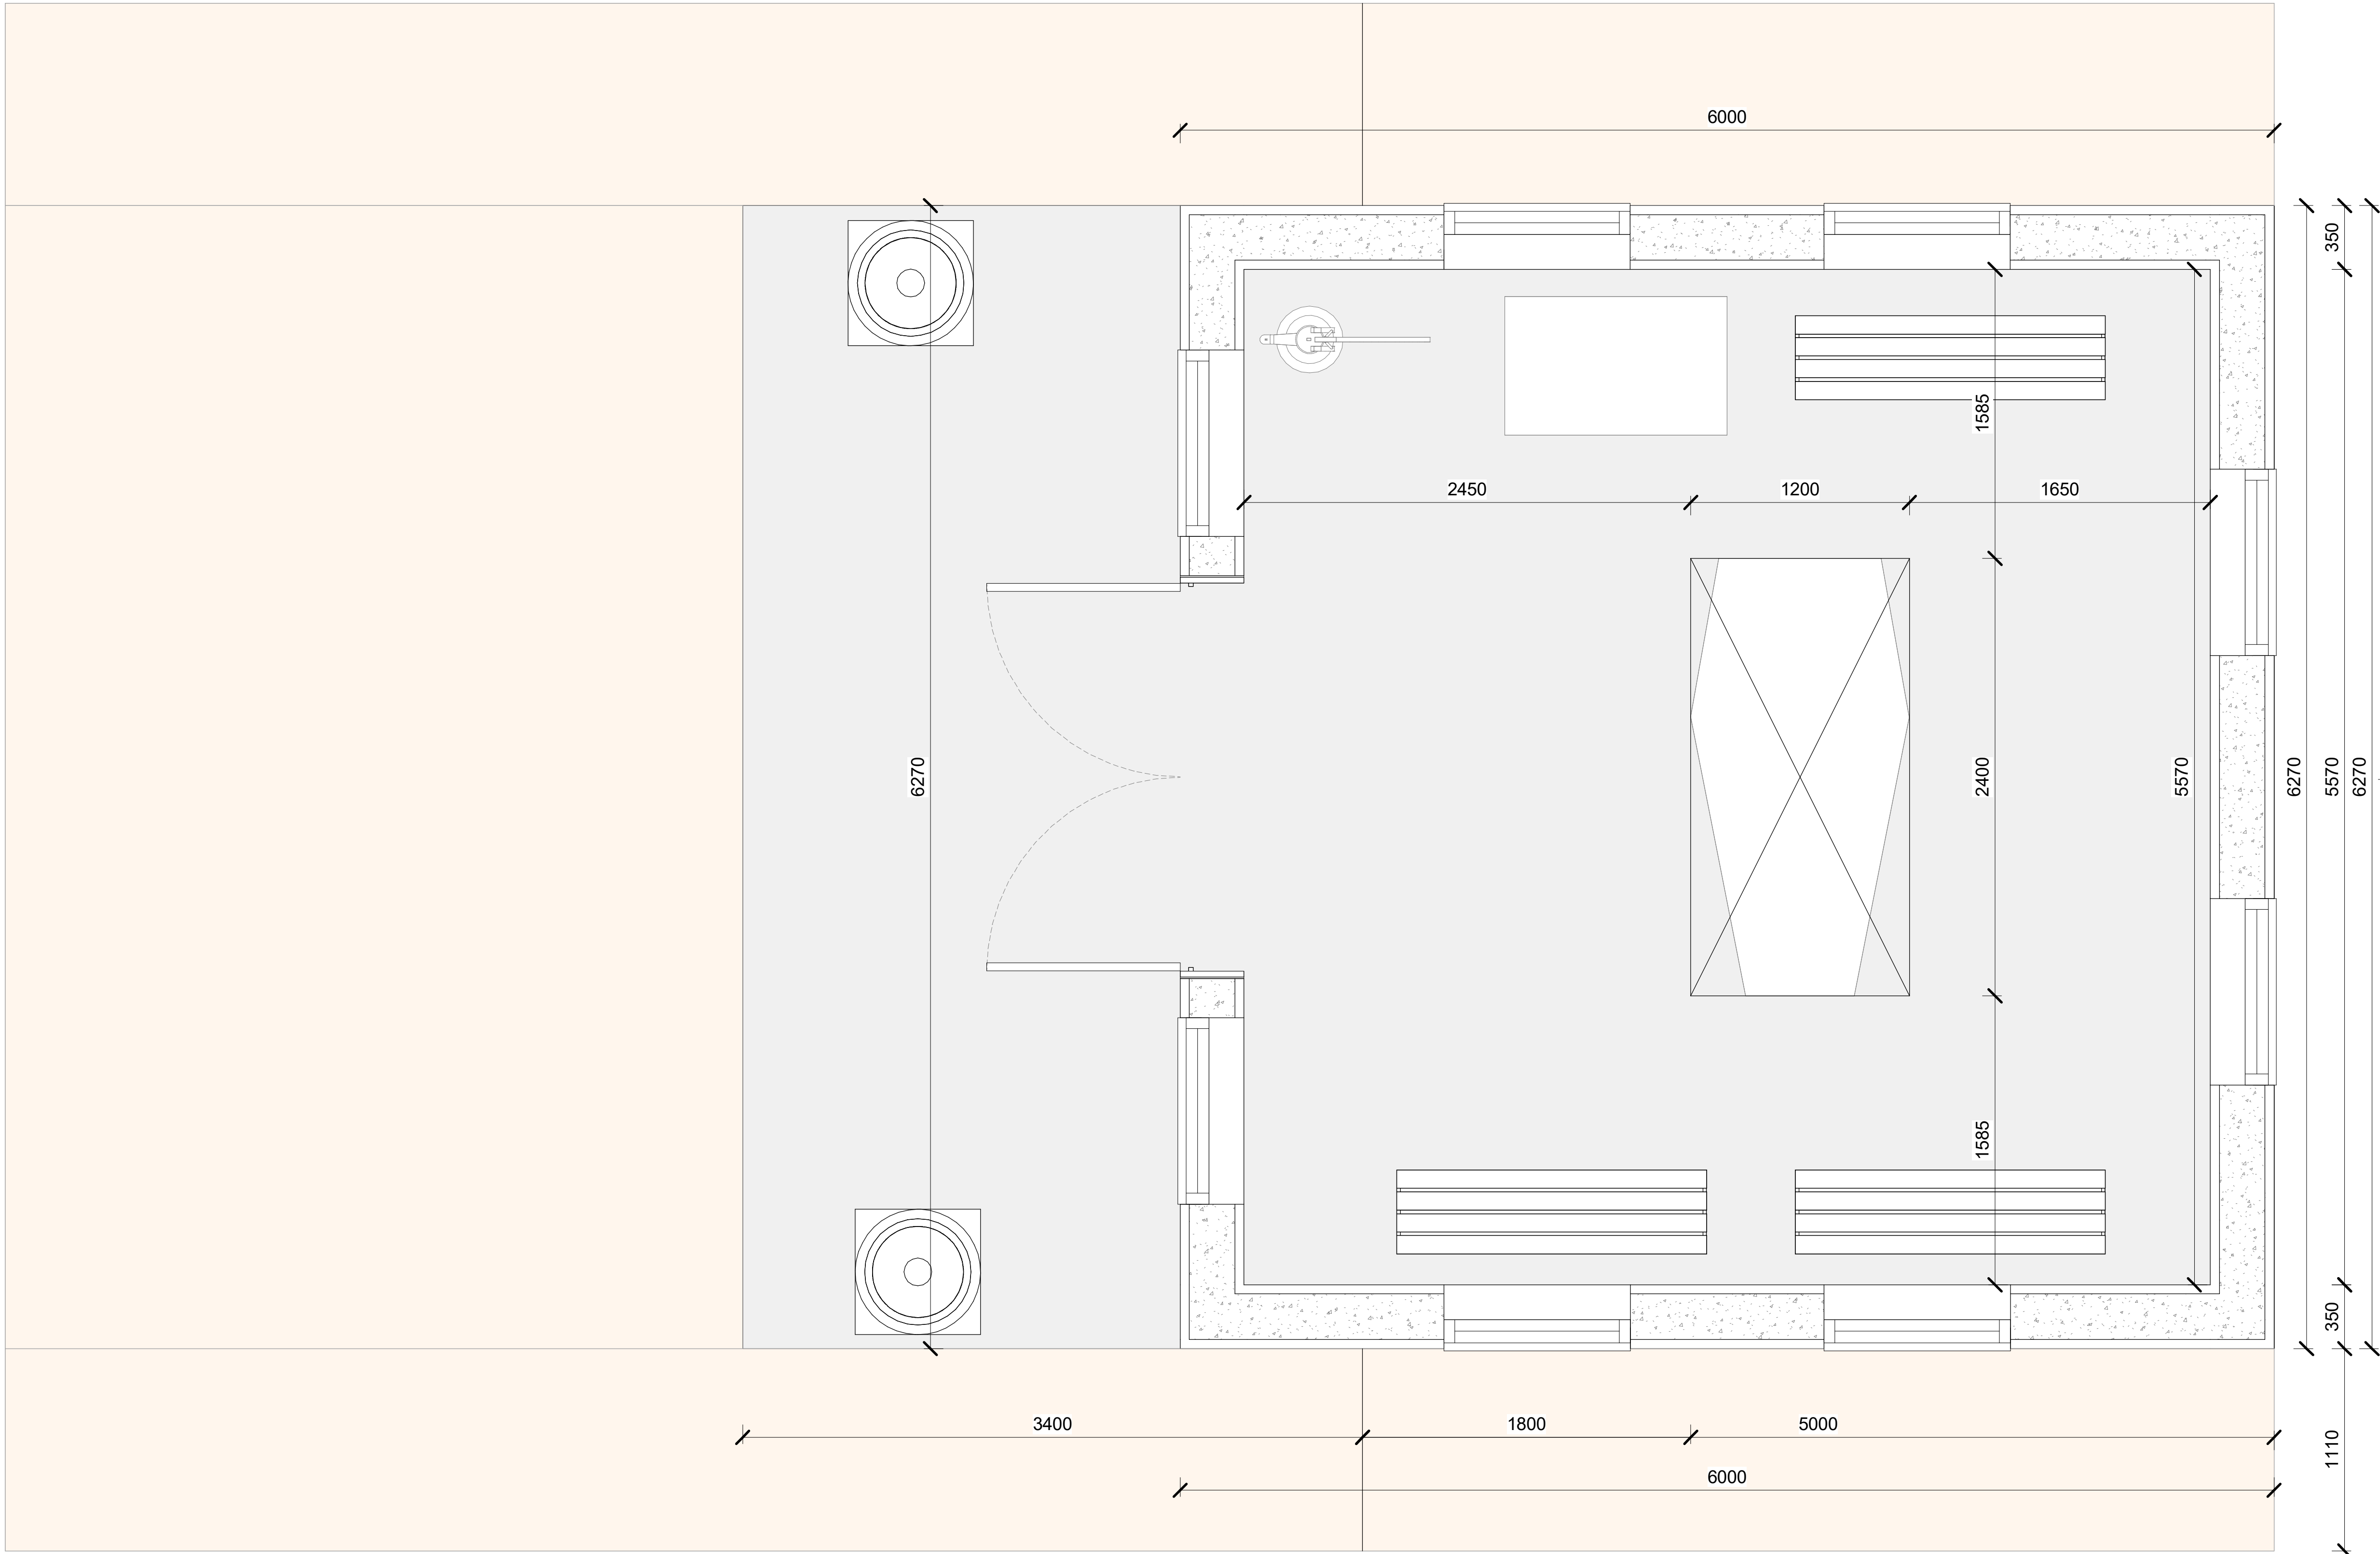


0 200 400 600 800 1000  
mm

 

**1** Ground Floor Plan  
10100 1 : 20

Key Plan

| Rev | Date | Notes |
|-----|------|-------|
|-----|------|-------|

Project Name

Mausoleum

Status

Planning

Drawing Title

Ground Floor Plan

Drawing Number

- - -00 -DR -A - 10100

| Scale | Sheet Size | Creation Date |
|-------|------------|---------------|
|-------|------------|---------------|

|        |    |          |
|--------|----|----------|
| 1 : 20 | A1 | April 24 |
|--------|----|----------|

| Revision | Inspected By | Drawn By |
|----------|--------------|----------|
|----------|--------------|----------|

|  |    |    |
|--|----|----|
|  | HS | HS |
|--|----|----|