


0 200 400 600 800 1000
mm

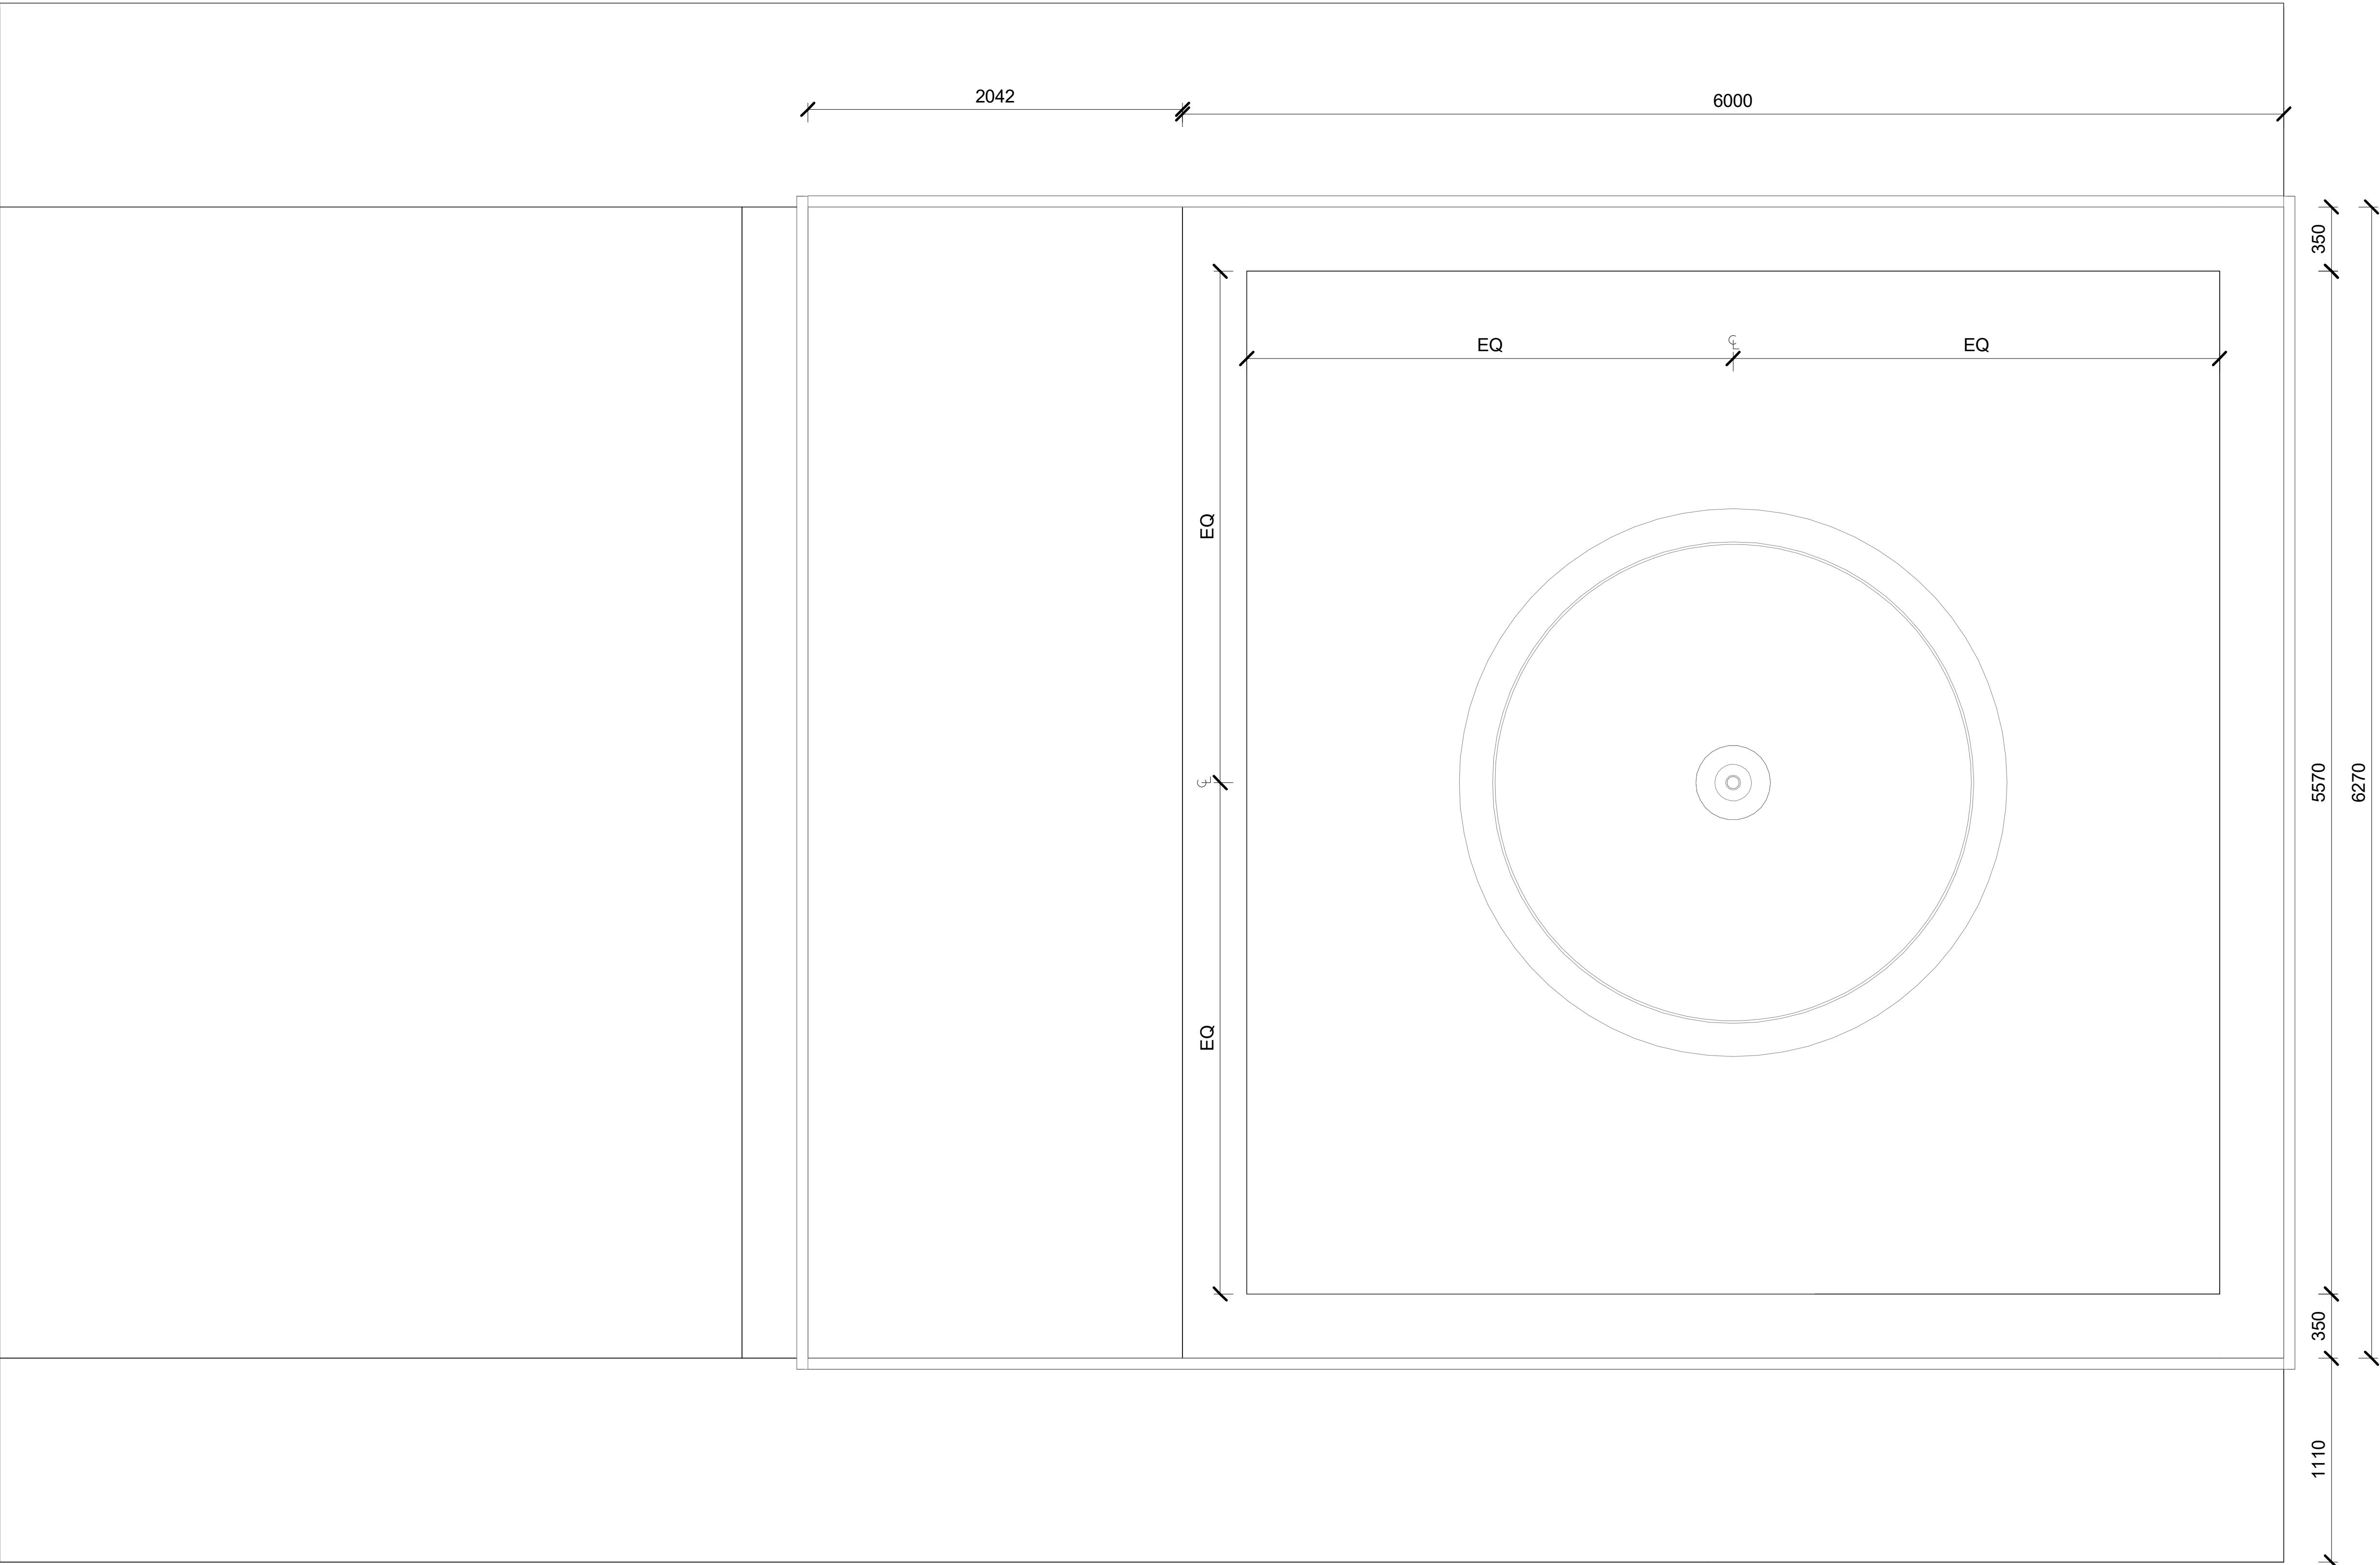

Key Plan

Rev	Date	Notes
-----	------	-------

Project Name

Mausoleum

Status

Planning

Drawing Title

Roof Plan

Drawing Number

- - -01 -DR -A -10101

Scale

1 : 20

Sheet Size

A1

Creation Date

April 24

Revision

Inspected By

HS

Drawn By

HS