


▼ 02 - +7.00m AOD

▼ 01 - +3.75m AOD

▼ 00 - +0.00m AOD

1 West Elevation
10201 1 : 20

WIP

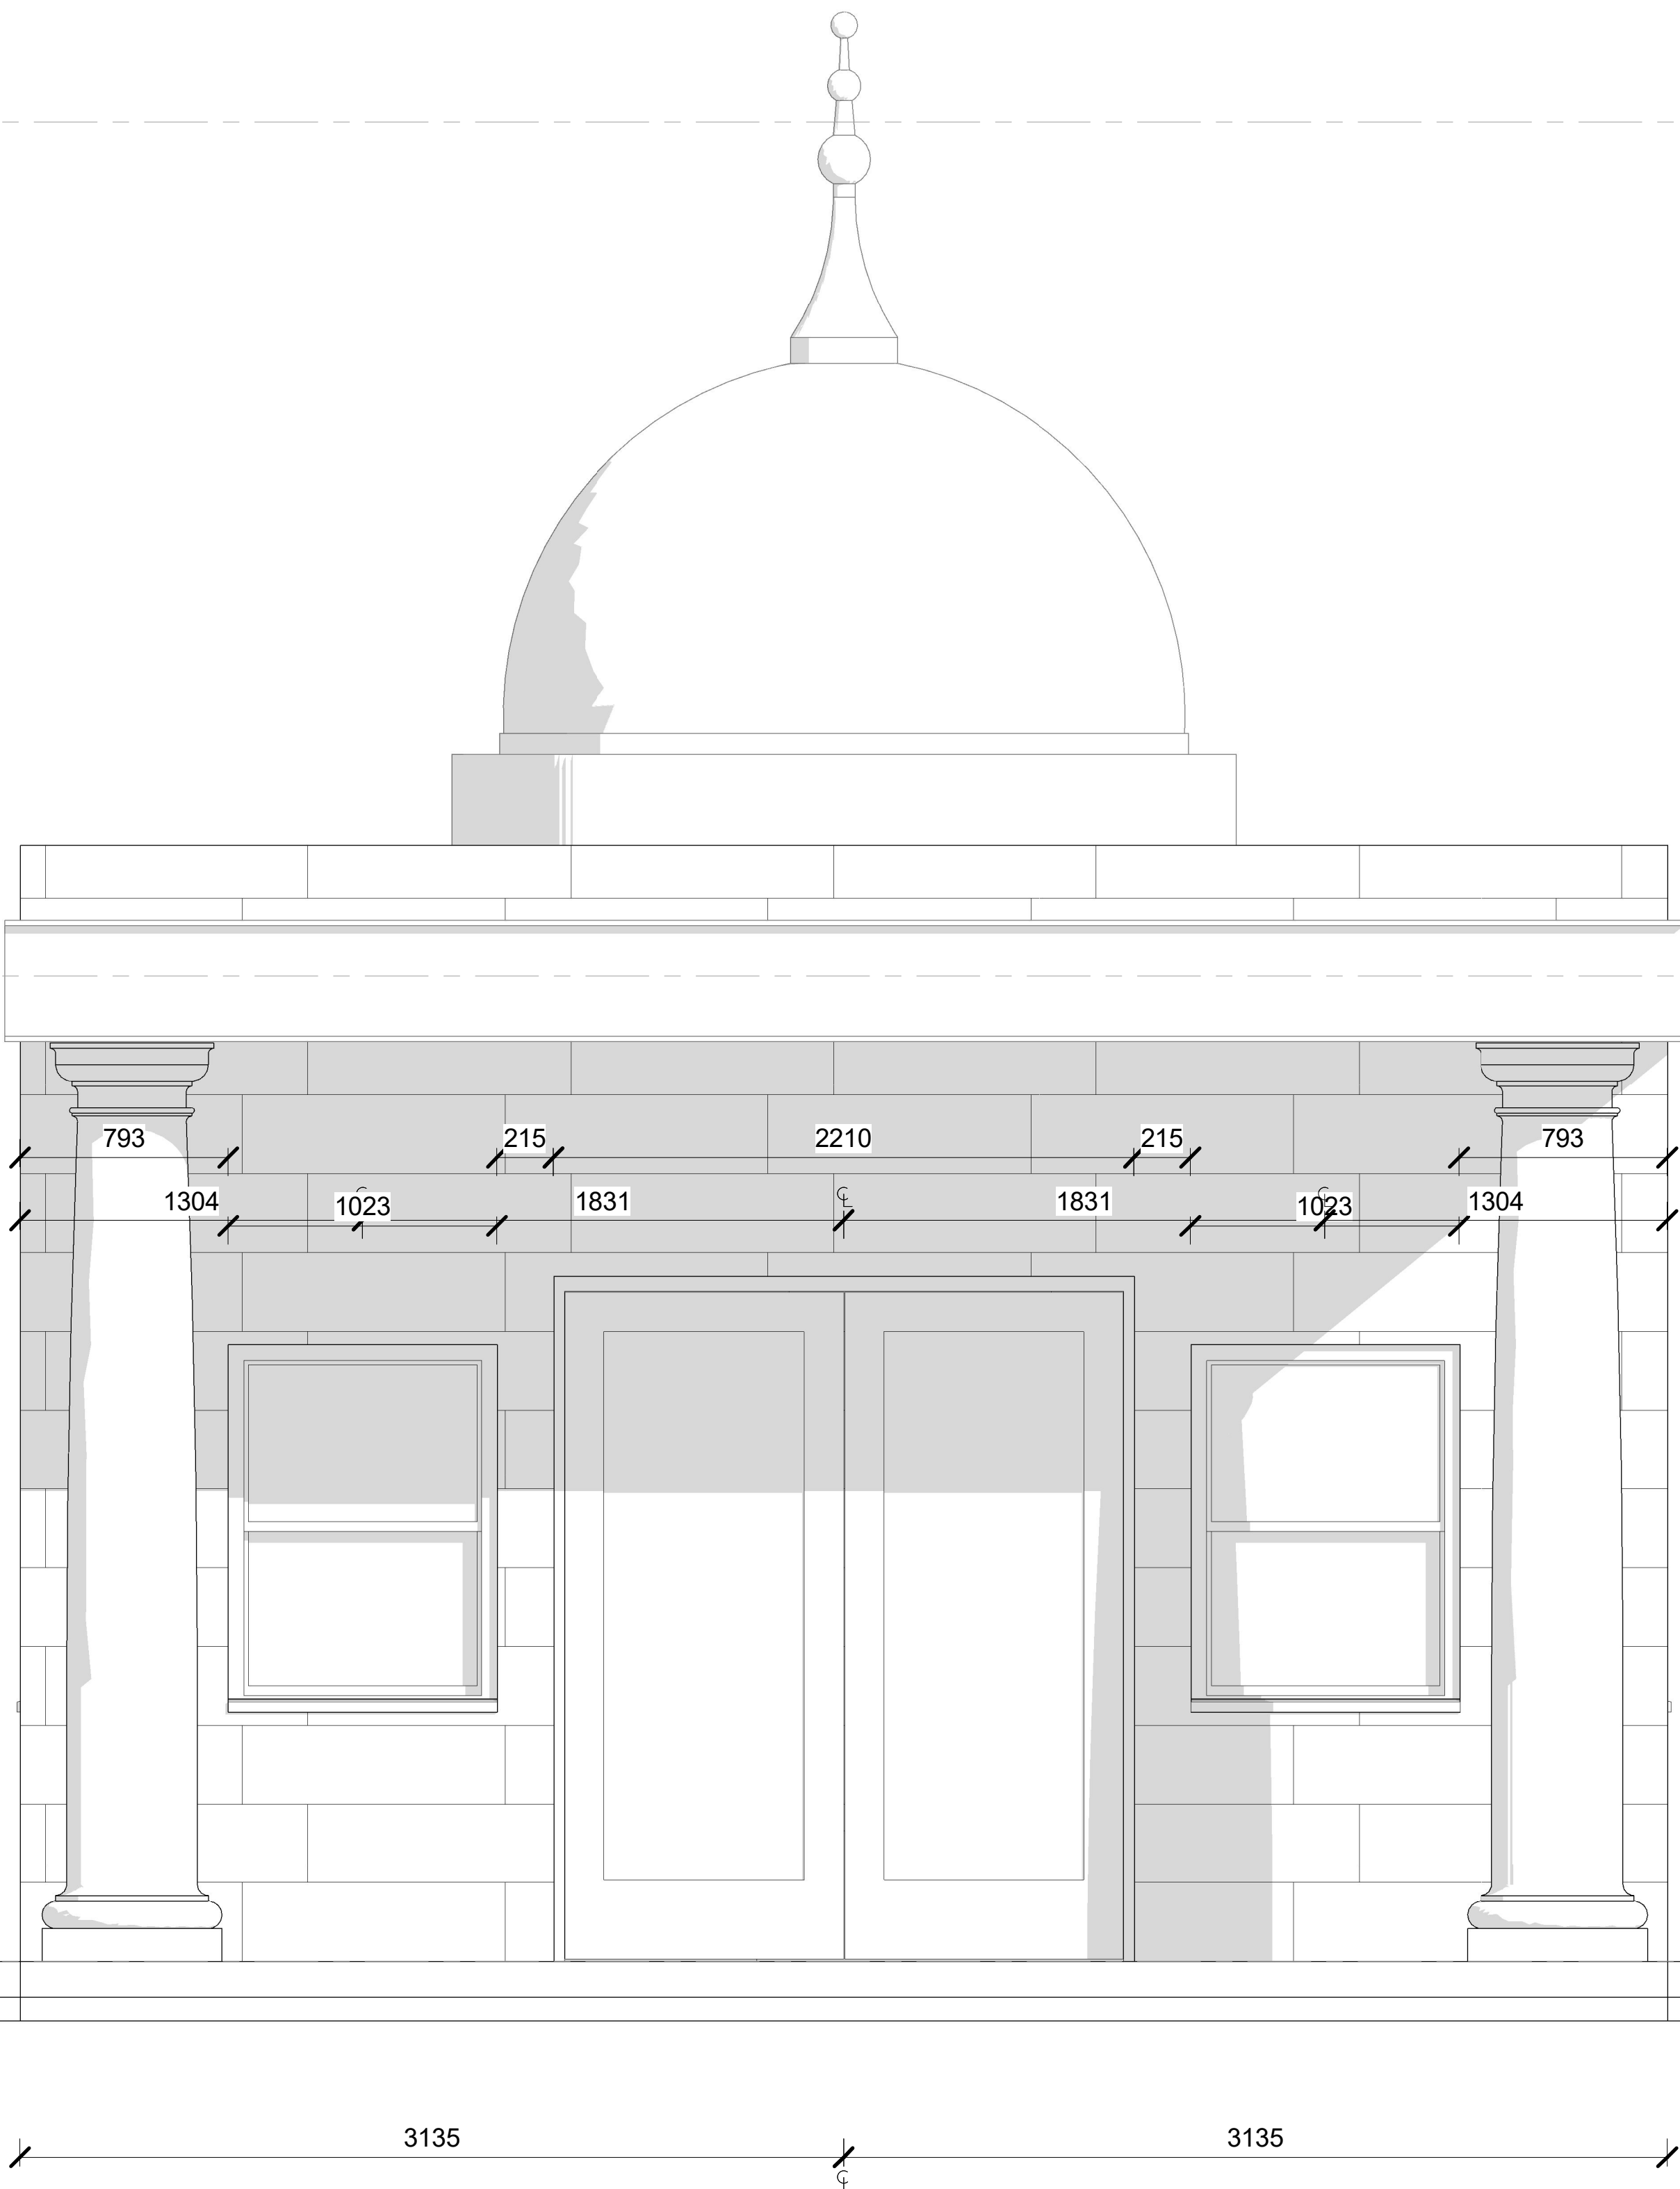

Key Plan

Rev Date Notes

Project Name

Mausoleum

Status

Planning

Drawing Title

West Elevation

Drawing Number

- - -XX-DR-A-10201

Scale

1 : 20

Sheet Size

A1

Creation Date

April 24

Revision

Inspected By

HS

Drawn By

HS