


PLANNING DRAWING - BRIDGE FARM, TWYXCROSS ROAD, SIBSON, LEICESTERSHIRE



1:100 front elevation




1:100 rear elevation

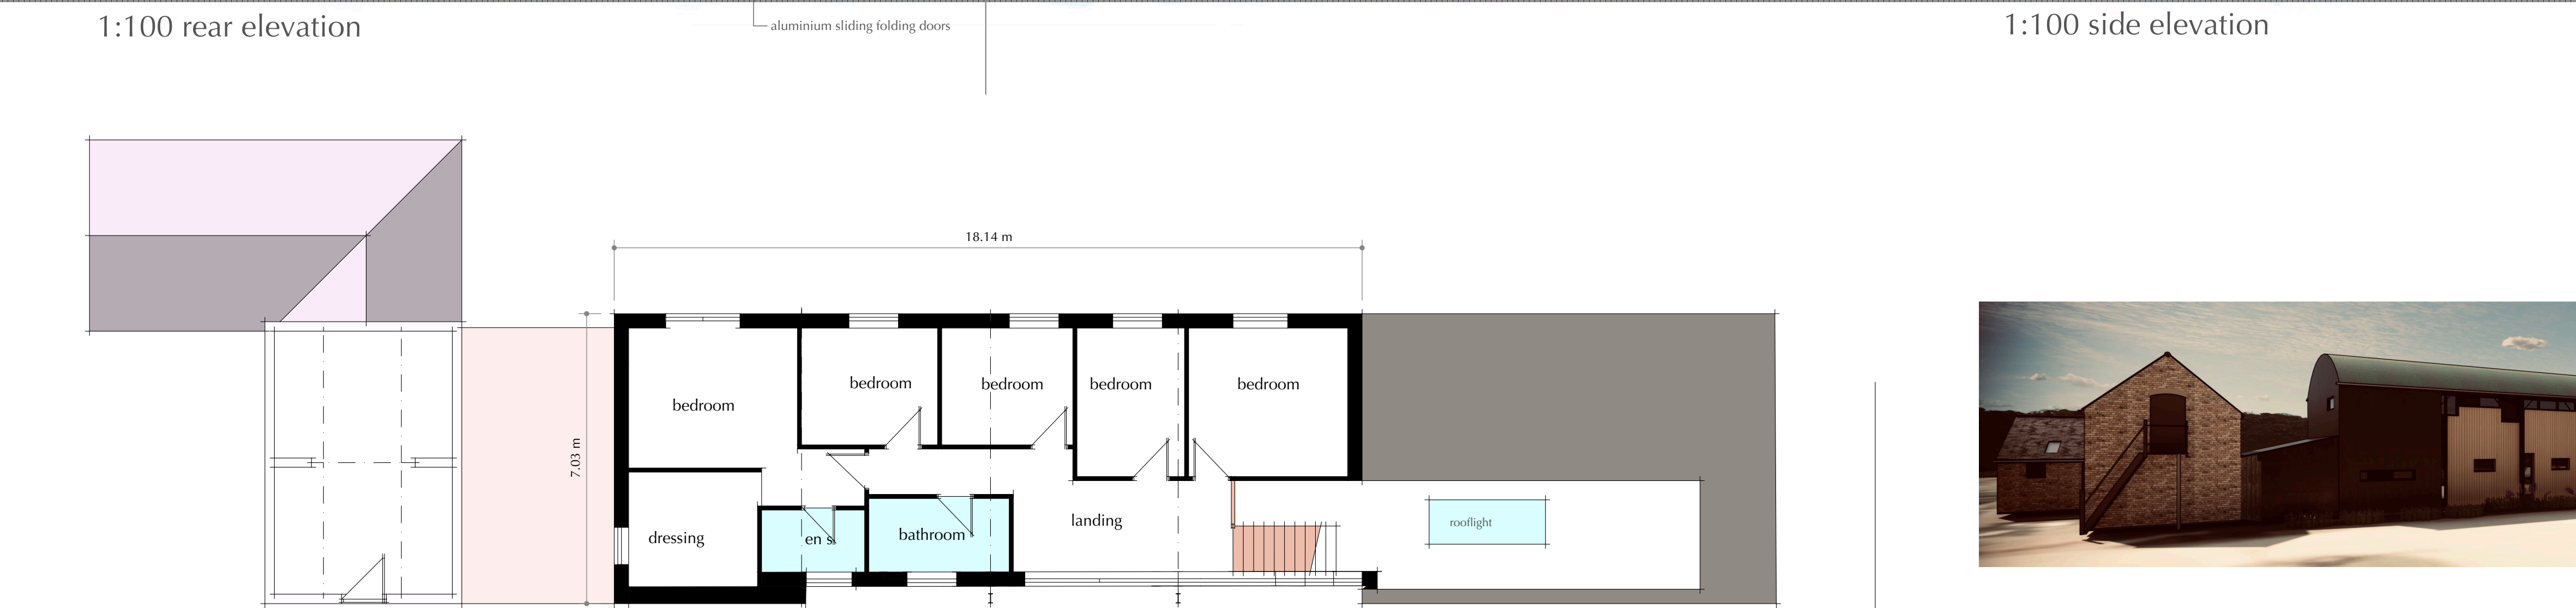

1:100 side elevation



1:500 site plan


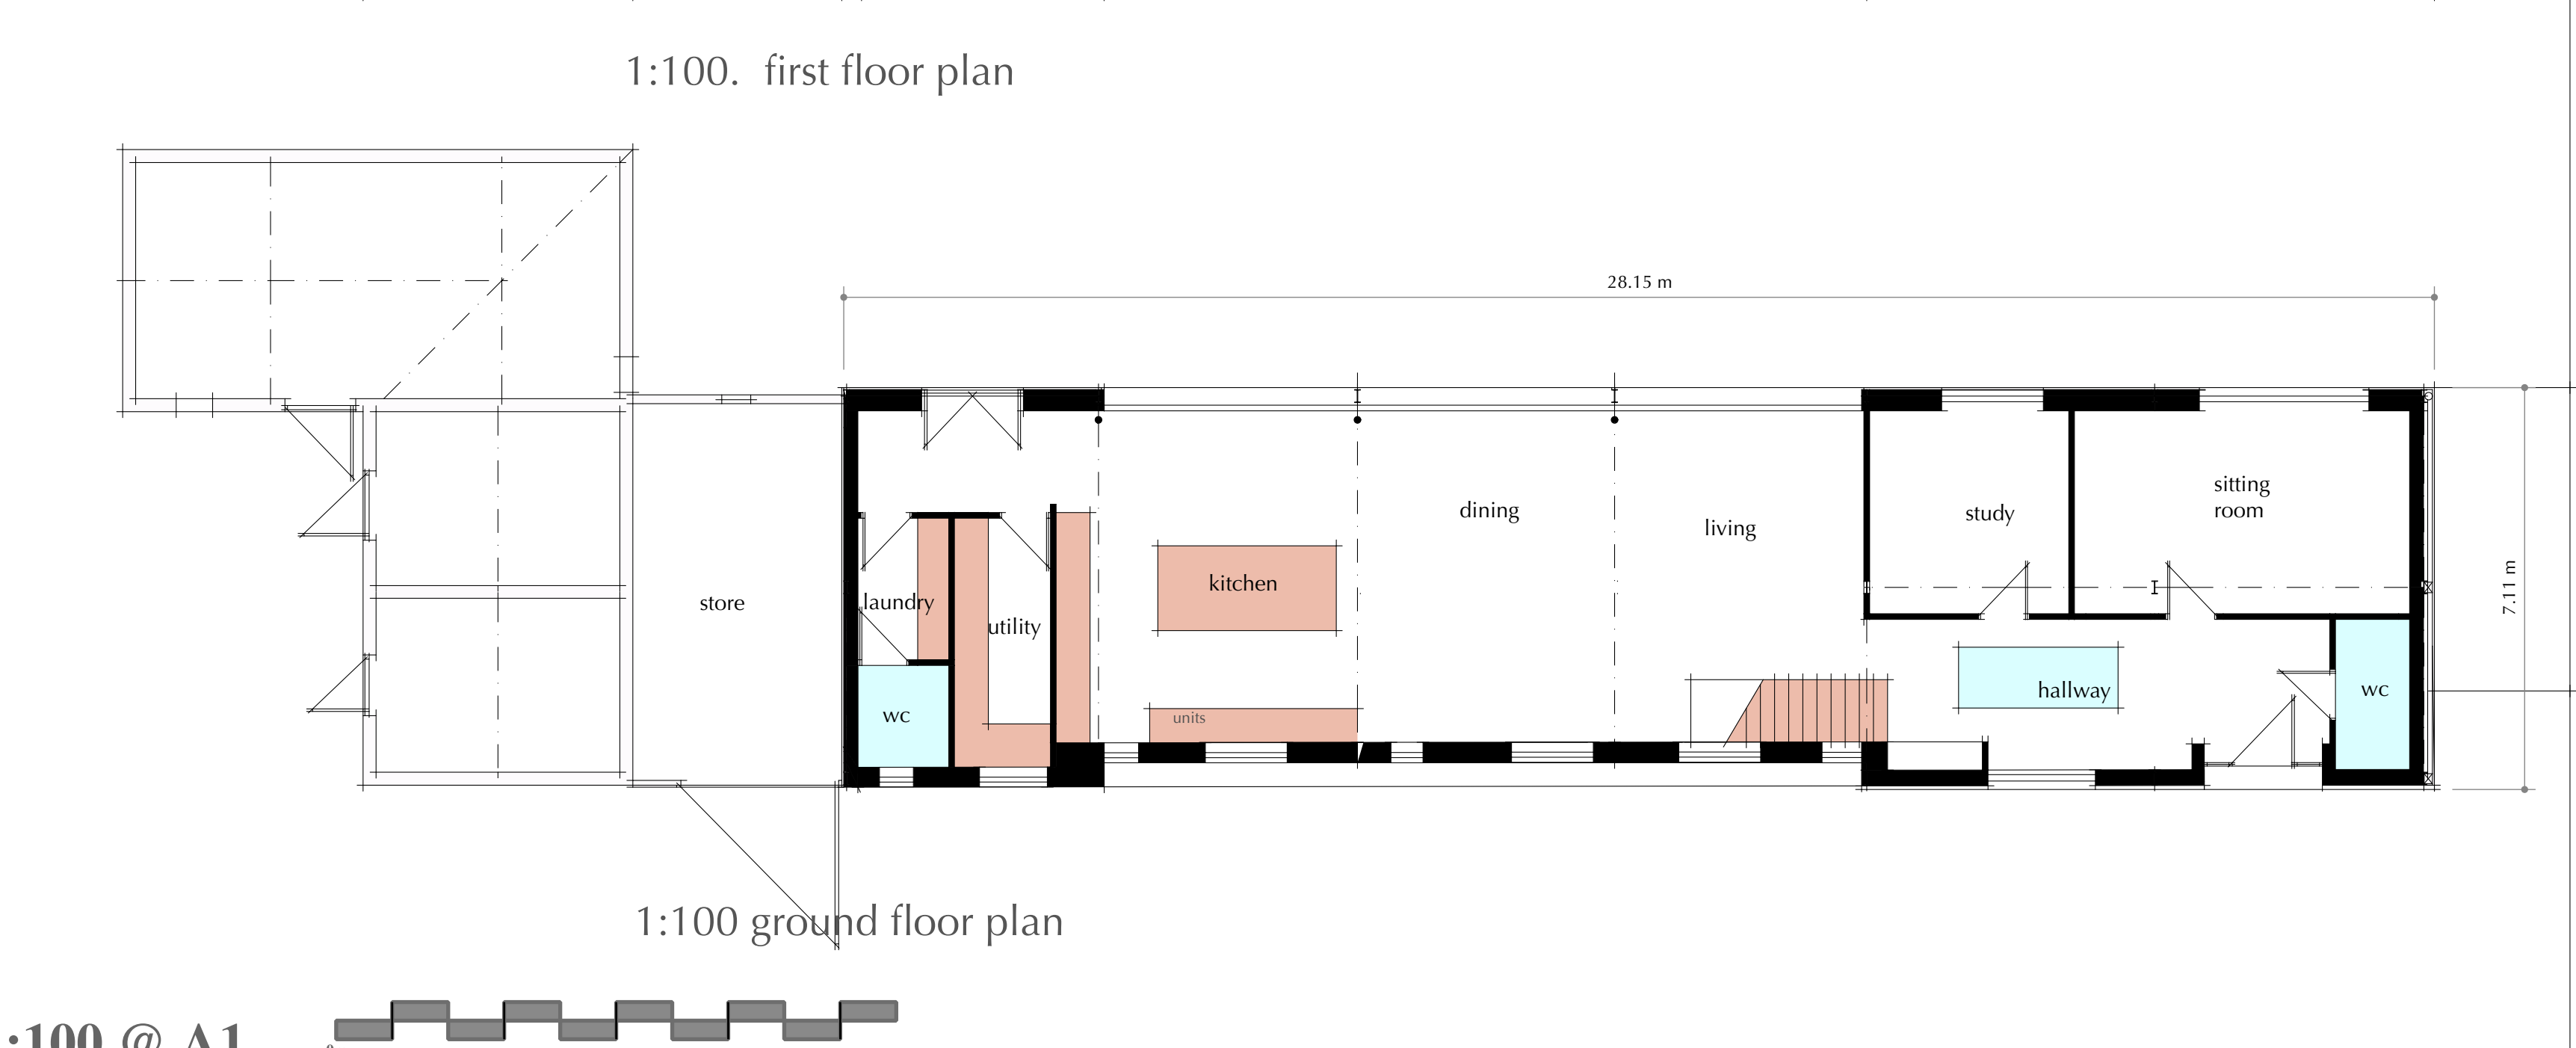


1:100. first floor plan



1:100 ground floor plan

1:100 @ A1

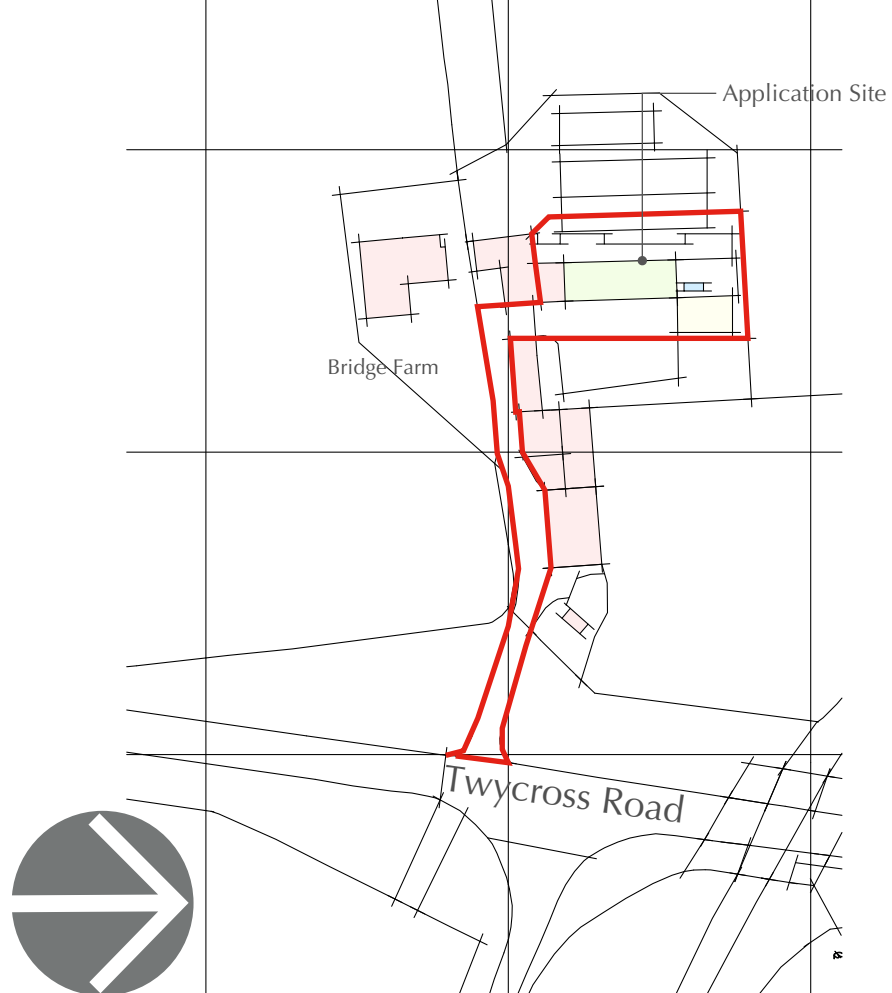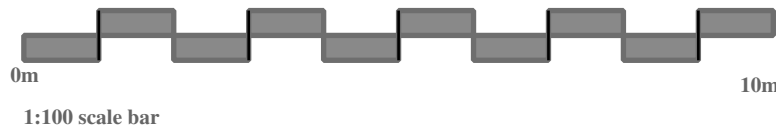

1:1250 site location plan

© Crown Copyright 2023 Ordnance Survey 100053143
DESIGN - n. to make plans to build an object
CREATE - v. to make something new
INNOVATE - v. to make changes to something established
ARCHITECTURE - n. the art and technique of designing buildings



T: 01530 588141. M: 07834 162626. E: dciarch@me.com

Project: PROPOSED BARN CONVERSION

Address: Bridge Farm, Twycross Road, Sibson, Leicestershire

Client: Mr & Mrs Batchelor

Drawing: PLANNING DRAWING
No: 02
Rev: A

Revision: A.... Garden room removed 27/02/24

Scale: 1:100, 1:500, 1:1250
Drawing by: Darren Insley
Project: 1185-AB
JUNE 2023