




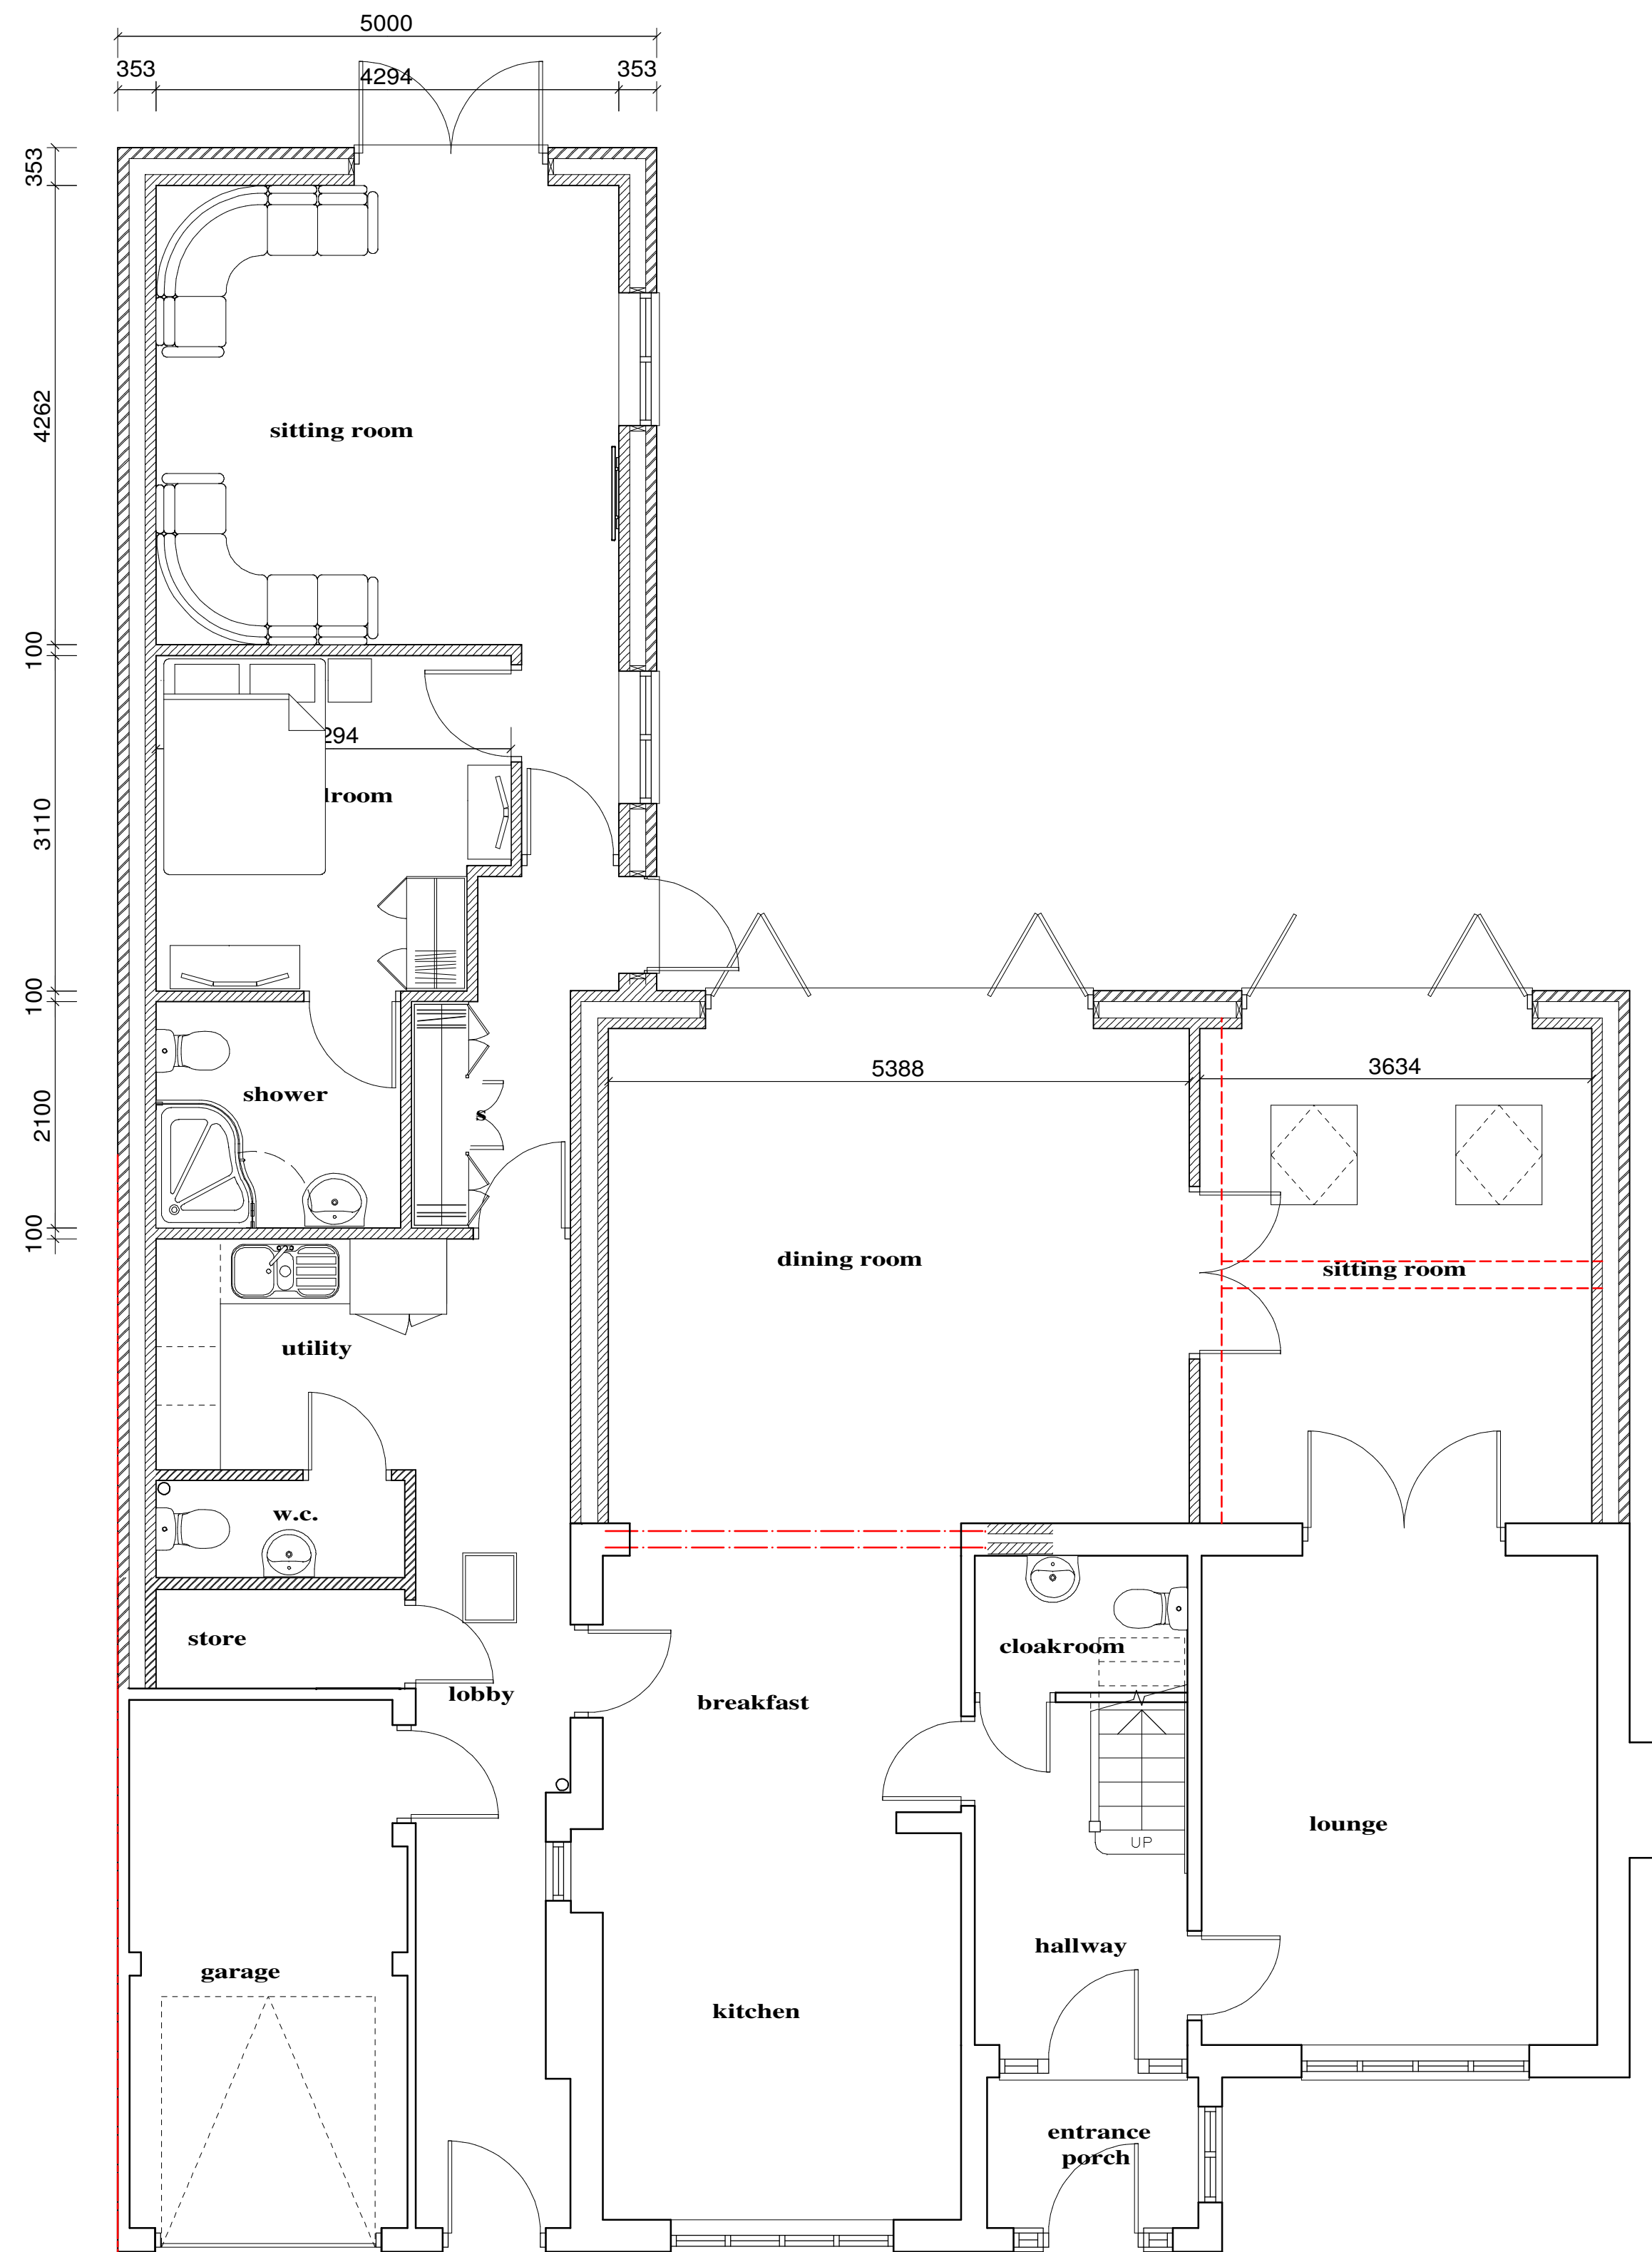

Proposed Ground Floor Plan

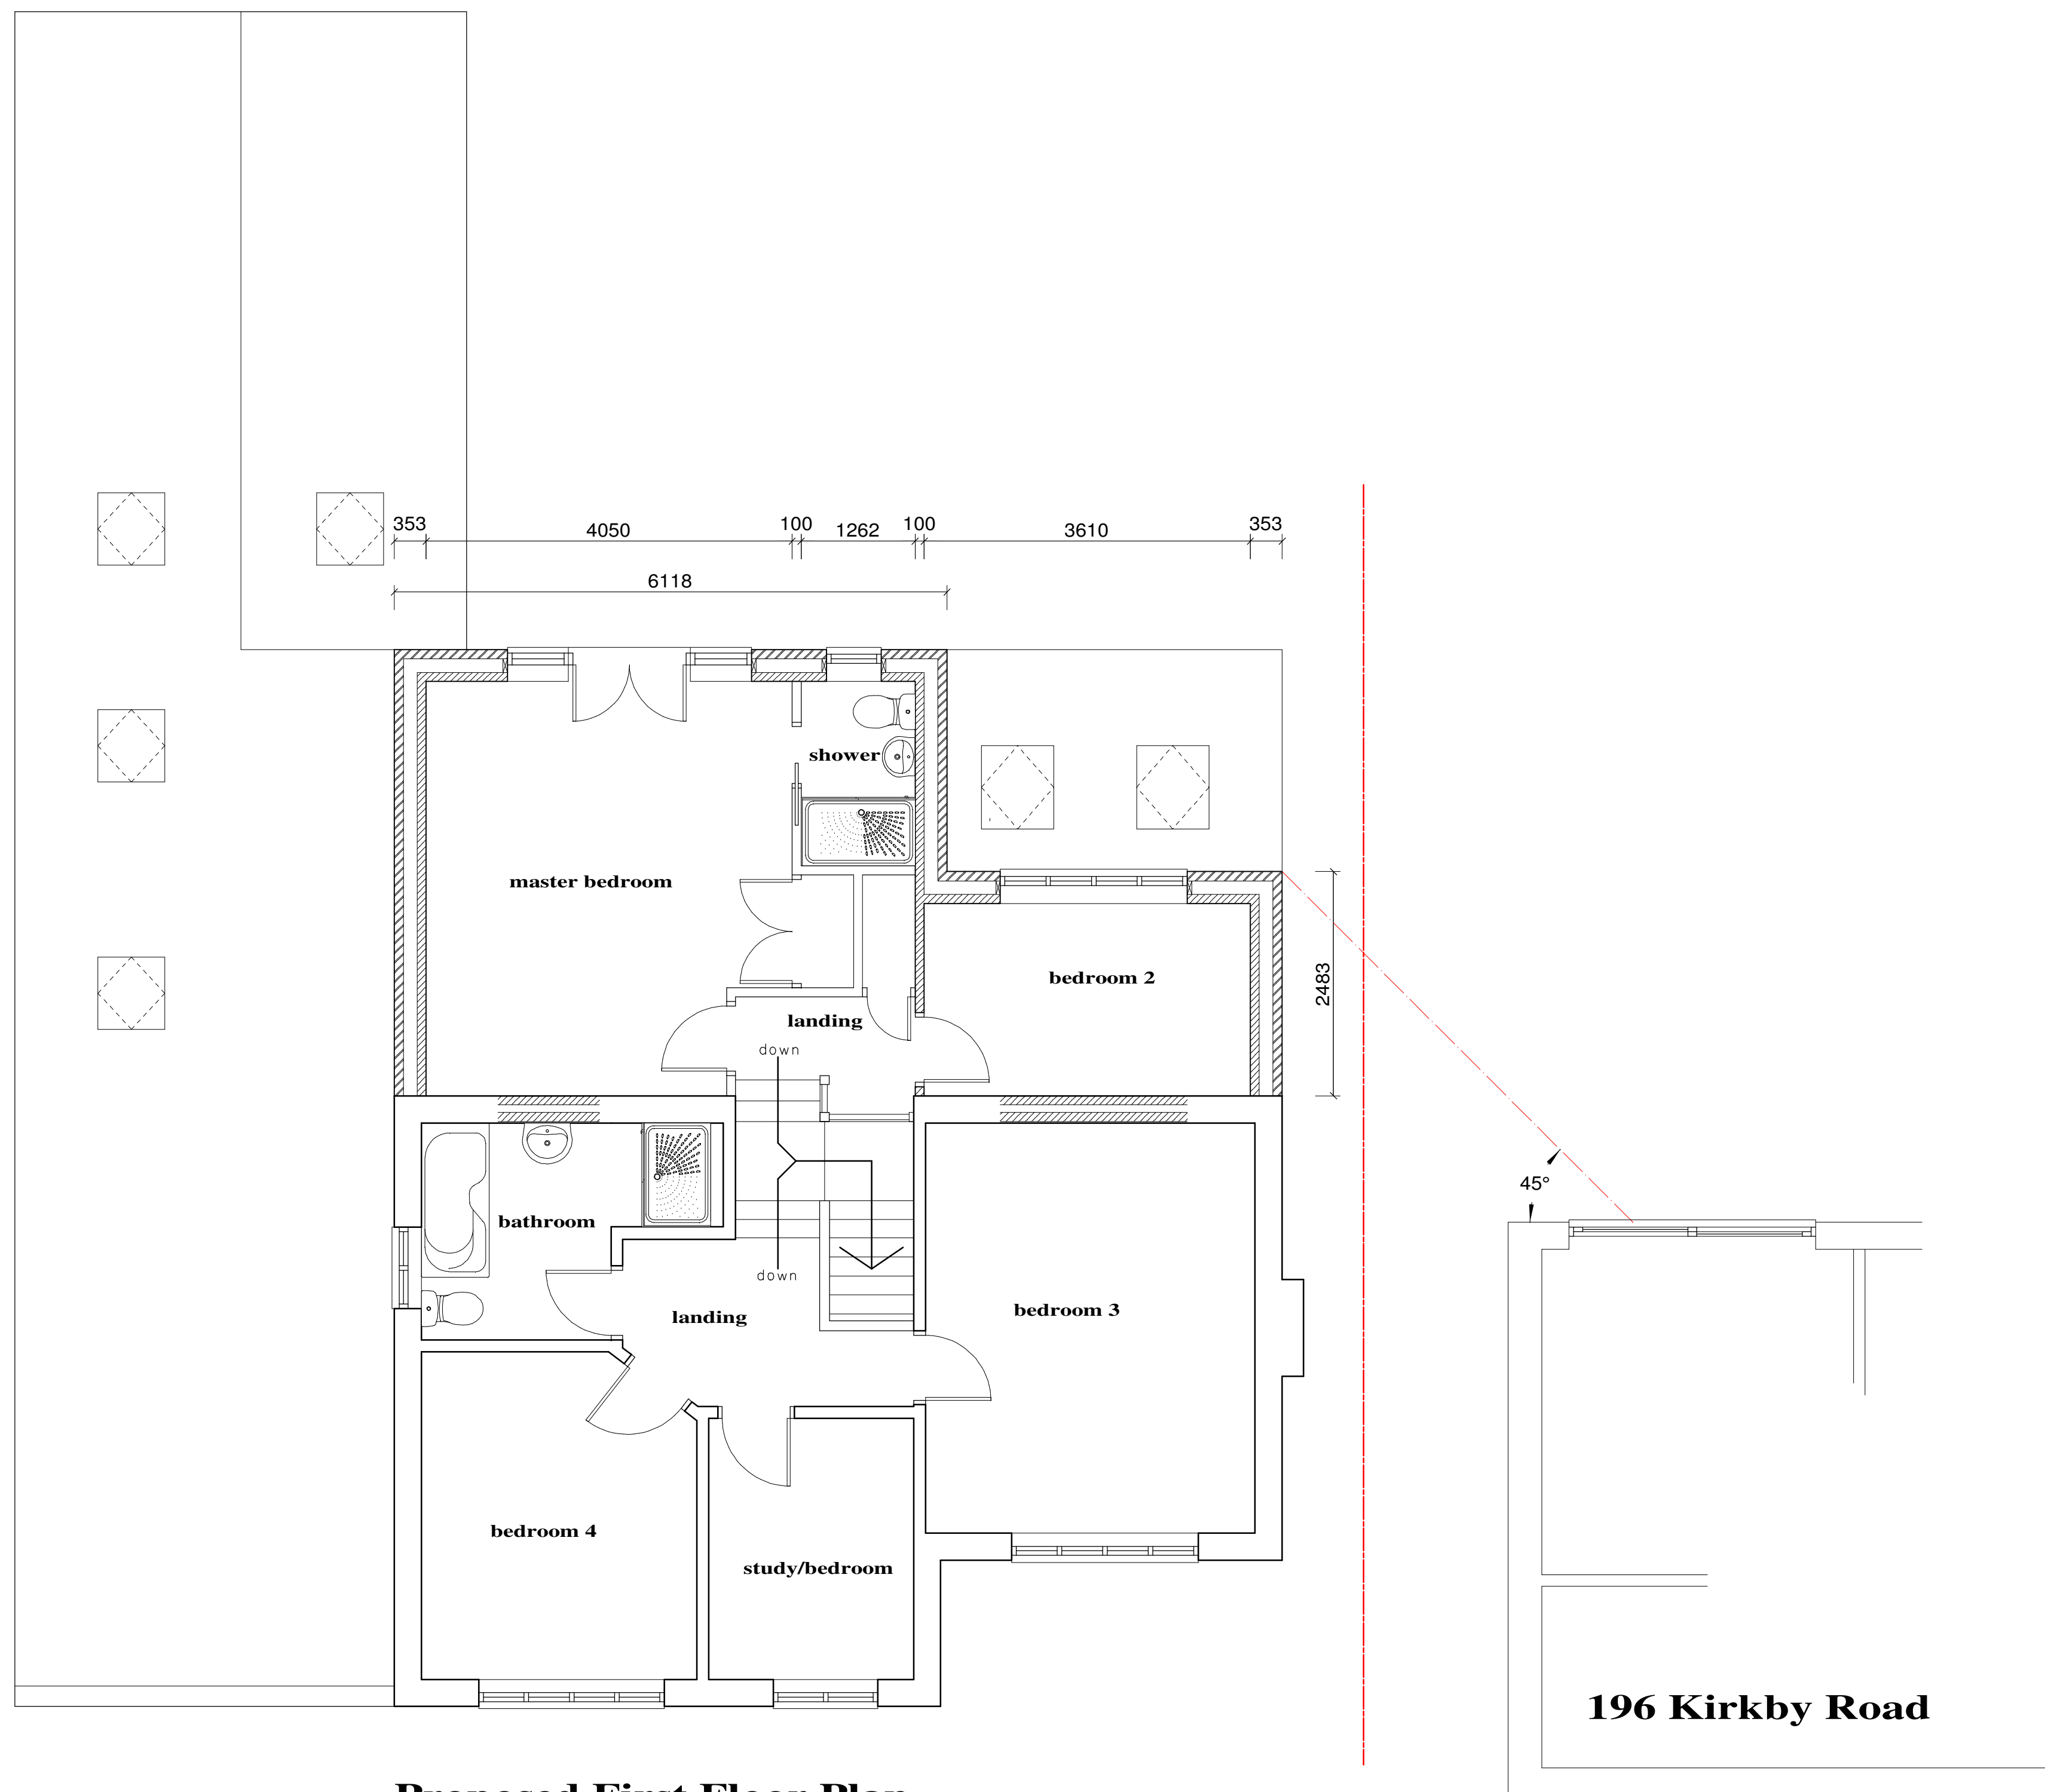

Proposed First Floor Plan

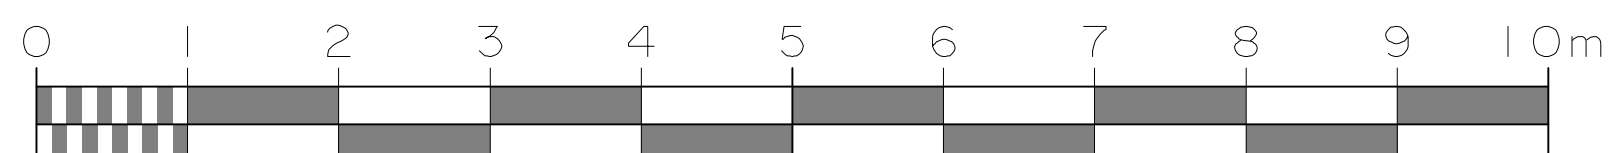

Philip Baumber Architectural Services
50, Radmore Road, HINCKLEY, Leics. LE10 0RQ
tel. 01455 612790; e.mail. baumberp1955@gmail.com

Project:
Proposed Extensions and Alterations at
198, Kirkby Road, Barwell, LE9 8FS
for Mr. & Mrs. Holt

Rev A - 12/03/24 - First Floor of Neighbouring Property (196) indicated
Rev B - 16/04/24 - First Floor stepped back adjacent r/h boundary

Drg.Title Proposed Floor Plans	Date: Nov 2023	Scale: 1:50 @ A1
	Job No.: 1634	Drg. No. Rev. 02 B