


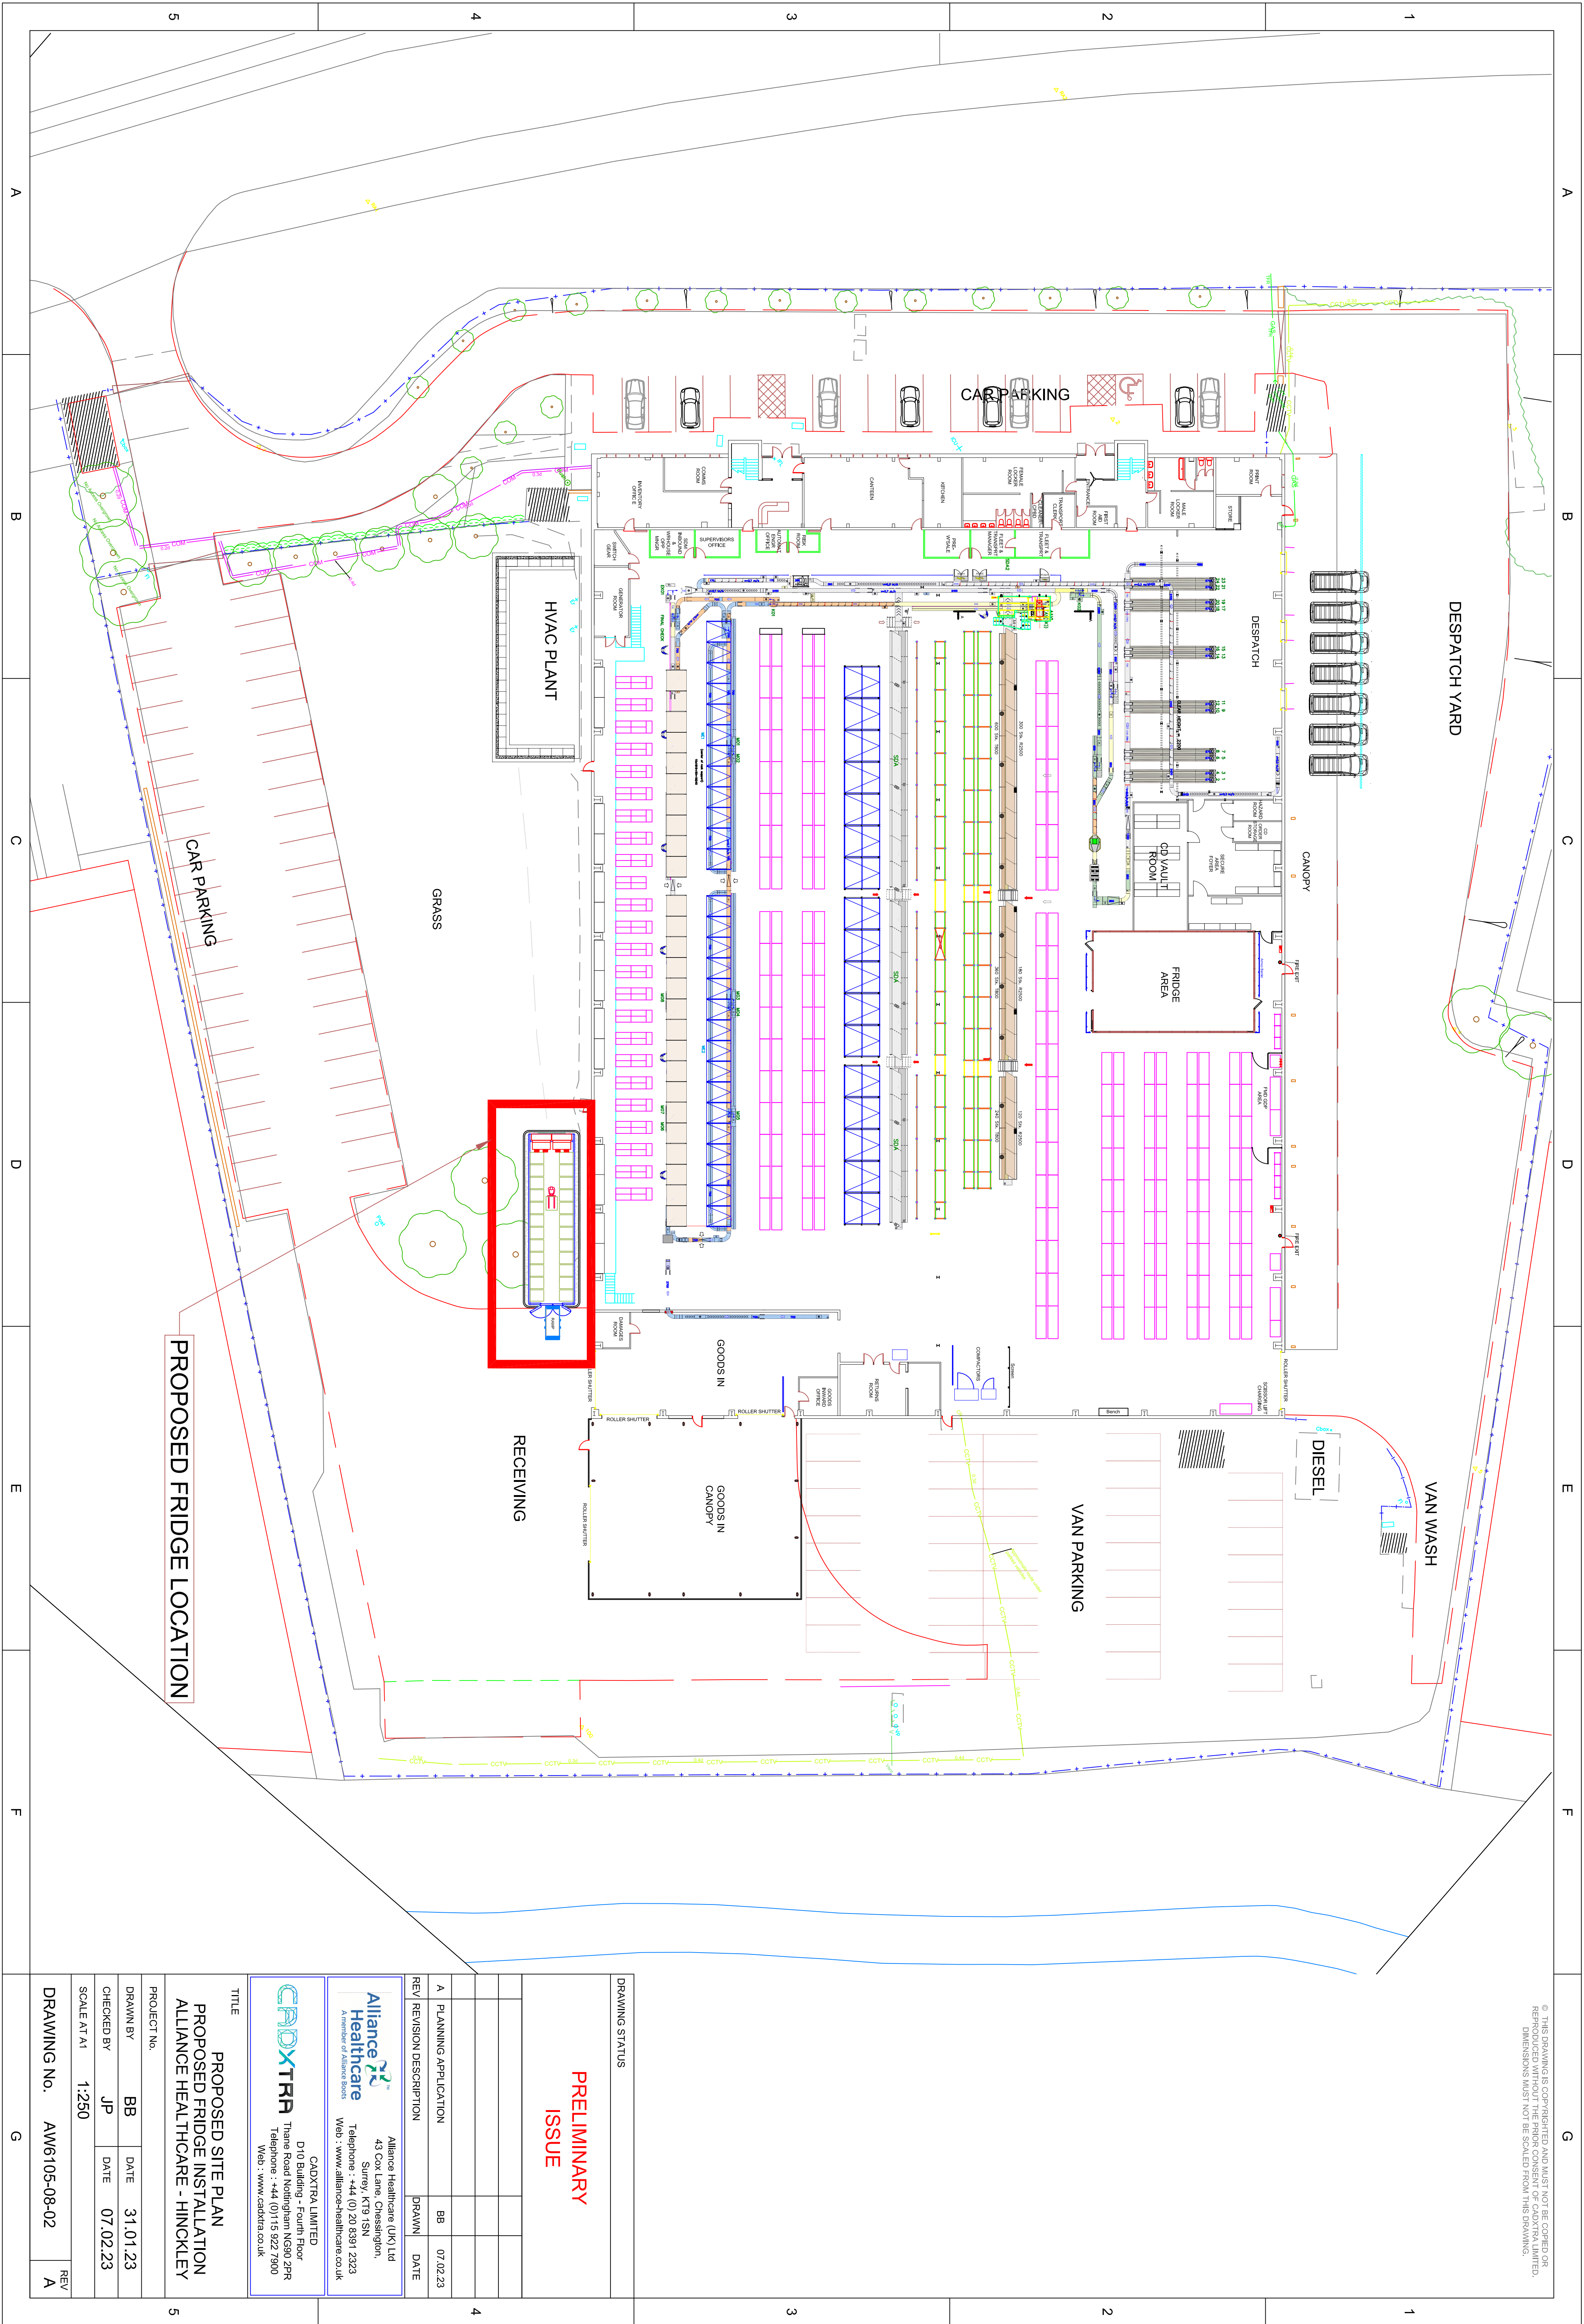

DRAWING STATUS

PRELIMINARY
ISSUE

REV	REVISION DESCRIPTION	DRAWN	DATE
A	PLANNING APPLICATION	BB	07.02.23

Alliance Healthcare (UK) Ltd
43 Cox Lane, Chessington,
Surrey, KT9 1SN
Telephone : +44 (0) 20 8391 2323
Web : www.alliance-healthcare.co.uk

CADXTA LIMITED
D10 Building - Fourth Floor
Thame Road Northampton NN50 2PR
Telephone : +44 (0)115 922 7900
Web : www.cadxta.co.uk

TITLE
PROPOSED SITE PLAN
PROPOSED FRIDGE INSTALLATION
ALLIANCE HEALTHCARE - HINCKLEY

PROJECT NO.	BB	DATE	31.01.23
DRAWN BY	JP	DATE	07.02.23
CHECKED BY	JP	DATE	07.02.23
SCALE AT A1	1:250		
DRAWING NO.	AW6105-08-02	REV	A