


15240


4056

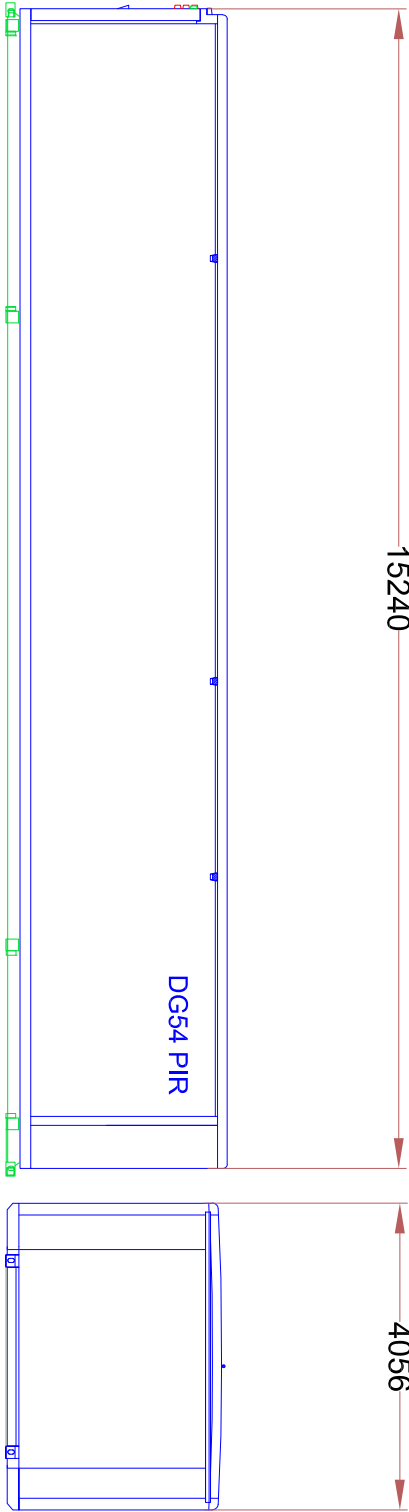

West Elevation

South Elevation

2900

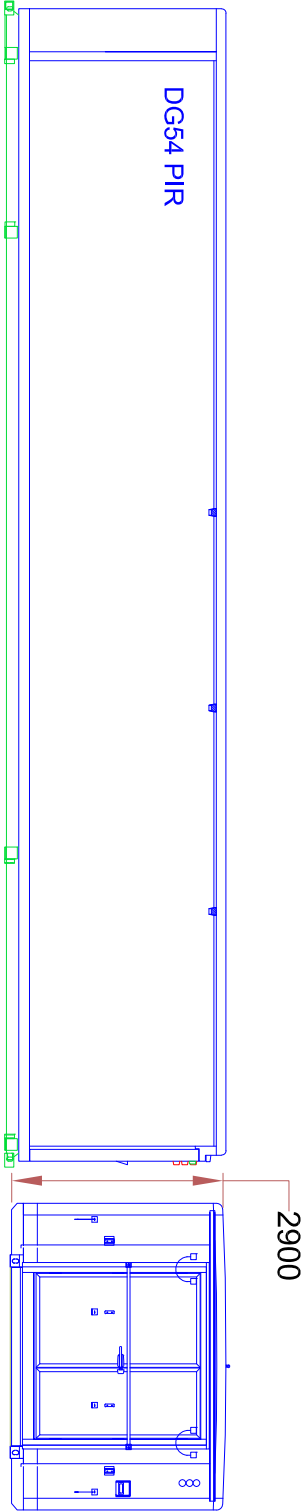

East Elevation

North Elevation

DRAWING STATUS

**PRELIMINARY
ISSUE**

A	PLANNING APPLICATION	BB	07.02.23
REV	REVISION DESCRIPTION	DRAWN	DATE

Alliance Healthcare
A member of Alliance Boots
Alliance Healthcare (UK) Ltd
43 Cox Lane, Chessington,
Surrey, KT9 1SN
Telephone : +44 (0) 20 8391 2323
Web : www.alliance-healthcare.co.uk

CADXTRA
CADXTRA LIMITED
D10 Building - Fourth Floor
Thame Road Nottingham NG90 2PR
Telephone : +44 (0)115 922 7900
Web : www.cadxtra.co.uk

TITLE

**ELEVATIONS
PROPOSED FRIDGE INSTALLATION
ALLIANCE HEALTHCARE HINCKLEY**

PROJECT No.	CADX3034		
DRAWN BY	BB	DATE	07.02.23
CHECKED BY	JP	DATE	07.02.23
SCALE AT A4	1:100		
DRAWING No.	AW6105-08-05	REV	A