




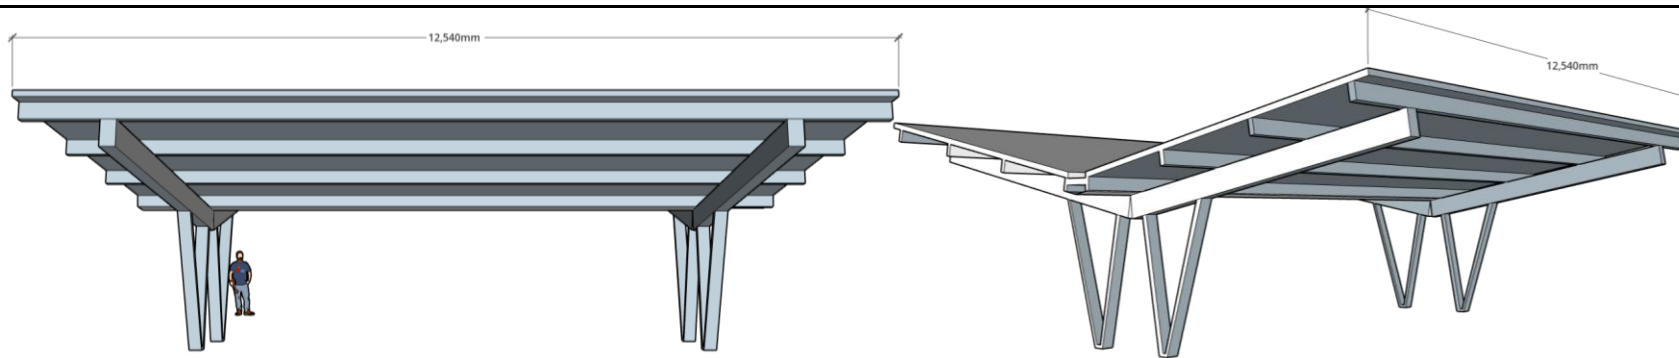

Front/Rear Elevation

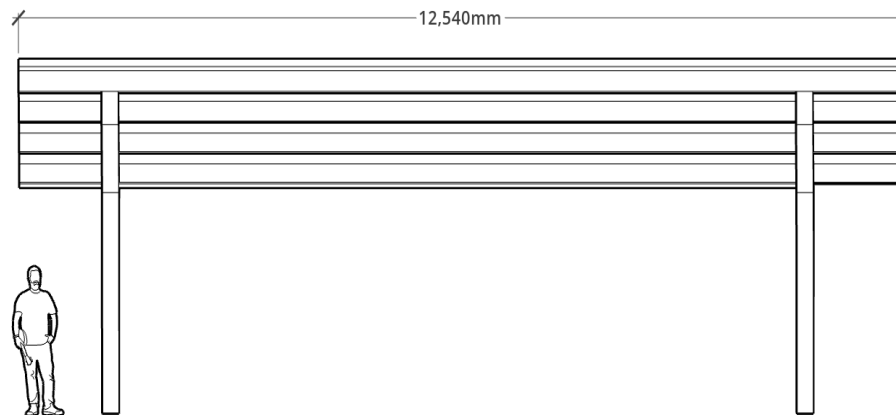

Side Elevation

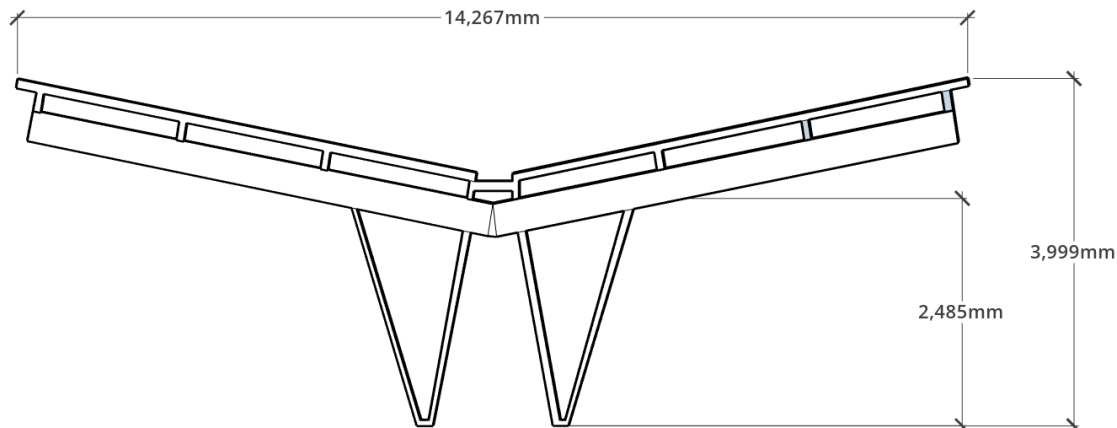

Notes

Double Gullwing 10-Degree Slope solar canopy design for Harborough District Council charging hubs.

Uniformed Design.

For use in planning applications and illustration purposes only.

Do Not Scale From This Drawing

Project Reference:

Harborough District Council

Drawn Date: 16.12.2025

Drawn By: EF

T H White Installation Ltd

Energy, Fire and Security