





Existing Rear Elevation

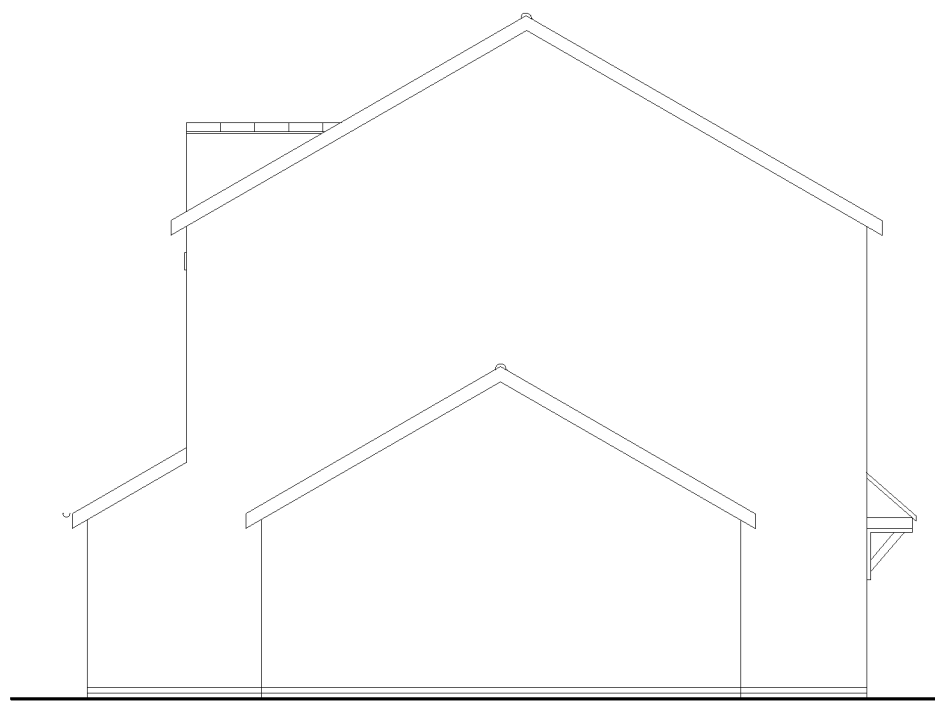


Existing Elevation To Boundary

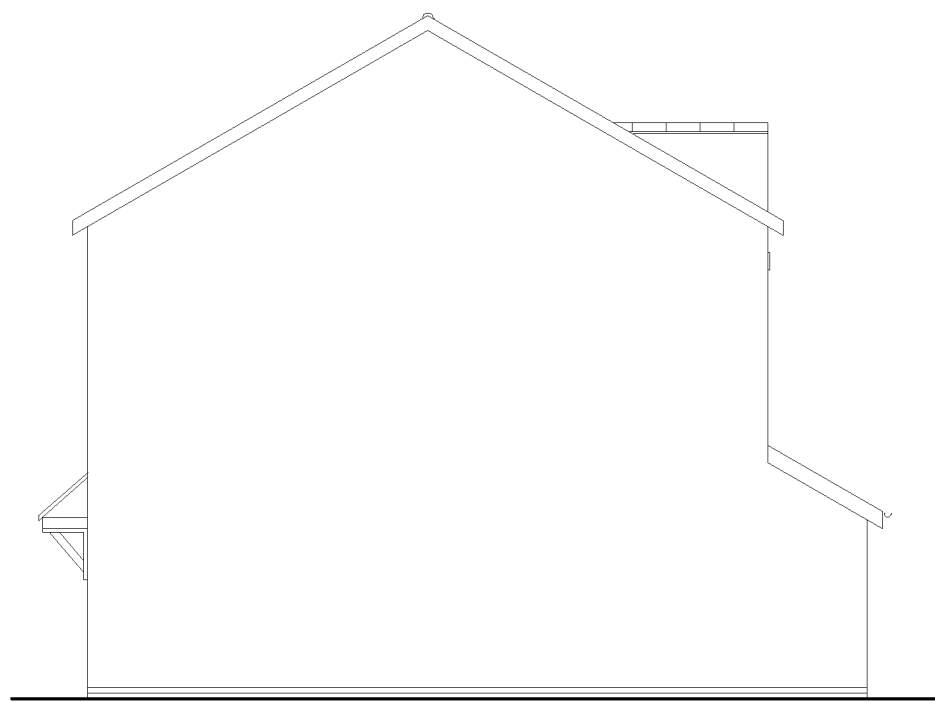


Existing Elevation To No 5



Proposed Rear Elevation

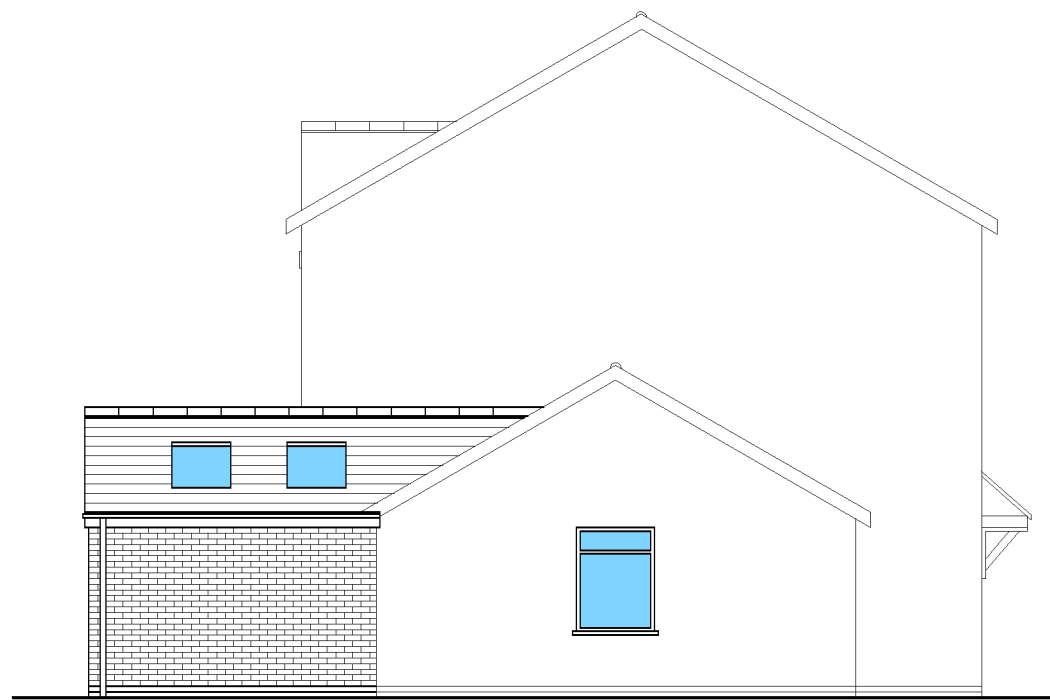

Proposed Elevation To Boundary

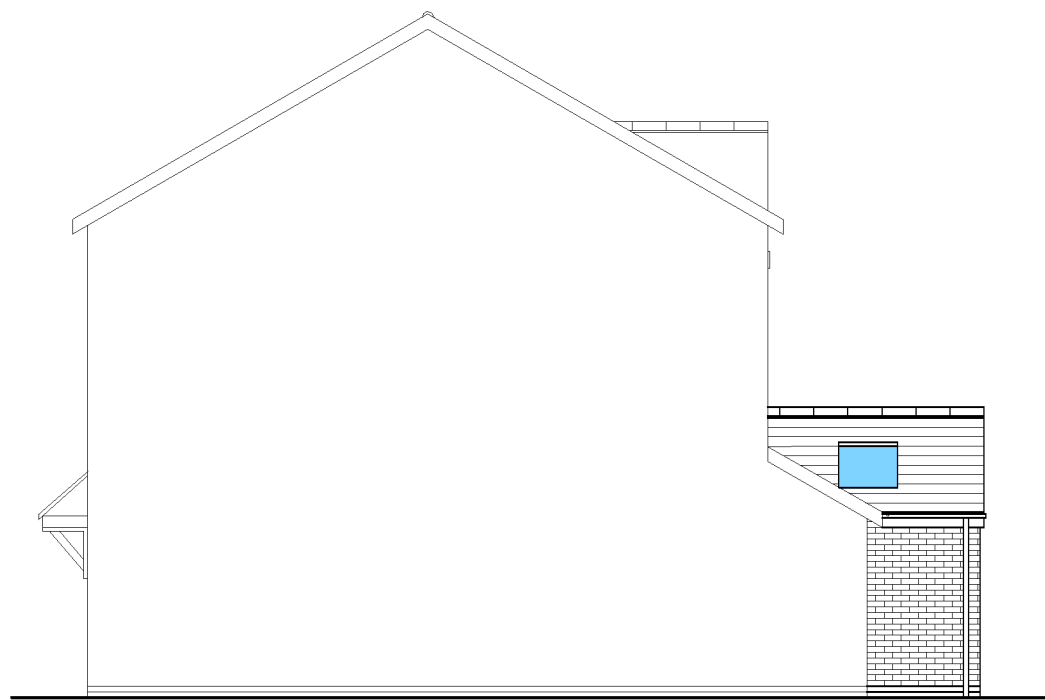

Proposed Elevation To No 5


All Elevation Drawings Scale 1:100

0 1 2 3 4 5m


All Plan Drawings Scale 1:50

0 1 2 3 4 5m

Scale Bars

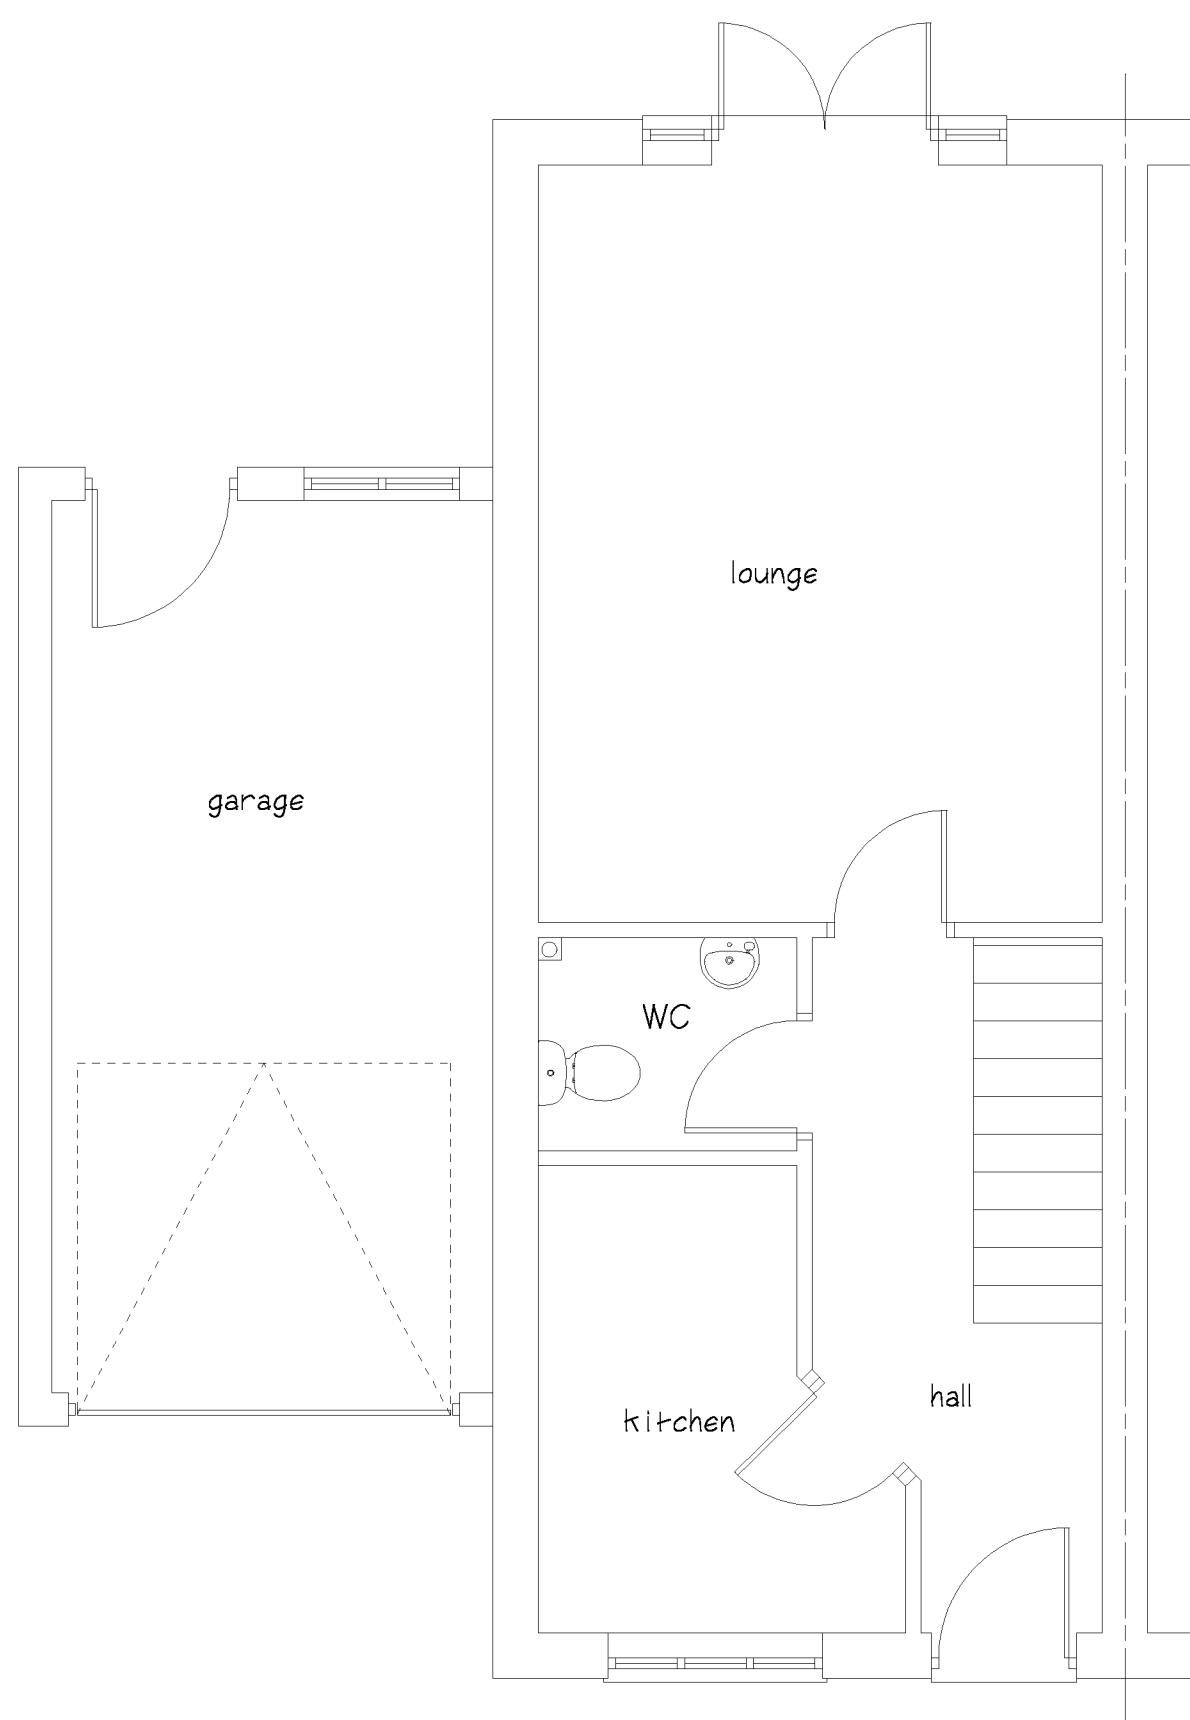

Existing Ground Floor Plan

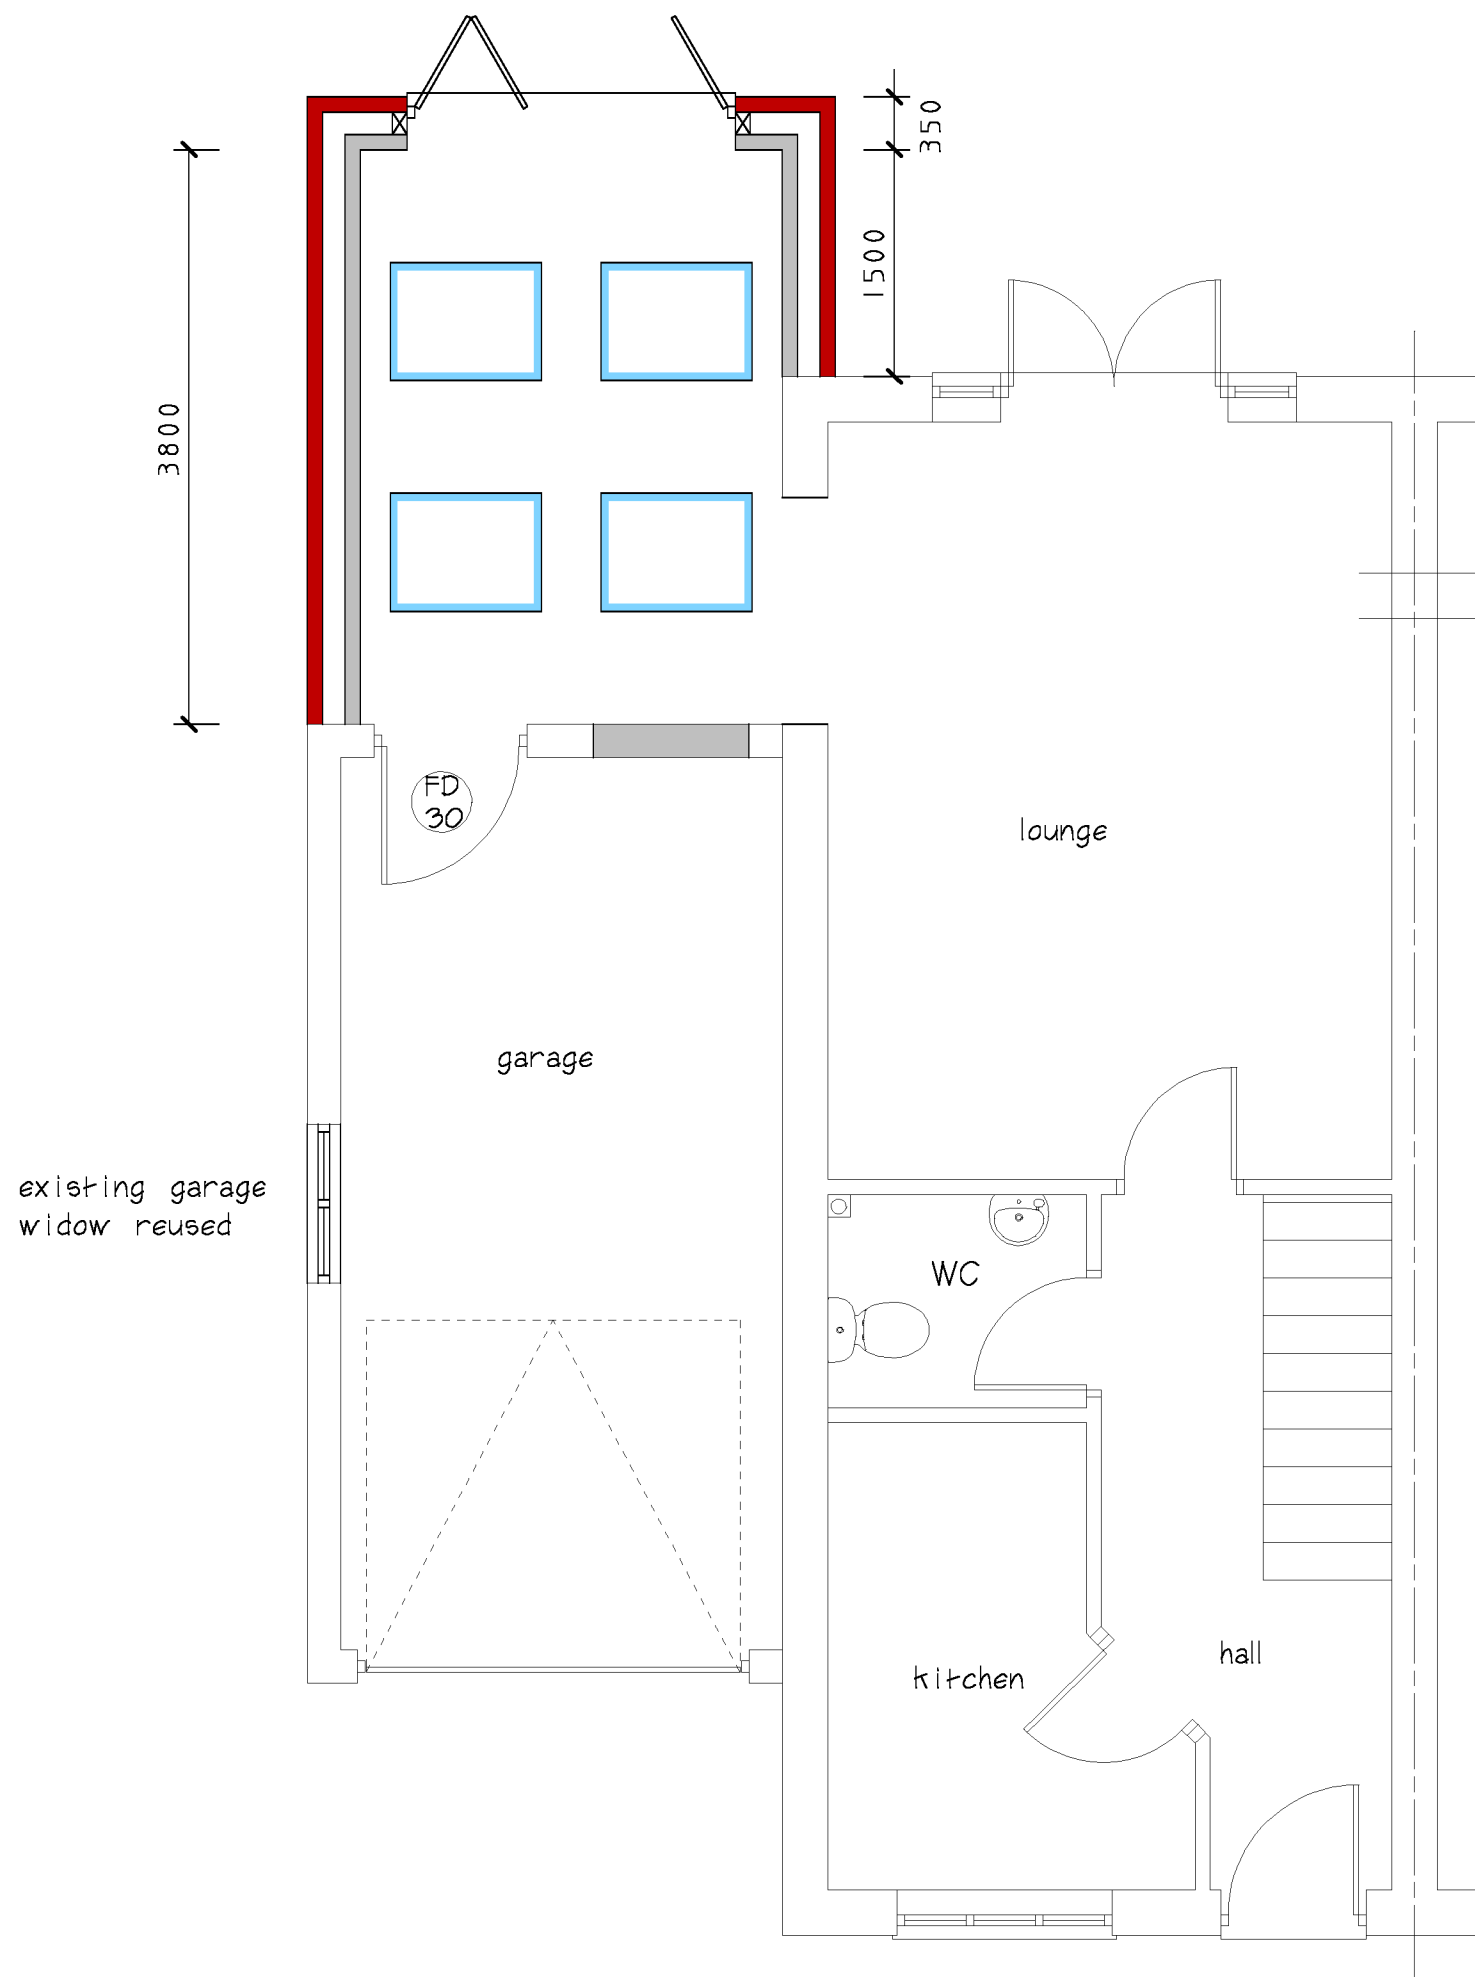

Proposed Ground Floor Plan

(FD 30) Denotes 1/2 hour fire resisting door

CLIENT

Lorraine Farmer

JOB TITLE

4 Well Lane
Hinckley
Leicester
LE10 1QL

DRAWING TITLE

Proposed Extension
To The Rear Of
Semi Detached House

SCALE 1:50 & 1:100 SHEET A1 DATE April 23 DRAWN BY A Moore

ANDREW MOORE
ARCHITECTURAL SERVICES
Tel: 07973397765
Email: andrewmoore@workmail.com

DRG NO SHEET NO

1607