





Existing Front Elevation



Existing Rear Elevation

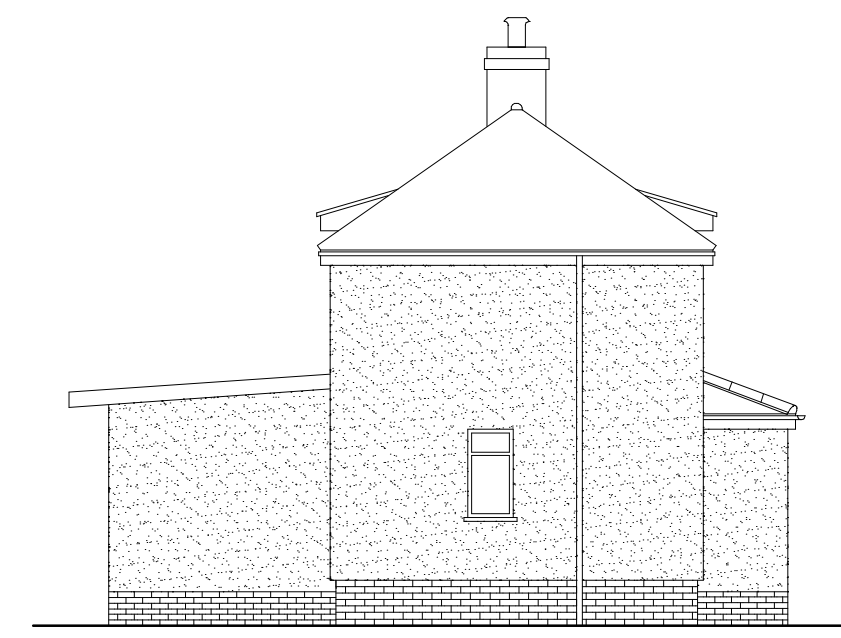

Existing Elevation To Boundary

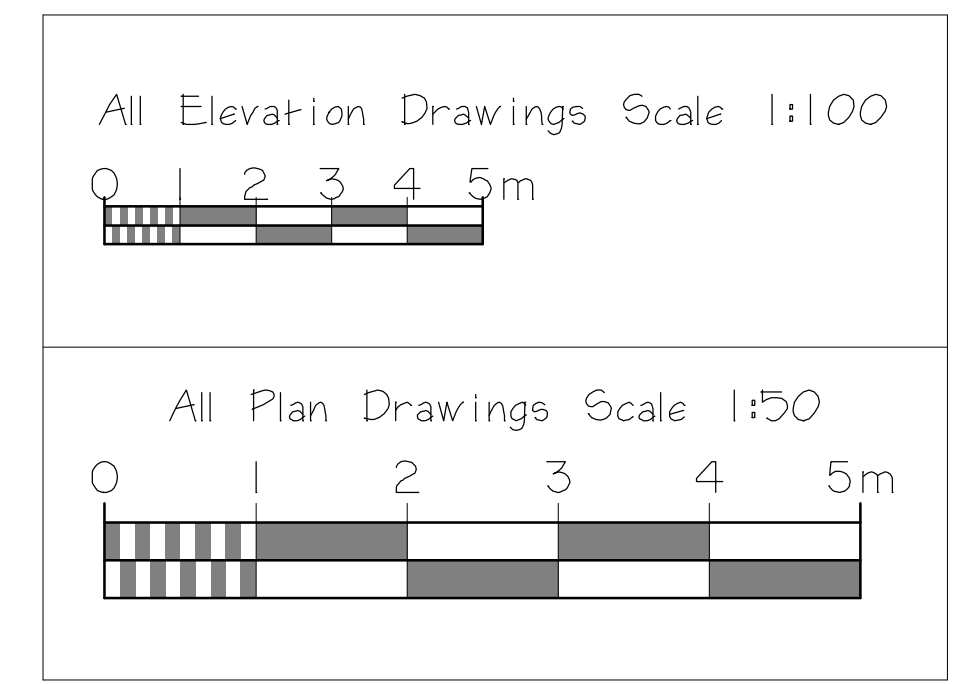


Scale Bars




Proposed Front Elevation




Proposed Rear Elevation

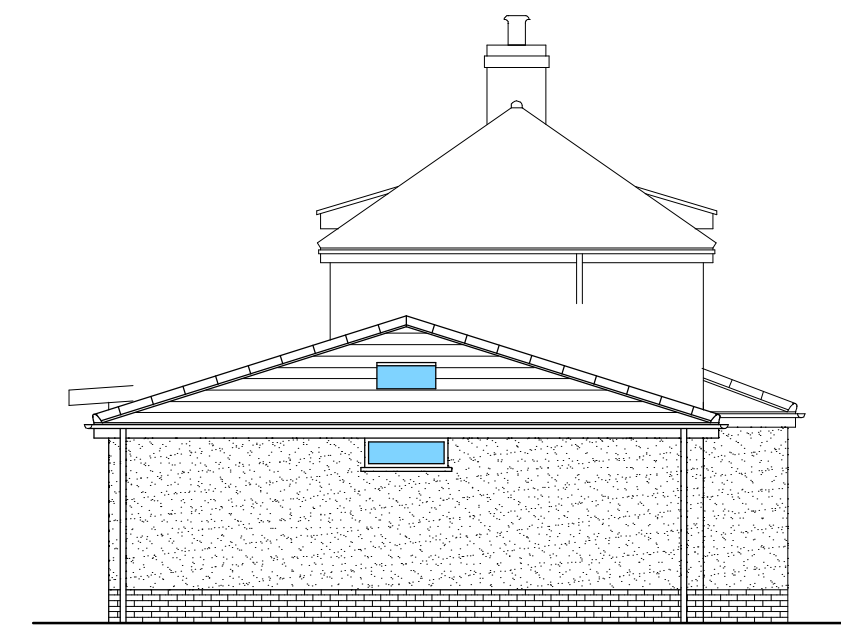


Proposed Elevation To Boundary

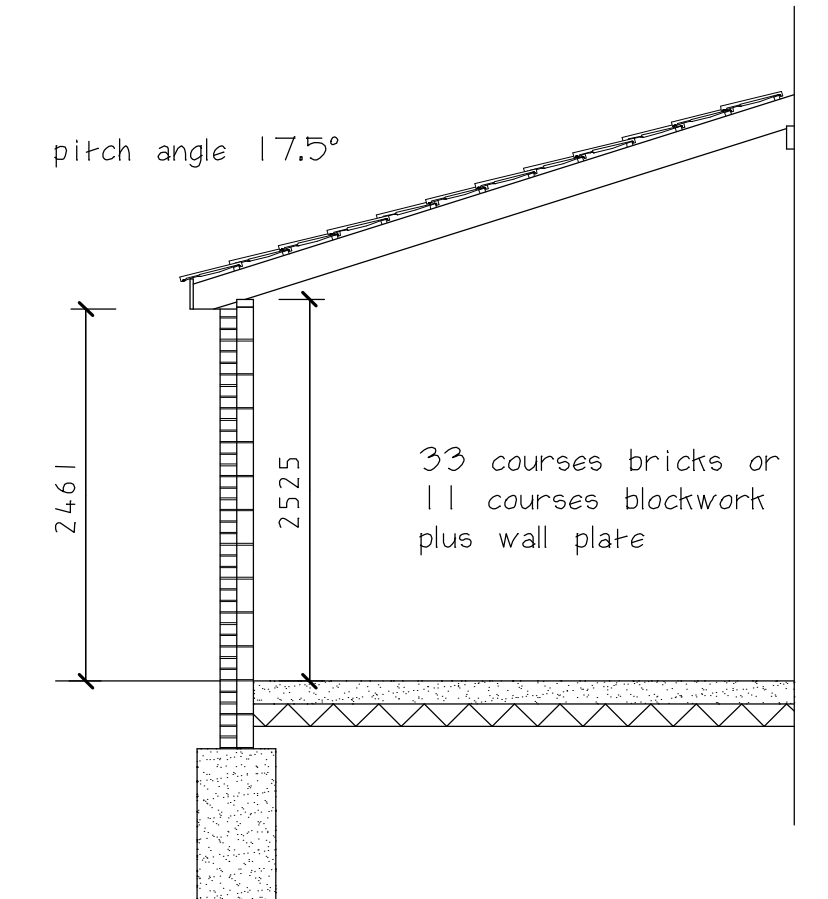

Section AA

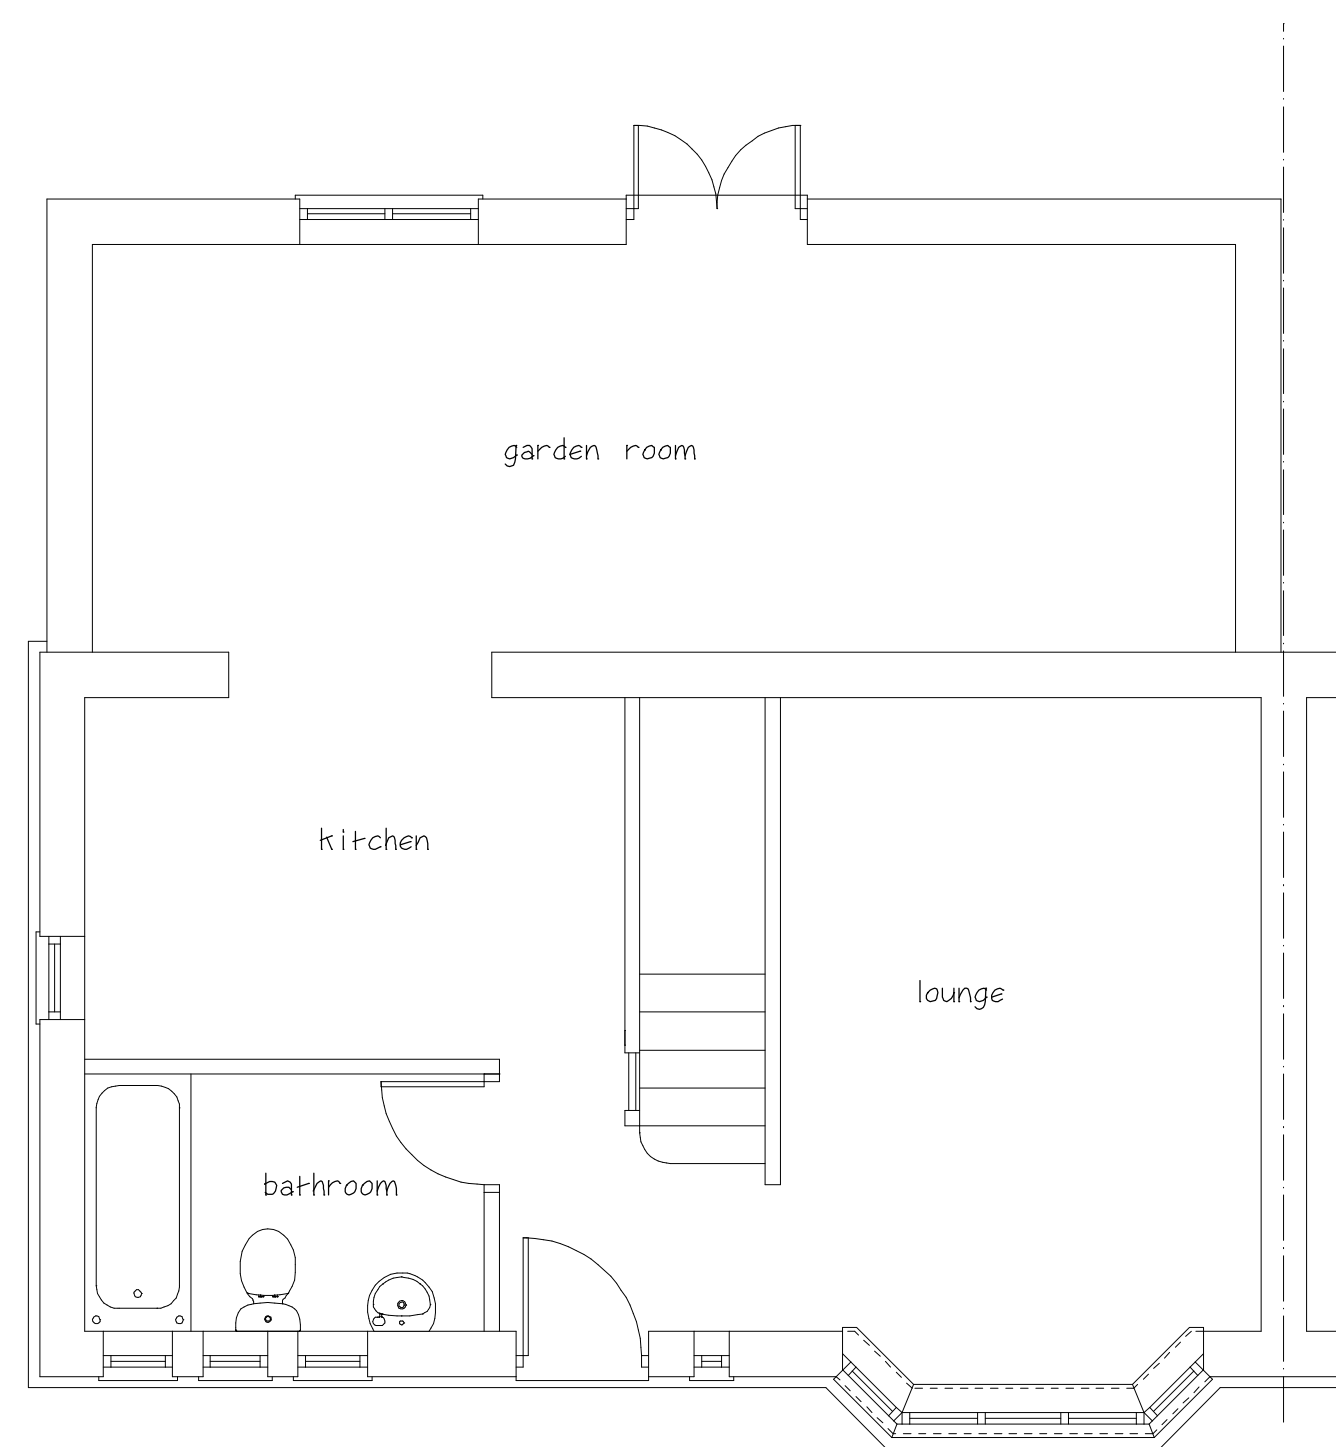

Existing Ground Floor Plan

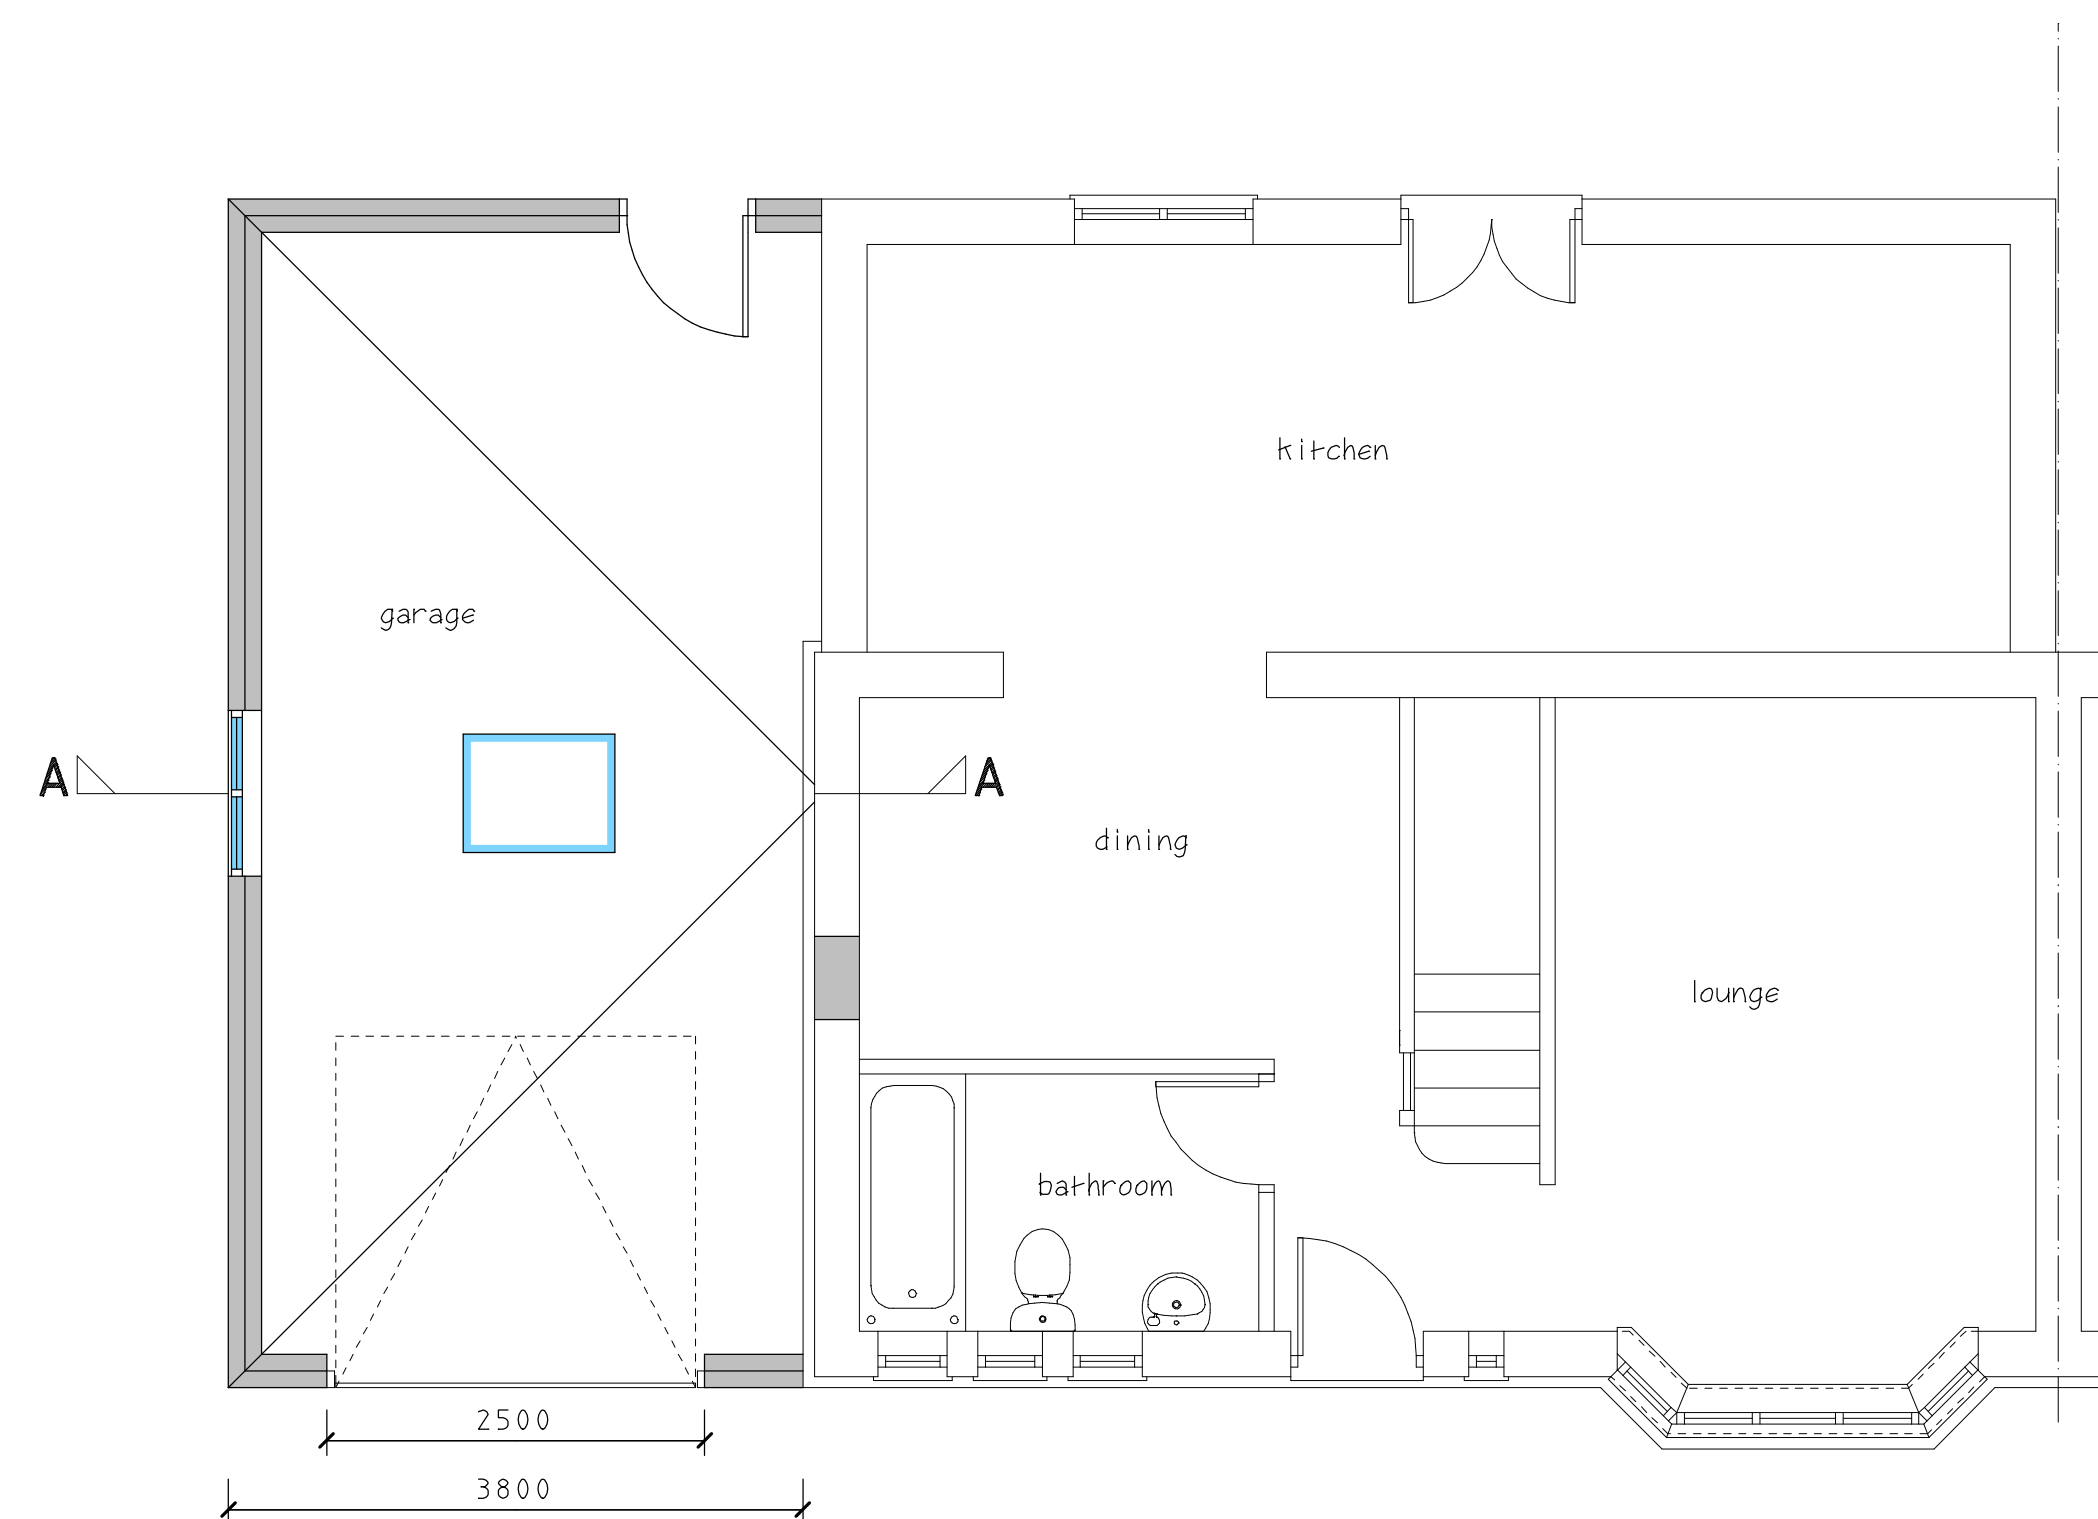

Proposed Ground Floor Plan

CLIENT
Viorica Sbirciog

JOB TITLE
**64 Henry Street
Hinckley
Leicester
LE10 0HD**

DRAWING TITLE
**Proposed Garage
To The Side Of
Semi Detached House**

SCALE 1:50 & 1:100	SHEET A1	DATE April 23	DRAWN BY A Moore
-----------------------	-------------	------------------	---------------------

ANDREW MOORE
ARCHITECTURAL SERVICES
Tel; 07973397765
Email;andrewmoore@workmail.com

DRG NO 1606	SHEET NO
-----------------------	----------