



NOTES
Drawing copyright check all dimensions on site

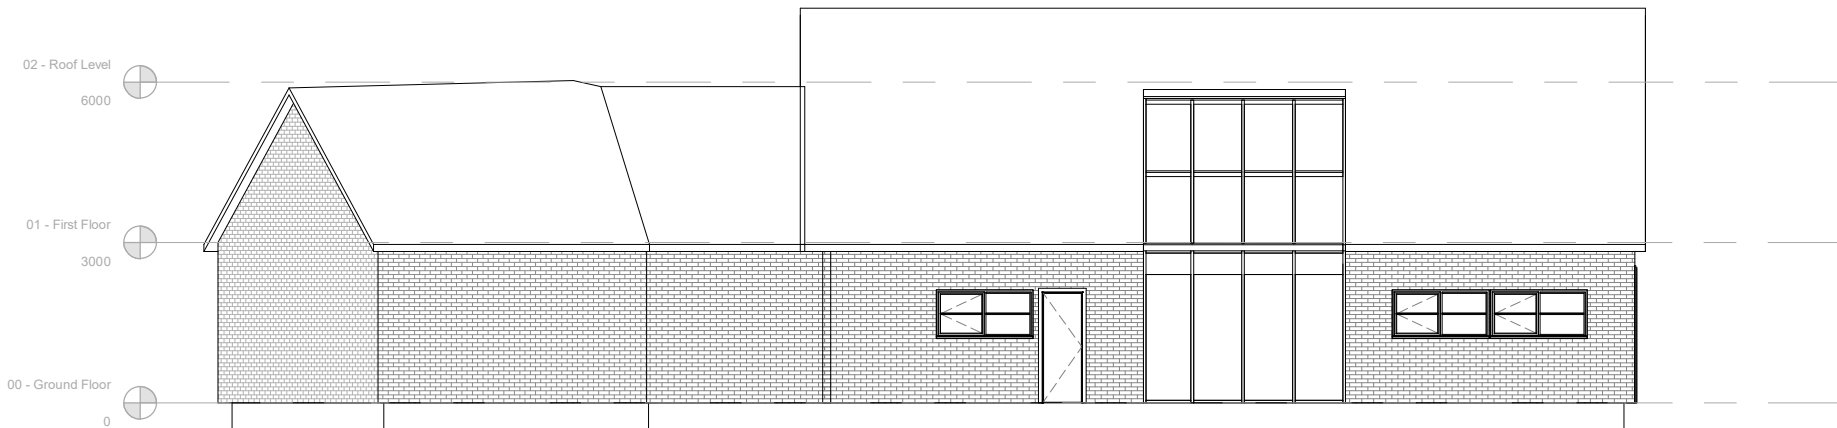

① Existing - Front Elevation
1 : 100

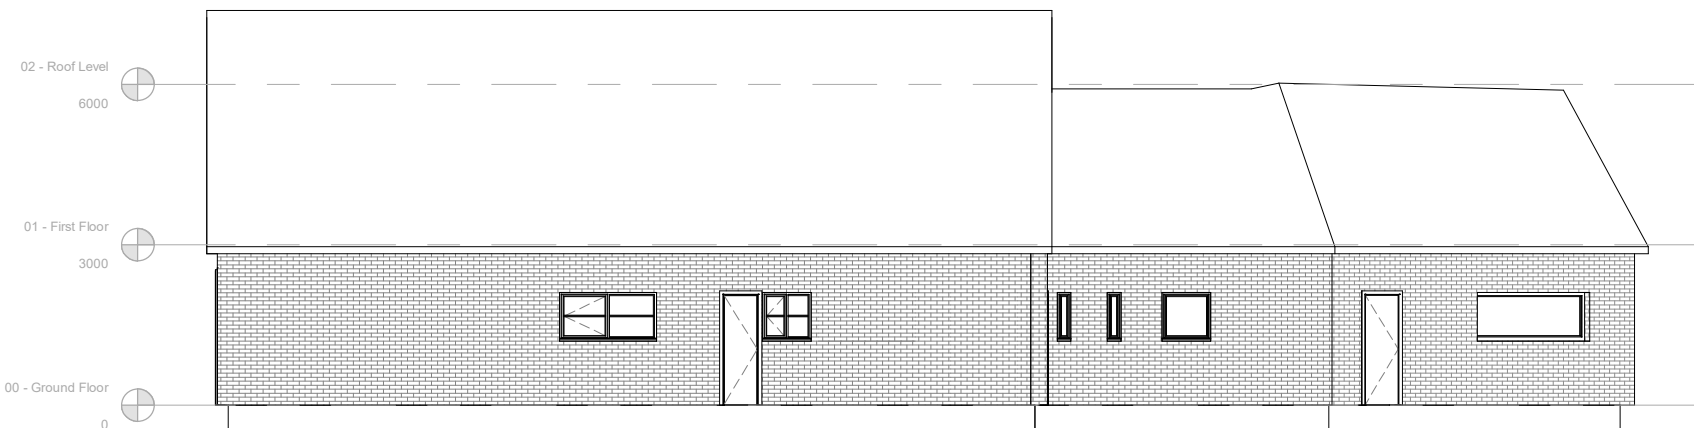

② Existing - Rear Elevation
1 : 100

Rev	Description	Date	Dr by	App by
-----	-------------	------	-------	--------



PLANNING

Client:
Noor Siddiqi

Project:
New Hall Field House
Earl Shilton
LE9 7DH

Drawing Title:
Existing Elevations

Project No.	20 010	Date	23.11.2022
Scale	1 : 100	Drawn	HS
Drawing No.	P106	Revision	

The Hollybush • Upper Bond Street • Hinckley • LE10 1RH
Tel. 0777 49 49 332 E. info@11and12.co.uk