


NOTES
Drawing copyright check all dimensions on site

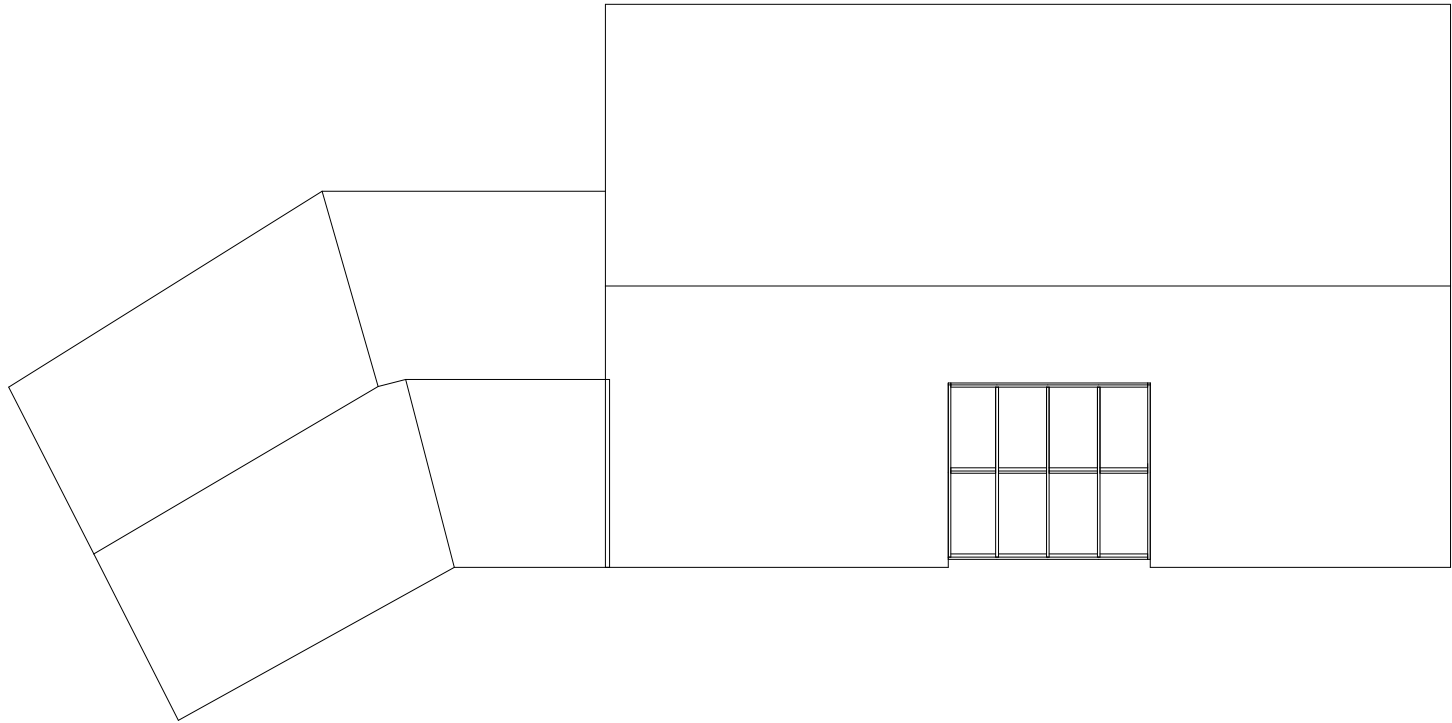

Rev	Description	Date	Dr by	App by
-----	-------------	------	-------	--------



PLANNING

Client:
Noor Siddiqi

Project:
New Hall Field House
Earl Shilton
LE9 7DH

Drawing Title:
Existing Roof Plans

Project No.	20 010	Date	23.11.2022
Scale	1 : 100	Drawn	HS
Drawing No.	P105	Revision	