

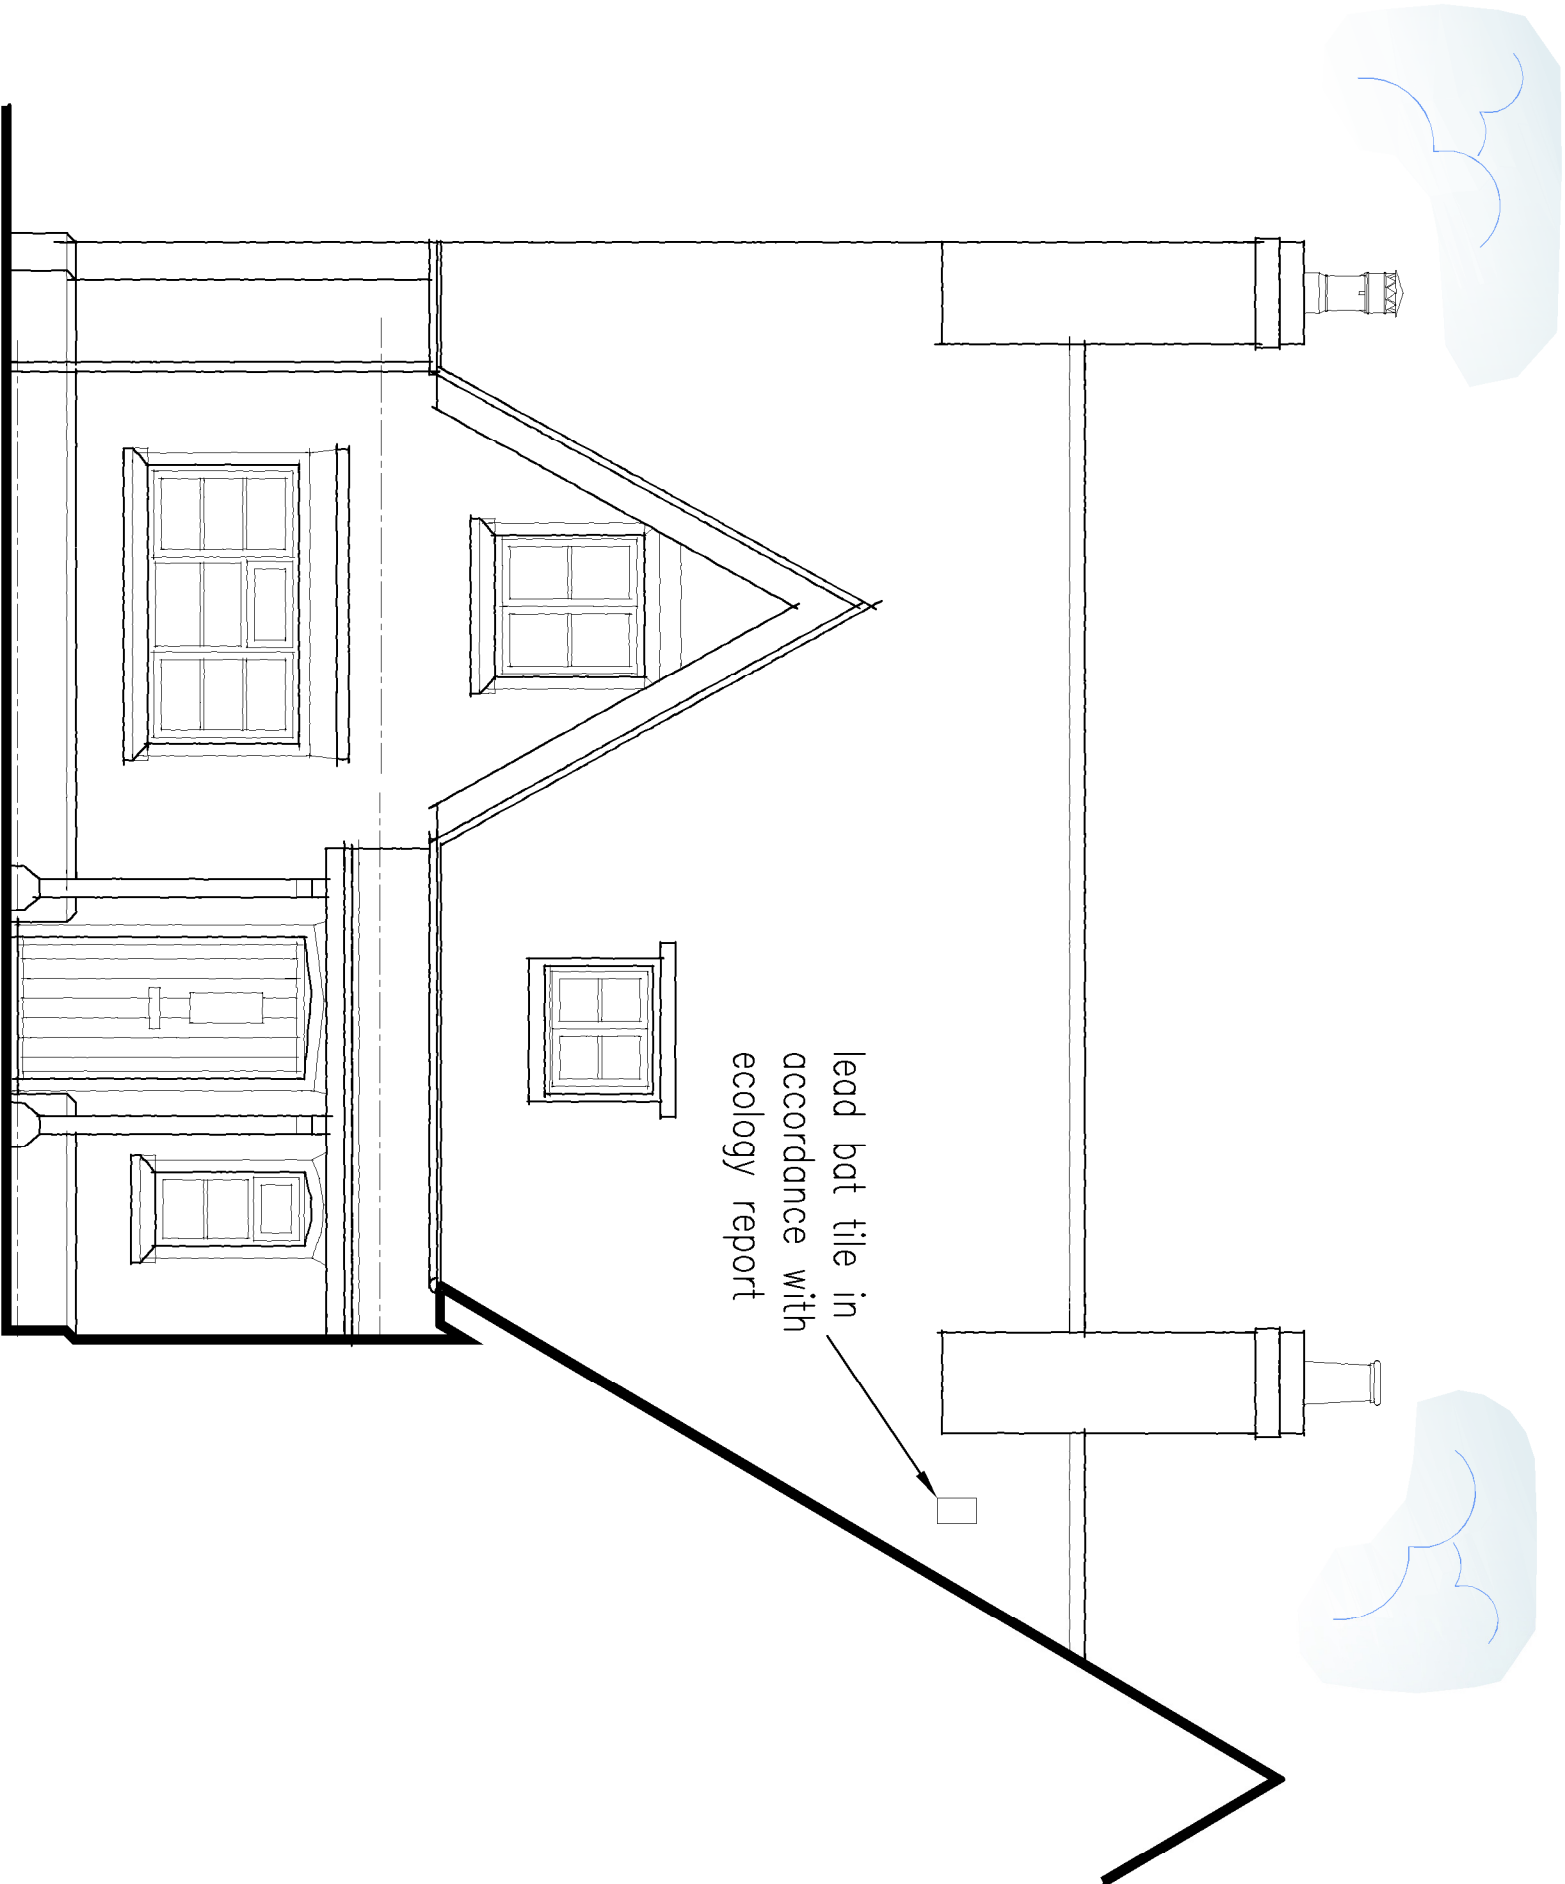


MATERIALS SCHEDULE:



- Facing brickwork to match existing
- Rooflights
- Roof tiles to match existing
- Timber windows and doors

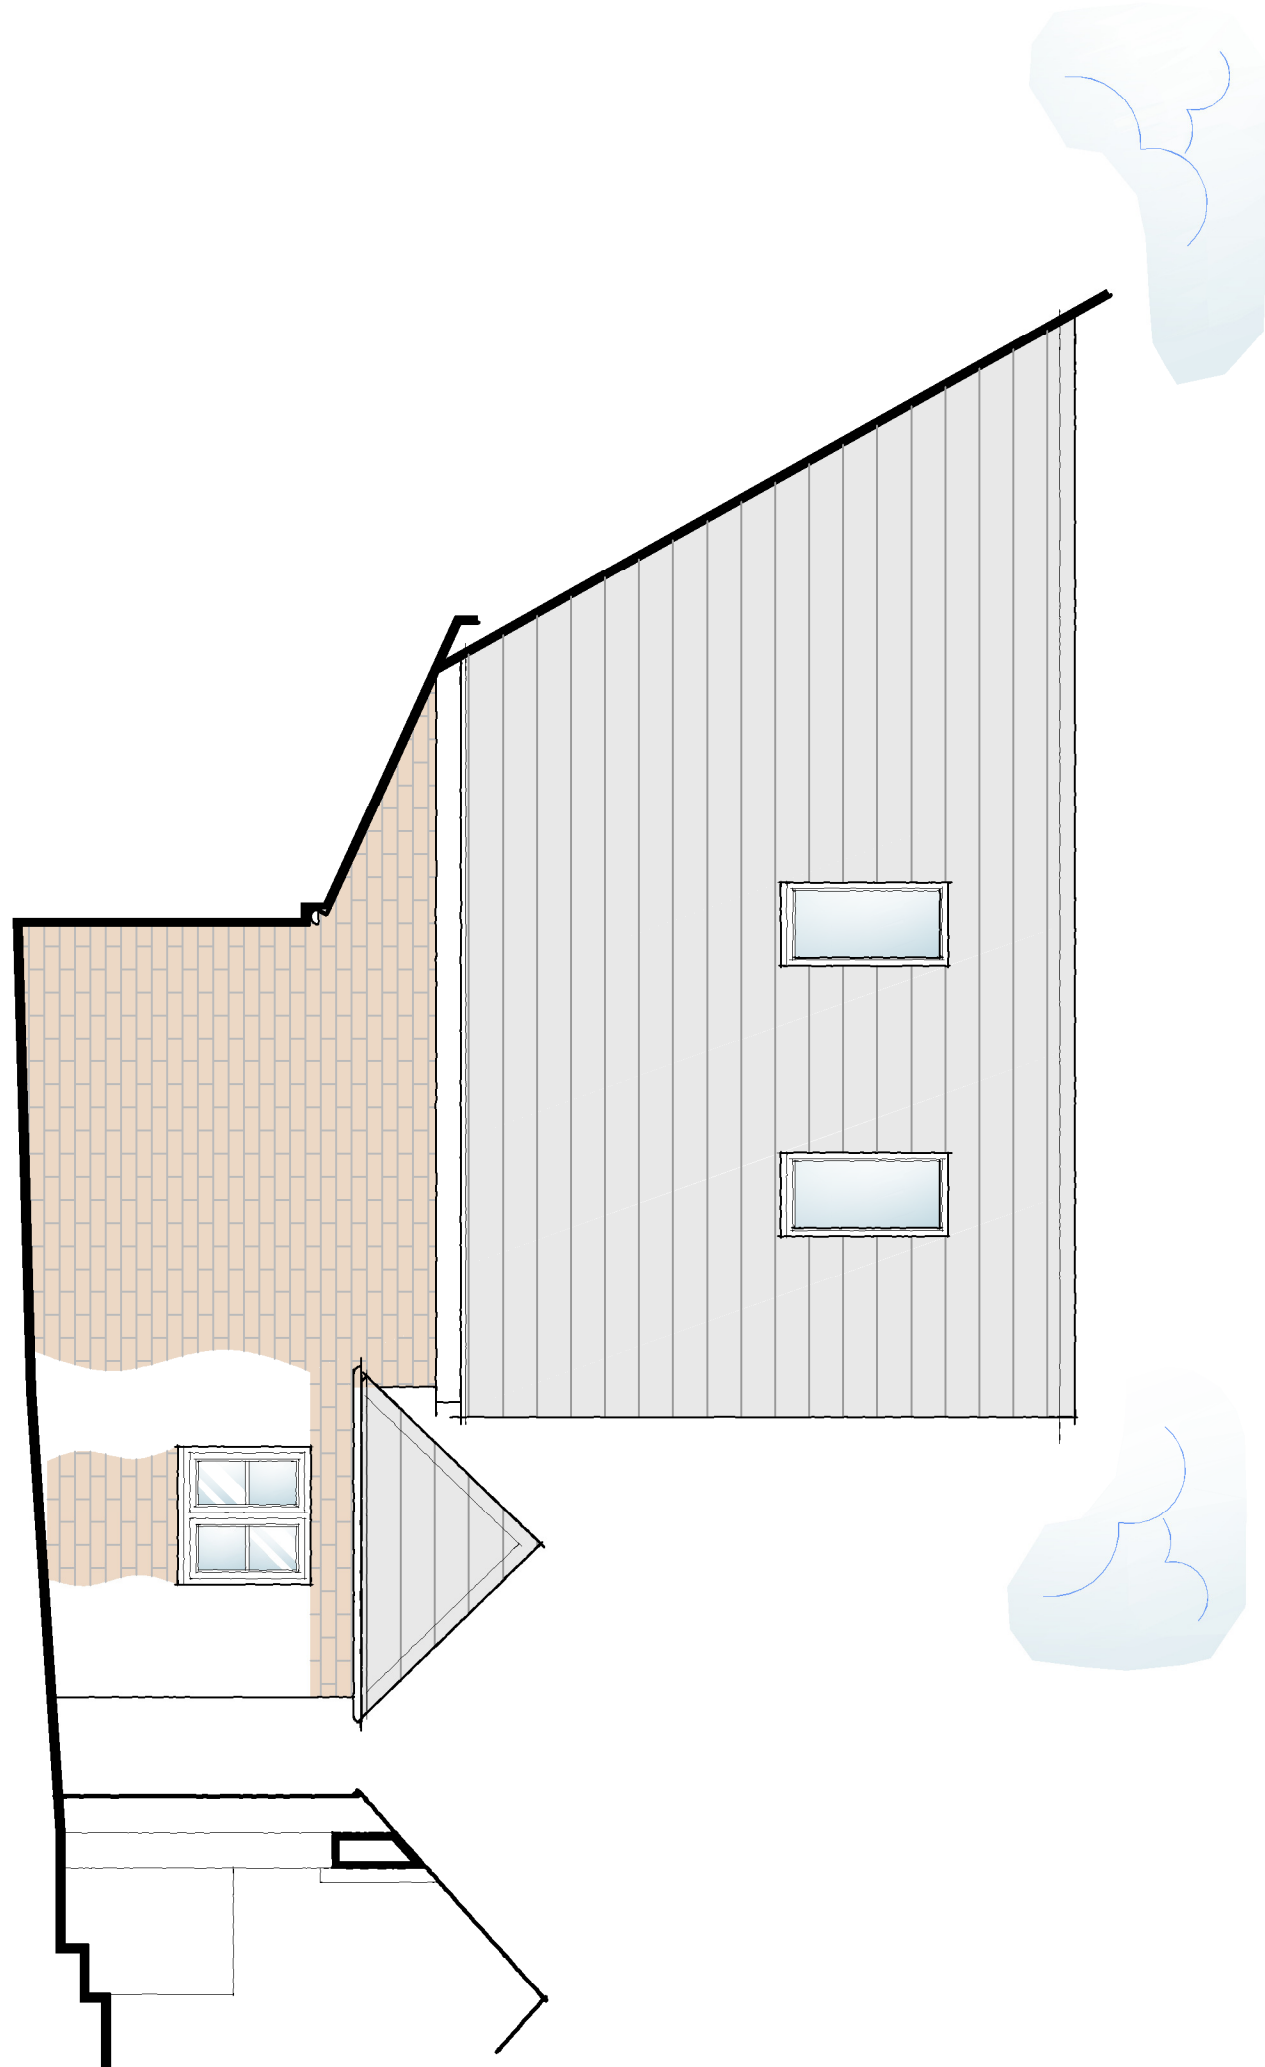


Proposed Front Elevation
Scale 1:50

 

Proposed Side Elevation
Scale 1:50

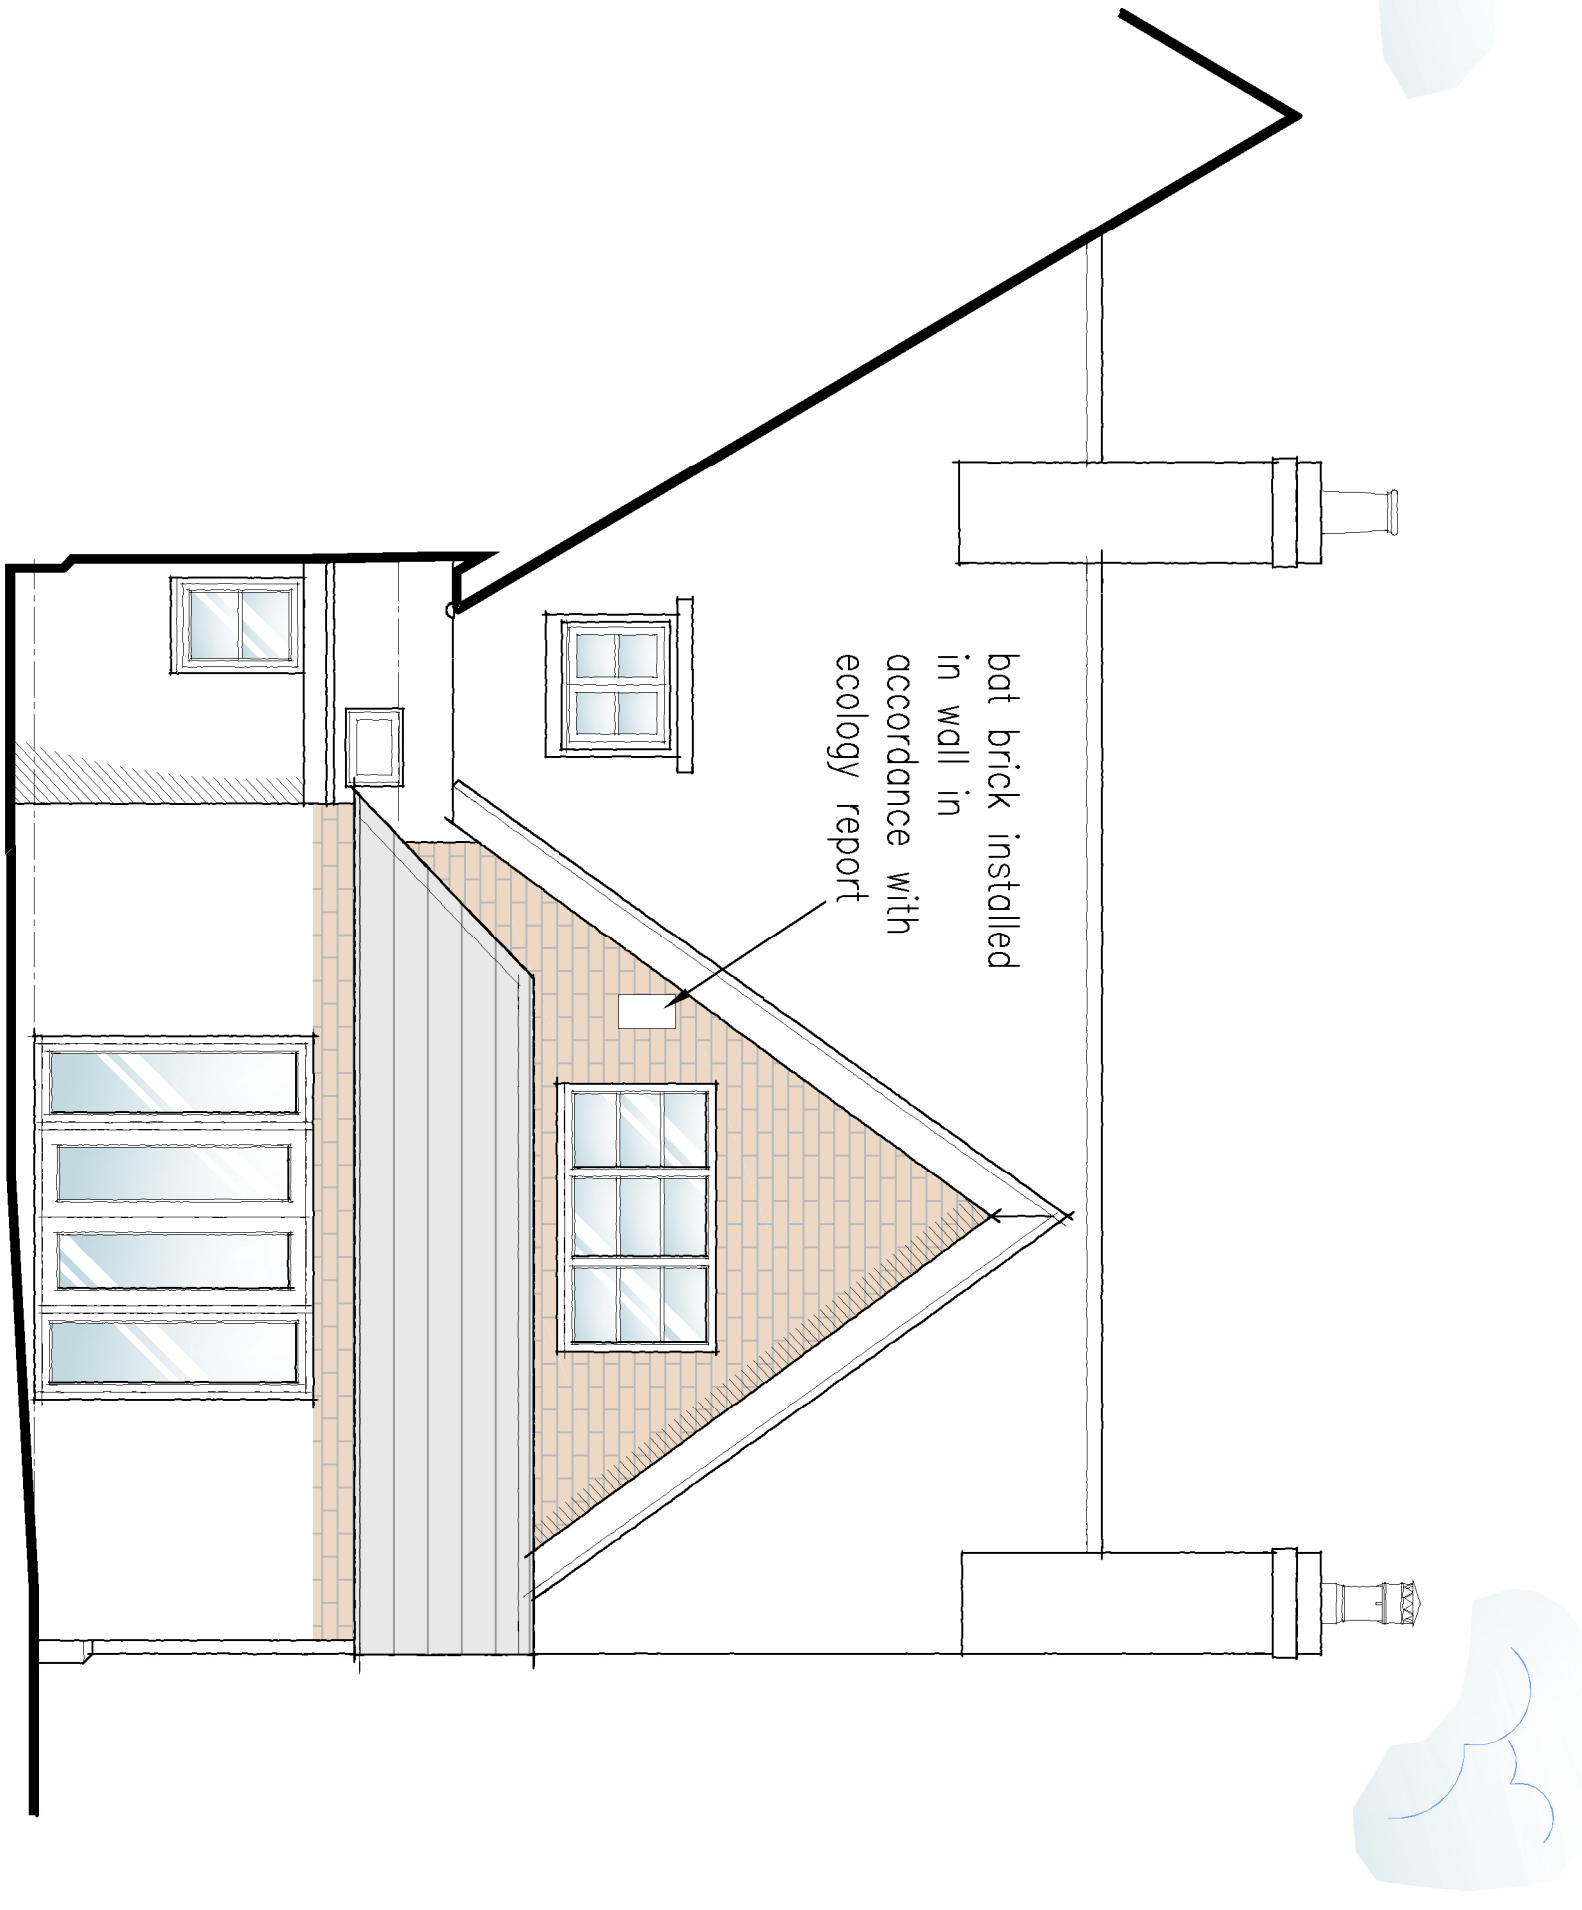 

Proposed Rear Elevation
Scale 1:50

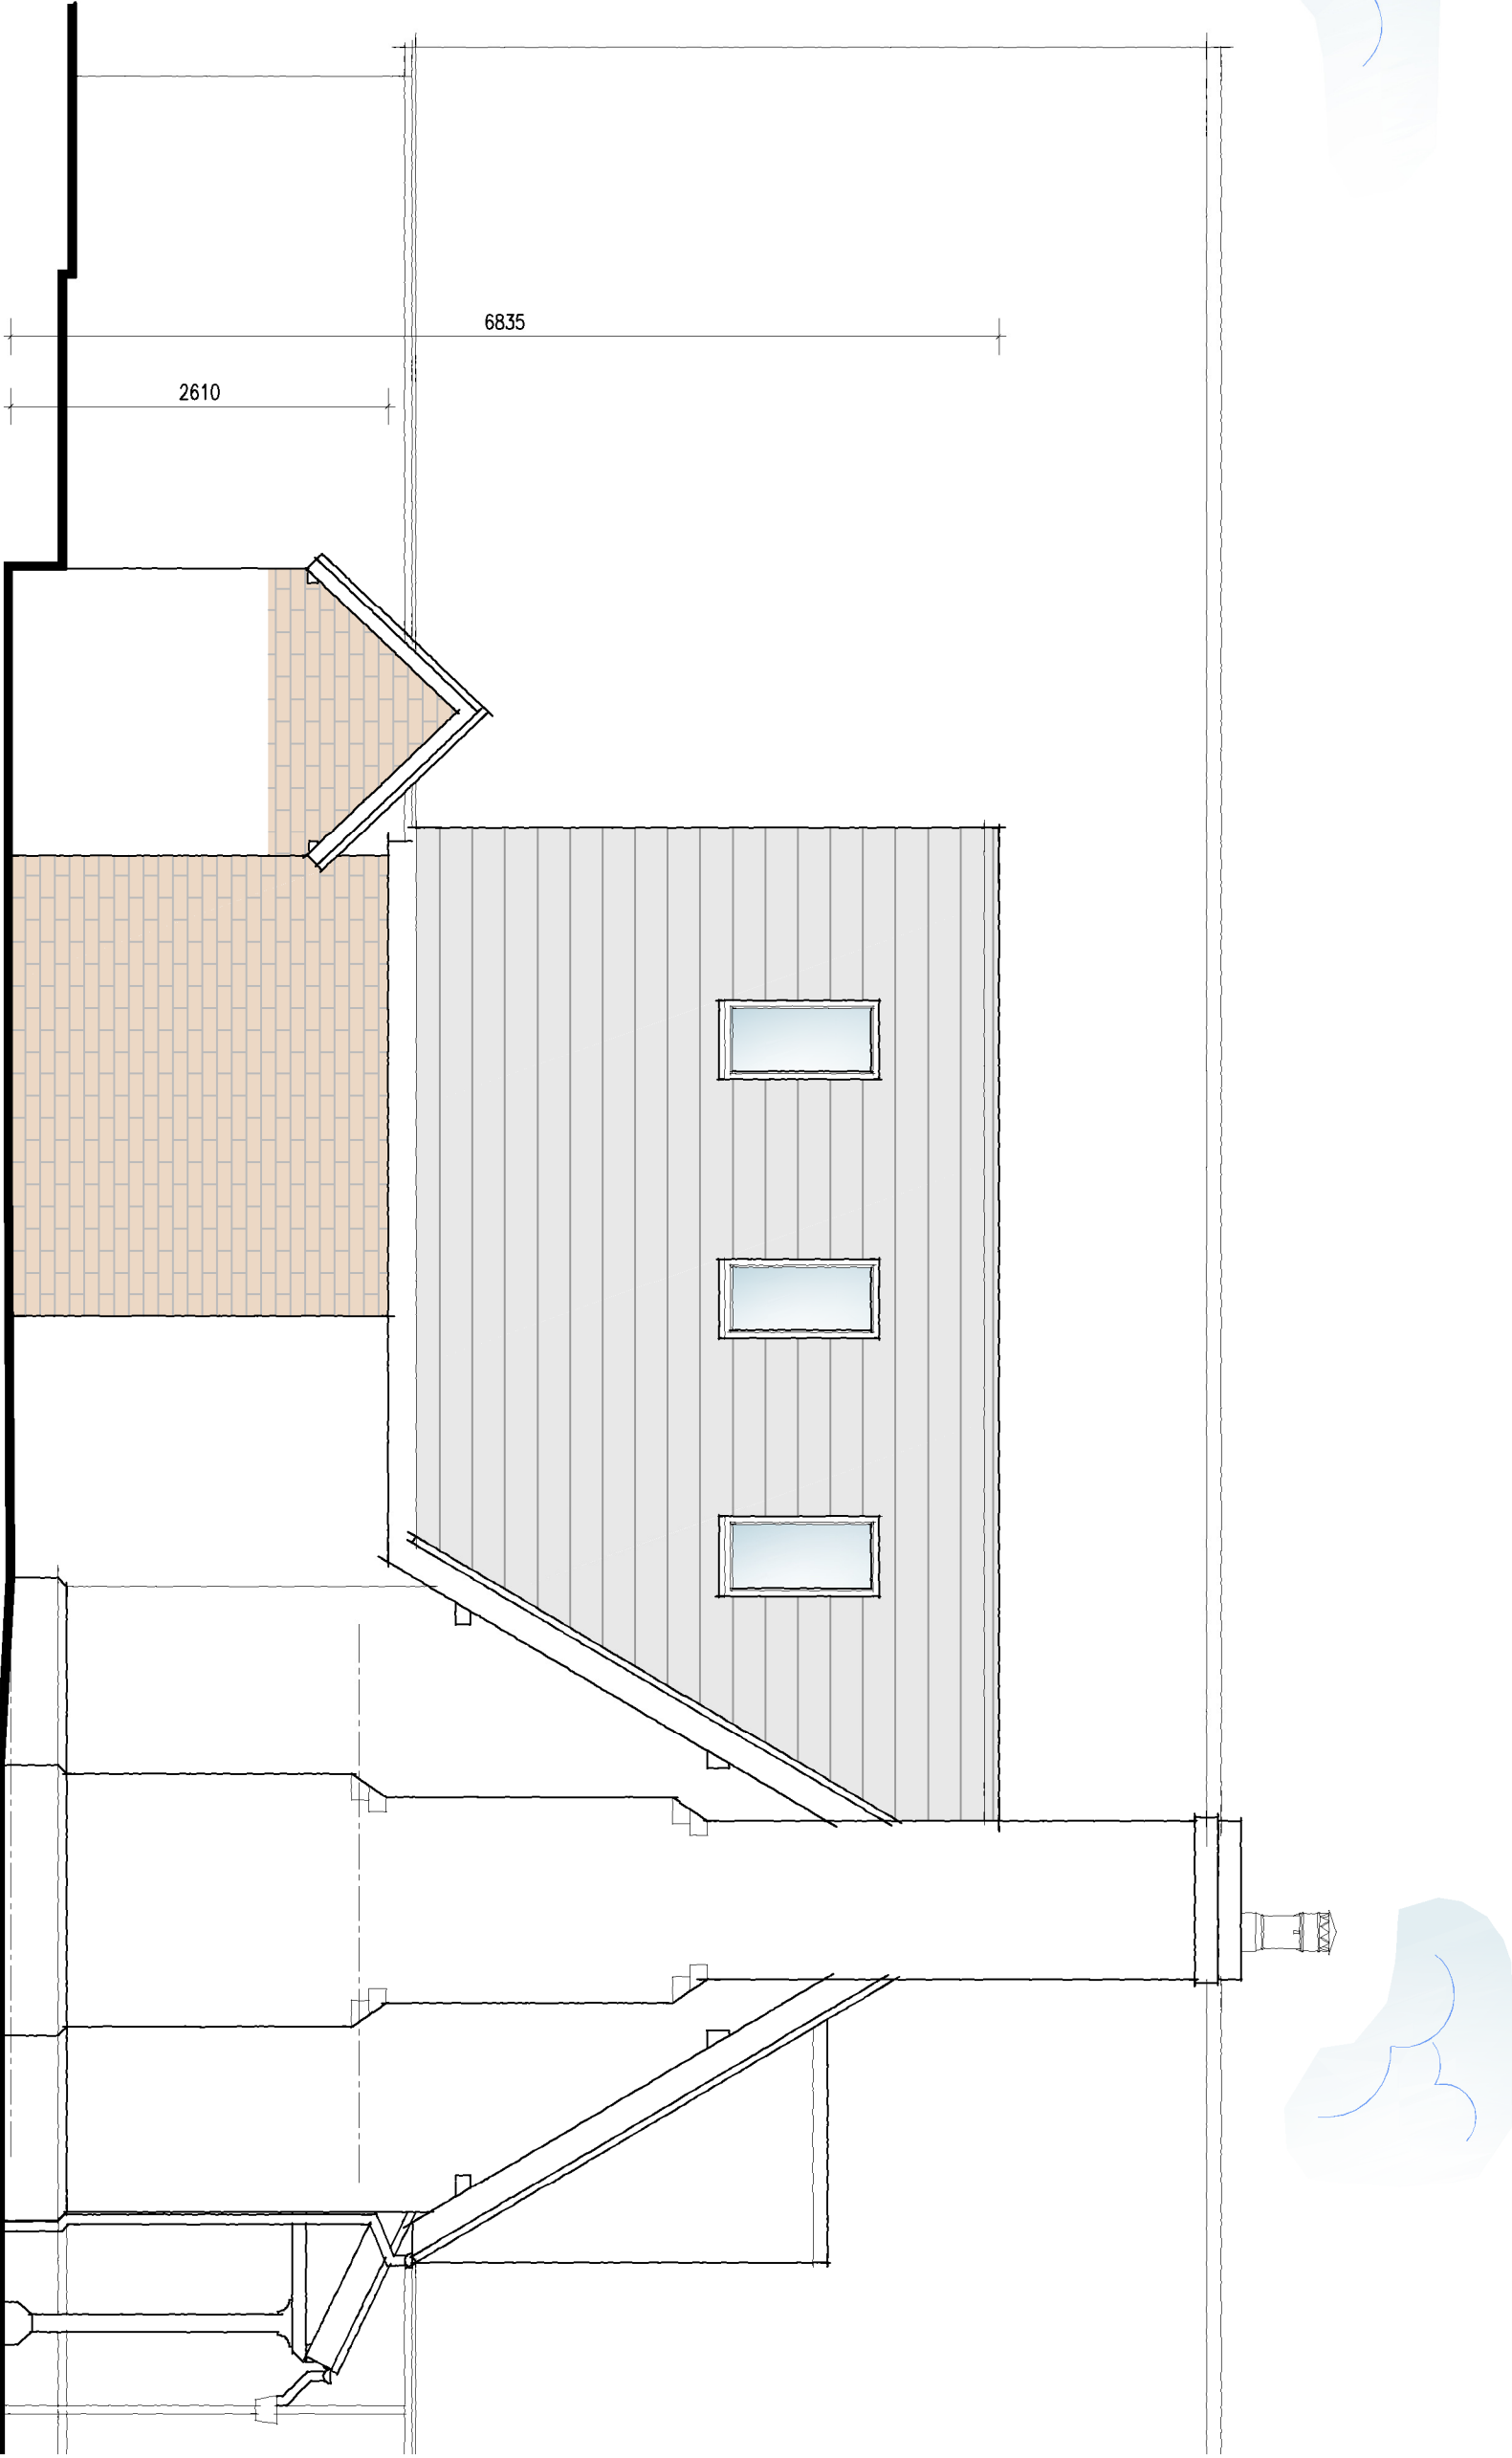

Proposed Side Elevation
Scale 1:50



DETAILED PLANNING PROPOSALS

PROPOSED EXTENSIONS AND ALTERATIONS ~ 65 CHURCH WALK ~ SHACKERSTONE ~ NUNEATON ~ WARWICKSHIRE

DAVID GRANGER
ARCHITECTURAL DESIGN LIMITED

Project
Proposed Extensions & Alterations
65 Church Walk
Shackerstone, Nuneaton
Warwickshire
Drawing Title
Detailed Planning Proposals
Sheet 1 of 2

Client
Ms E. Hilton
Drawing No.
21.4003.05 B
Date
May 2022
Drawn by
GF
Scale (A1 Size)
As Shown
Checked by
SM

The Old Cottage Hospital, Leicester Road,
Ashby-de-la-Zouch, Leicestershire, LE65 1DB
Tel: 01530 560939
www.davidgrangerdesign.com
Company Reg. No. 526876

Revisions : A Ecology advice added
01/09/2023
Client Revisions
01/06/2022
Figured dimensions must be taken in preference to scaled dimensions and any discrepancies are to be referred to David Granger Architectural Design Limited. Clients, subcontractors and suppliers must verify all dimensions before construction. All drawings are copyright of David Granger Architectural Design Limited. Ordnance Survey Data. © Crown Copyright. All rights reserved. Licence No. ARI10020467. Landmark Ref: 100806