


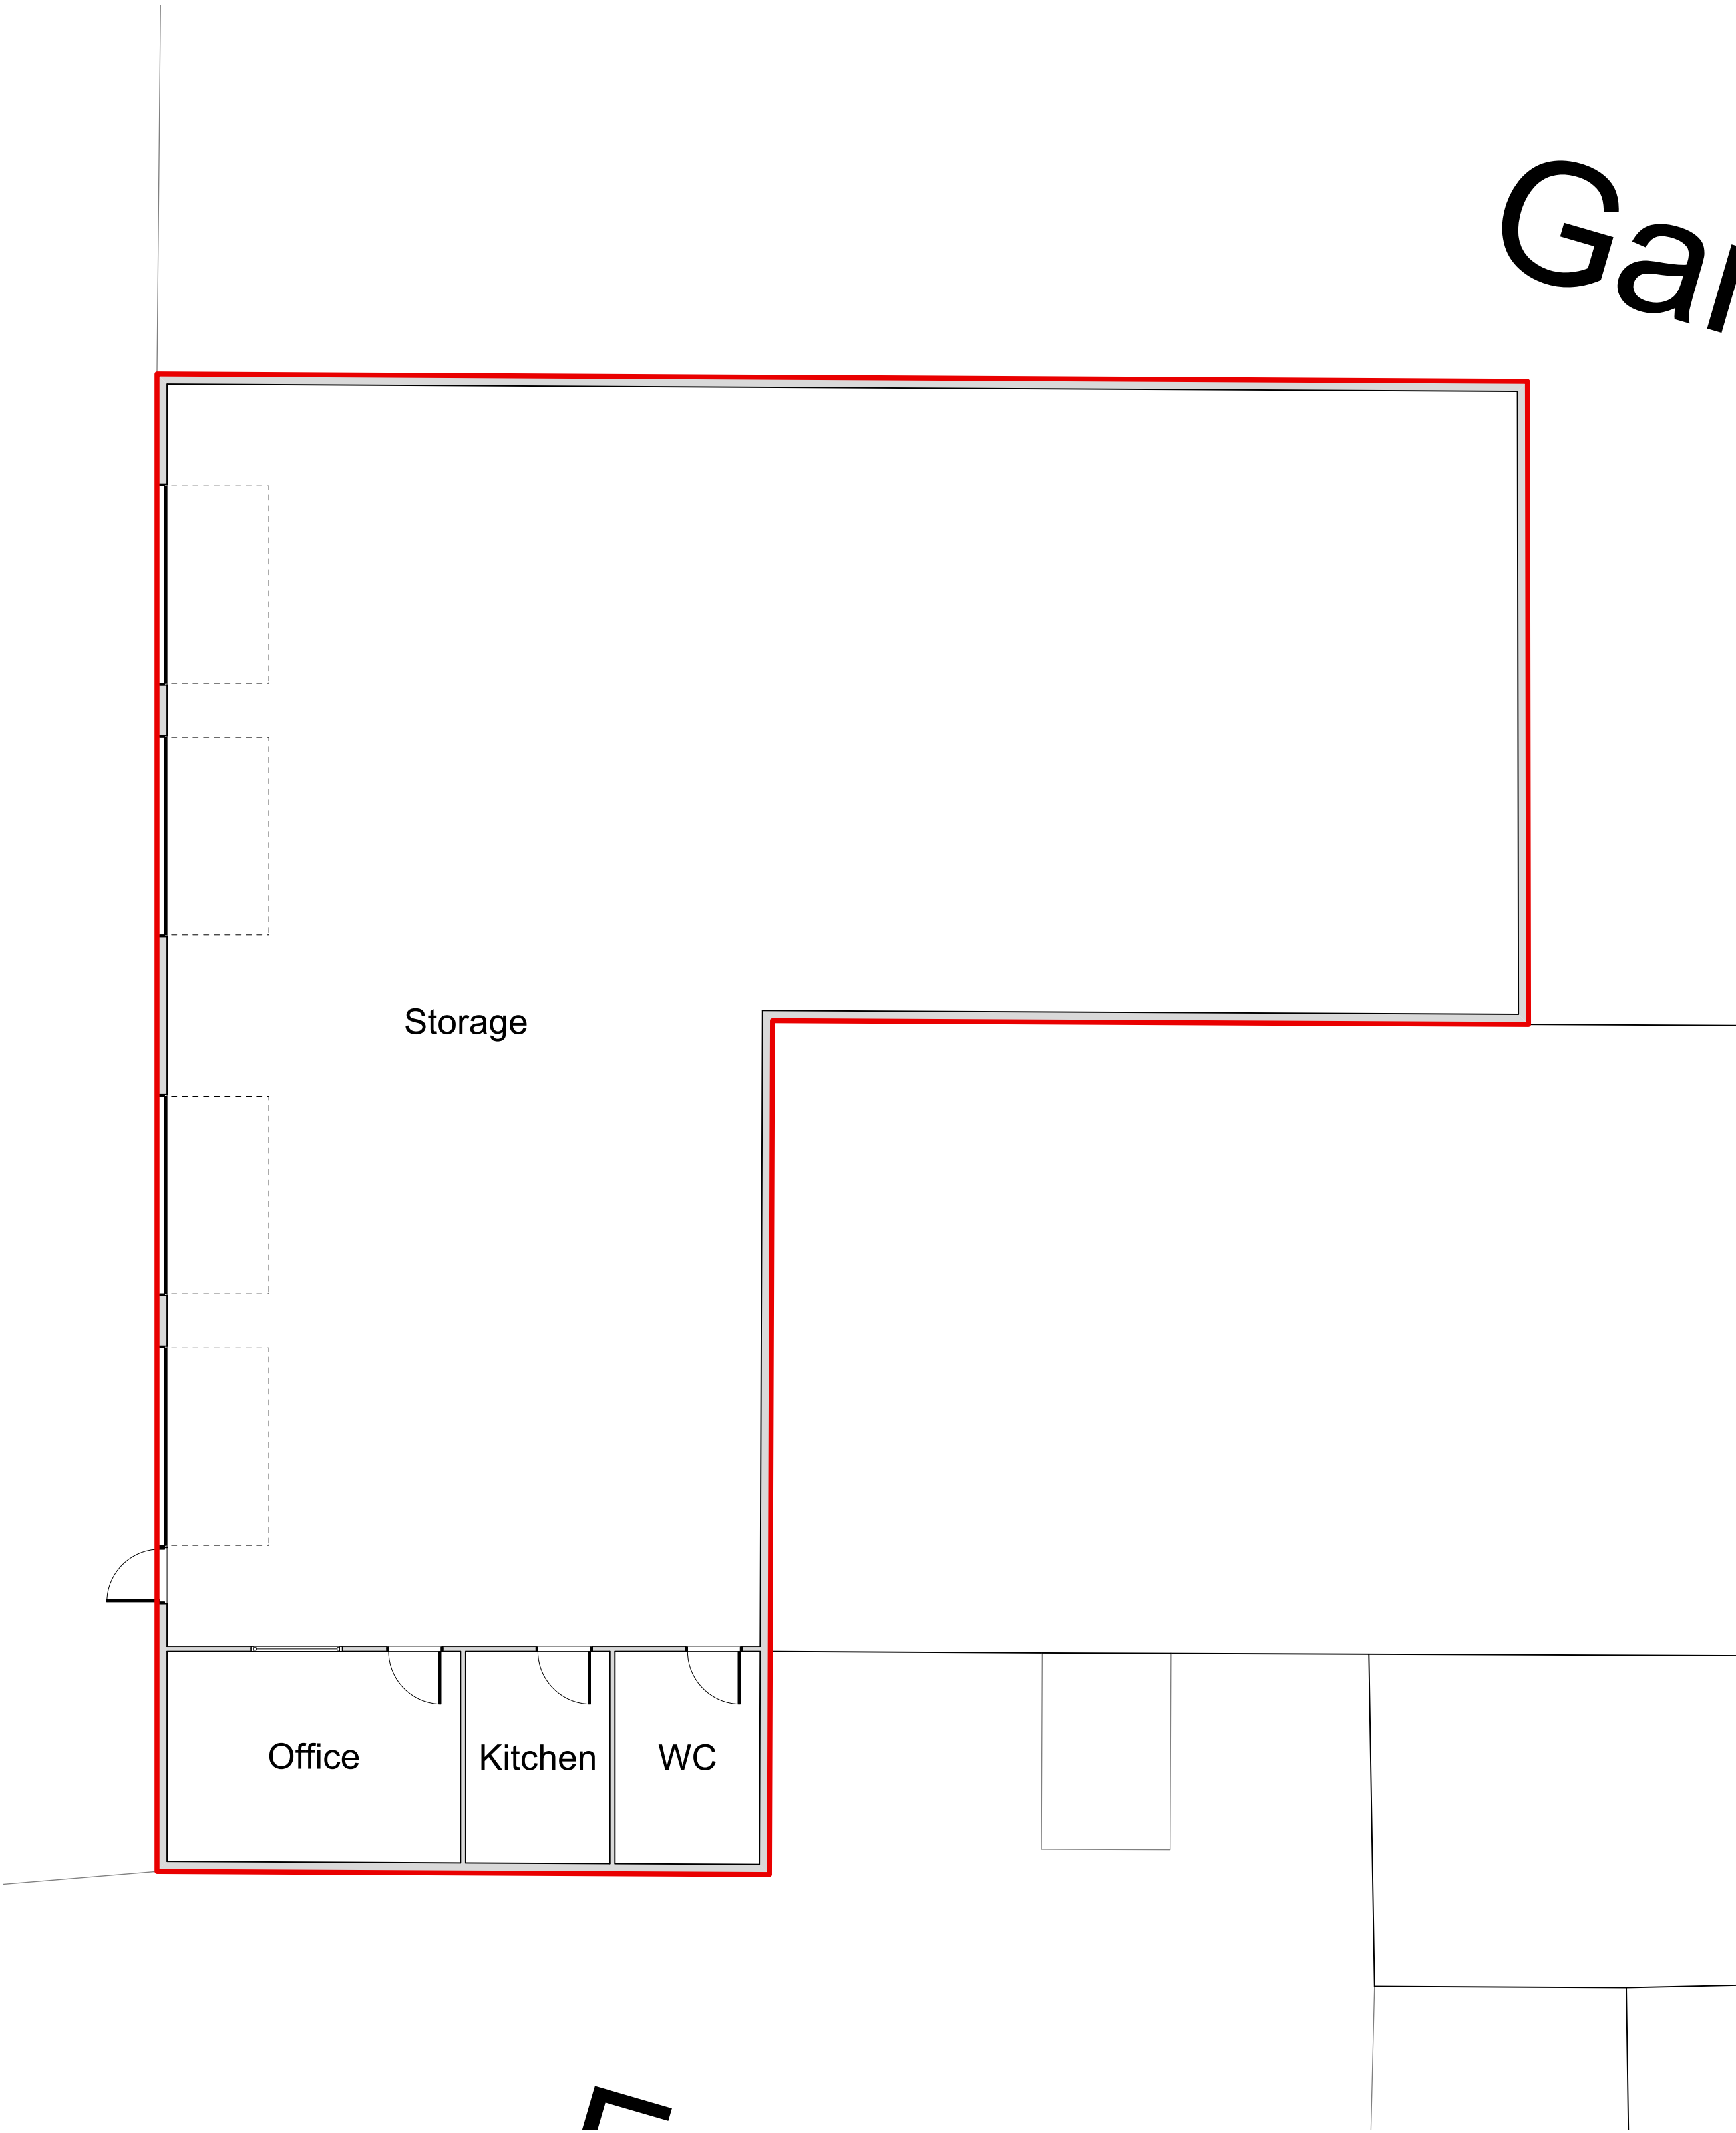
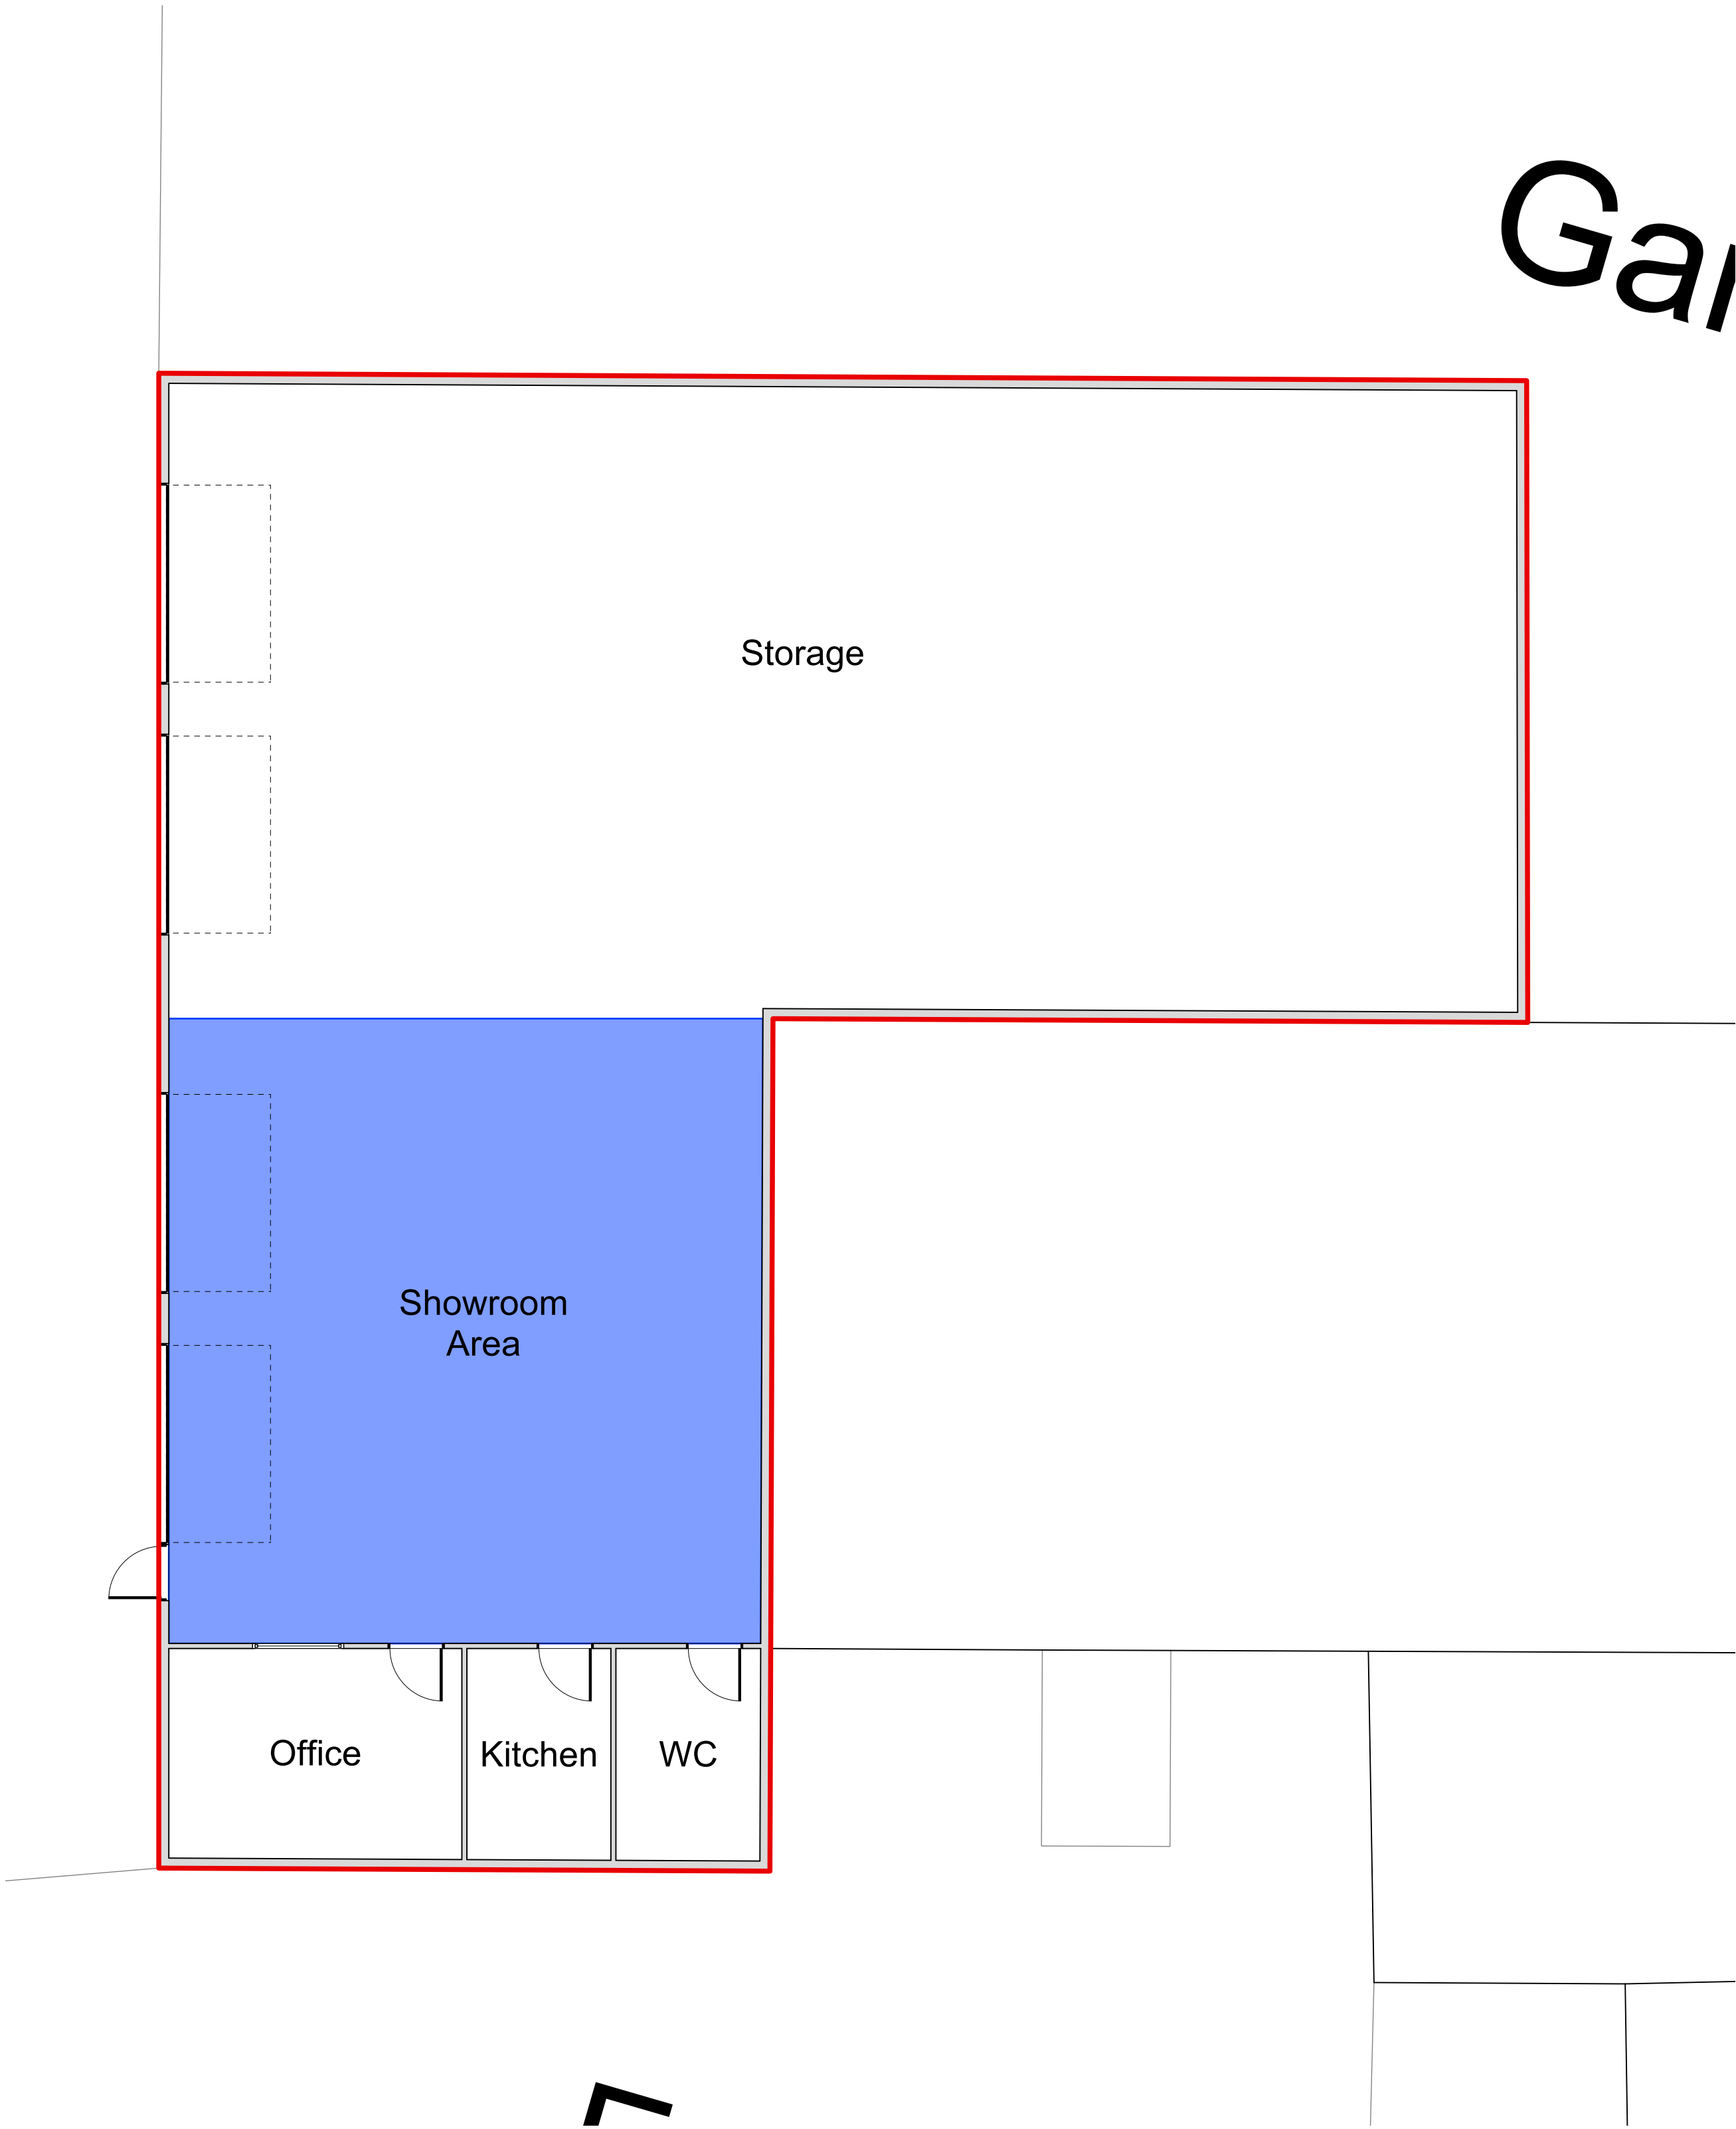


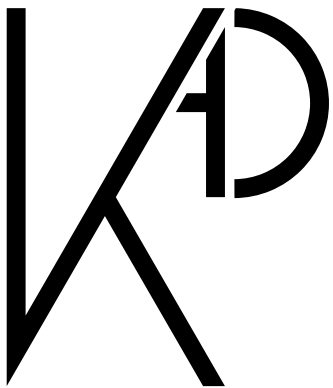

Existing Ground Floor Plan

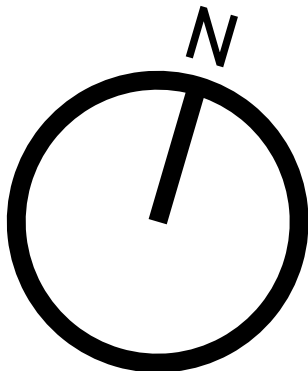

Proposed Ground Floor Plan

 

KIYANI ARCHITECTURE
AND DEVELOPMENTS

☎ | +44 7960 714649

✉ | ik@kiyaniad.com

🌐 | www.kiyaniad.com

1. Copyright of Kiyani Architecture and Developments Ltd
2. Do not scale from drawing.
3. Use figured dimensions only.
4. All dimensions to be checked on site.

Key:

- Site Boundary
- Existing Wall
- Proposed Wall
- Change of use class area (B2 to E)

/ First Issue 25.01.2024

Revision	Description	Date
----------	-------------	------

Client:
Rash Gill

Project:
**Designer Furniture Outlet, Ashby Road
Leicestershire, LE9 8JE**

Drawing Title:
Existing and Proposed Ground Floor Plan

Project Number: **2005** Drawing Number: **100**

First Issue Date: 25.01.2024	Revision: /	Drawn By: IK	Checked By: KAD
--	-----------------------	------------------------	---------------------------

Drawing Status: **Planning** Scale: **1:100@A1**