




Front Elevation As Existing

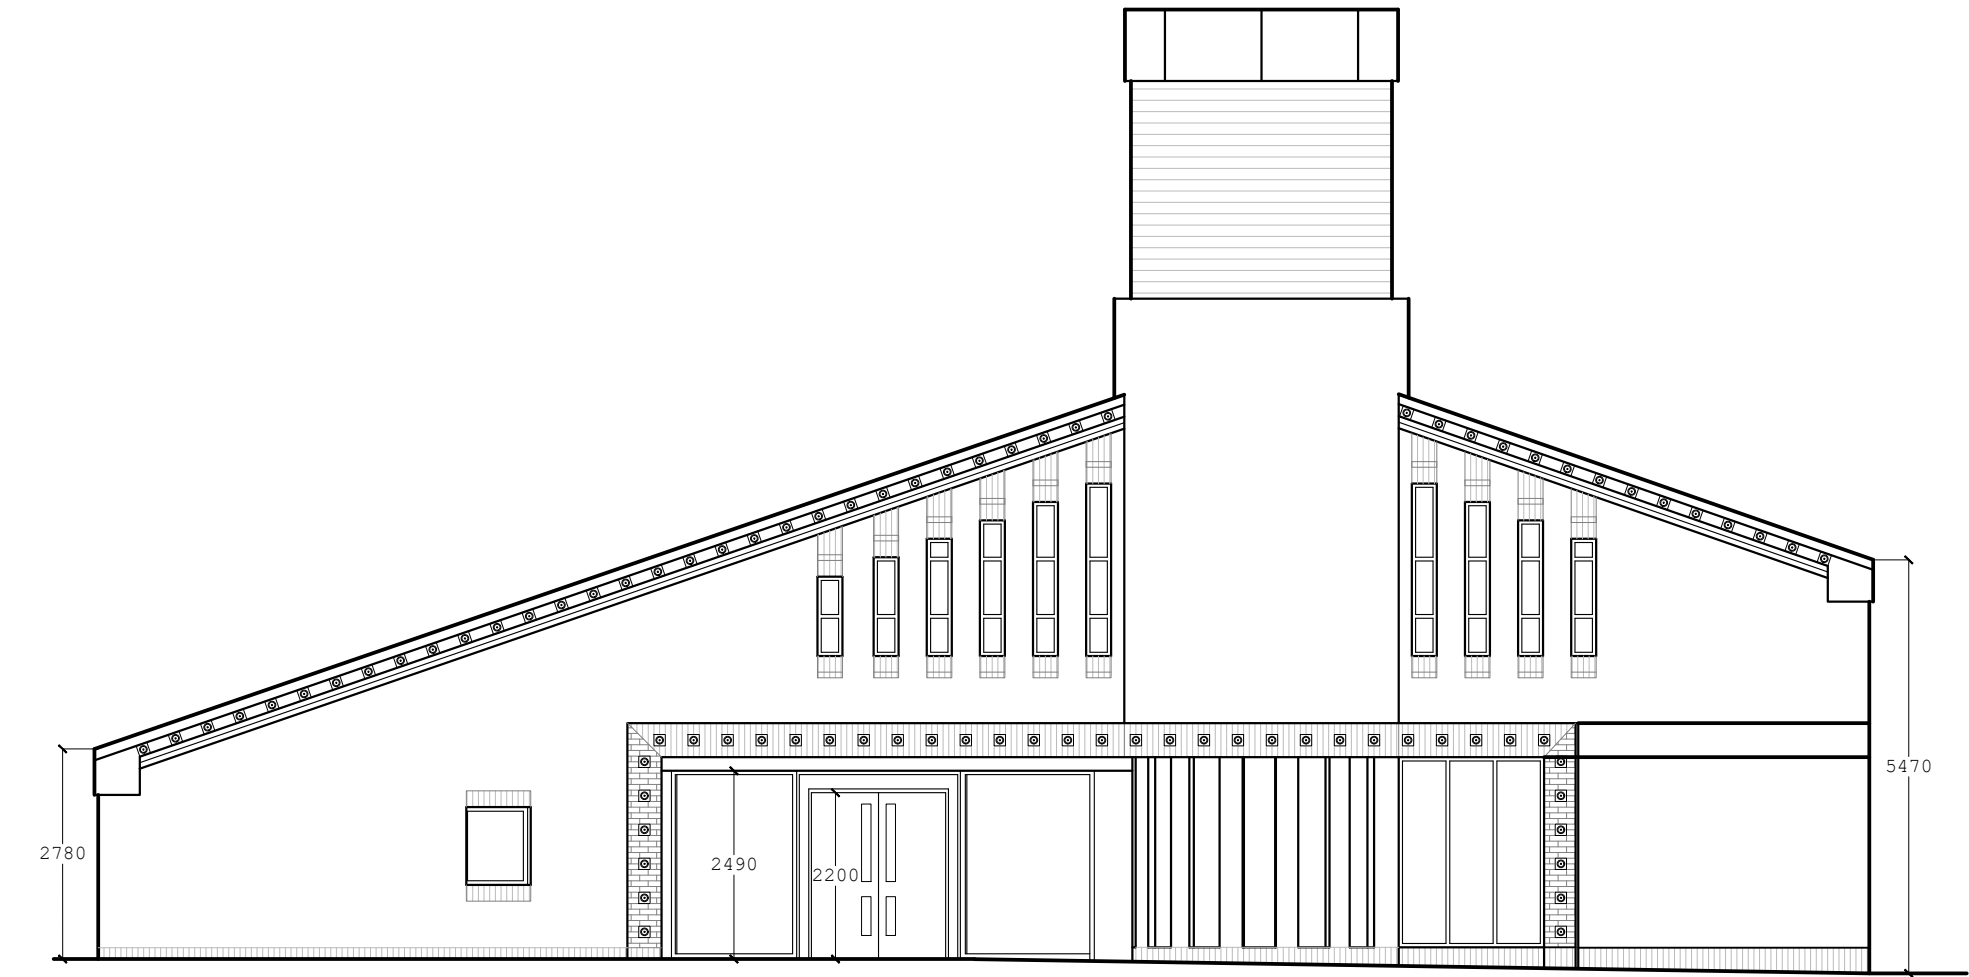


Front Elevation As Proposed

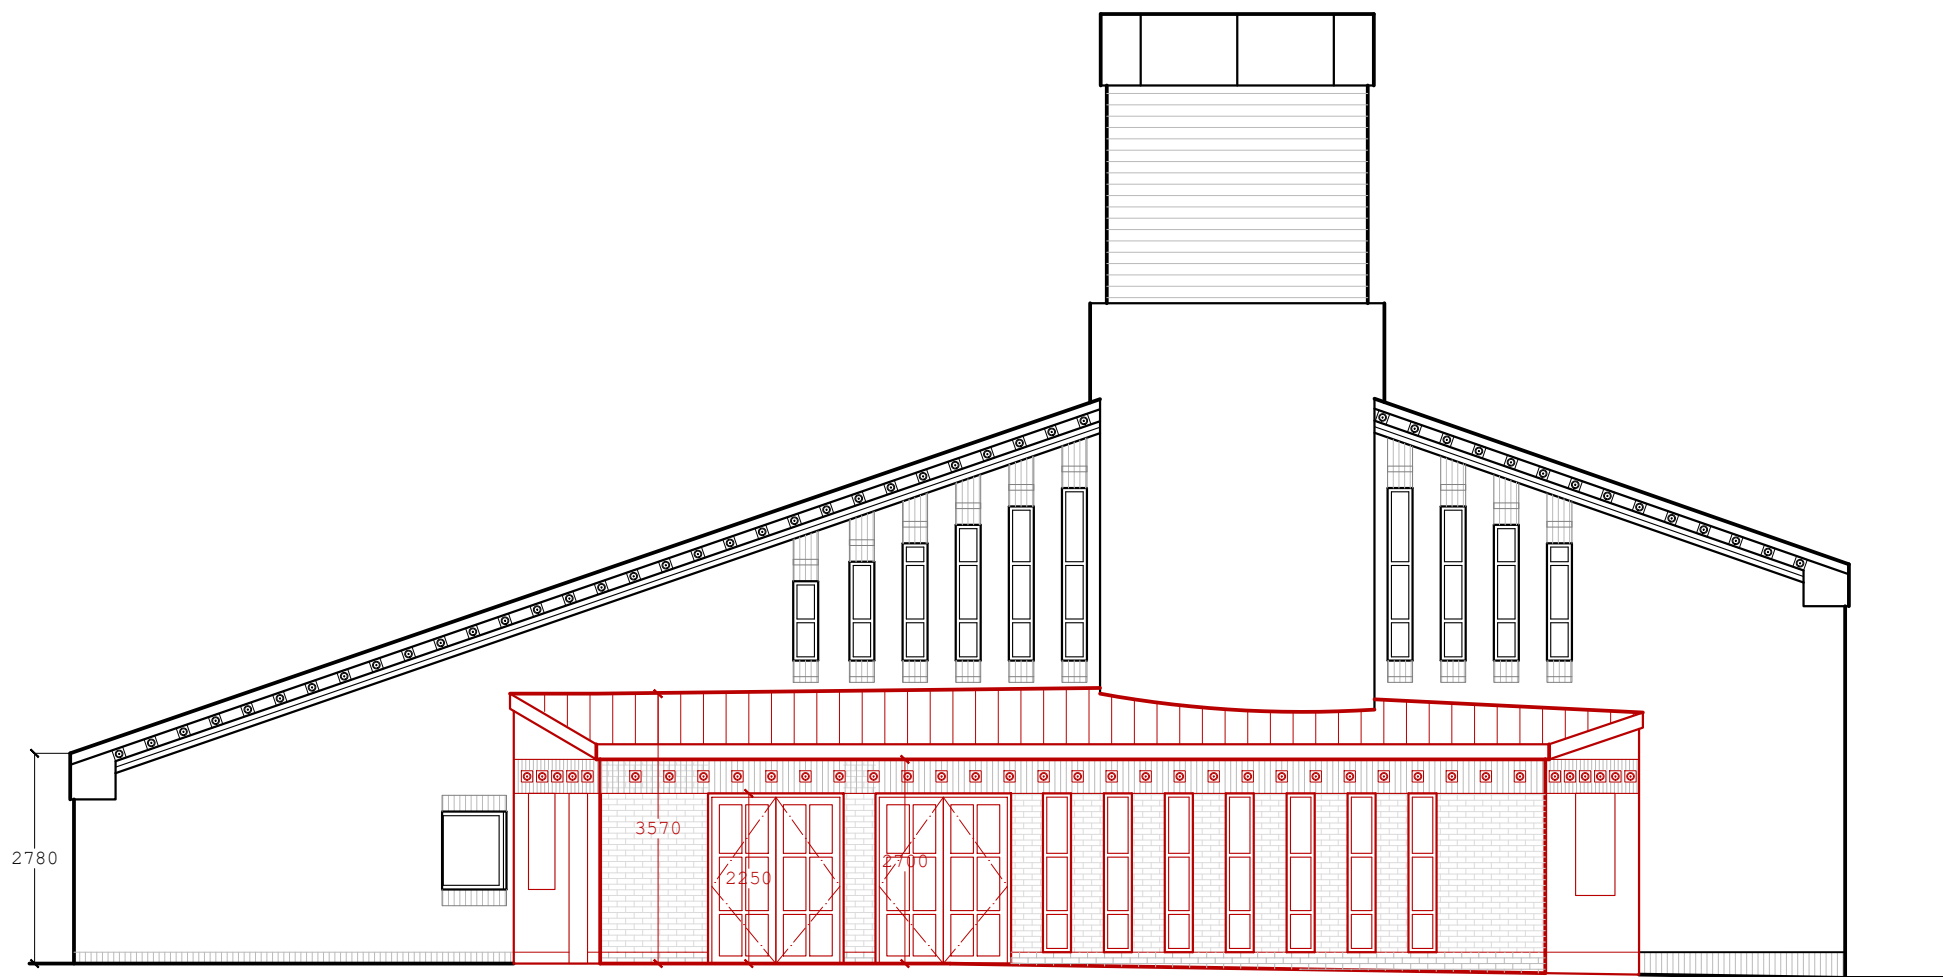


Left Elevation As Existing

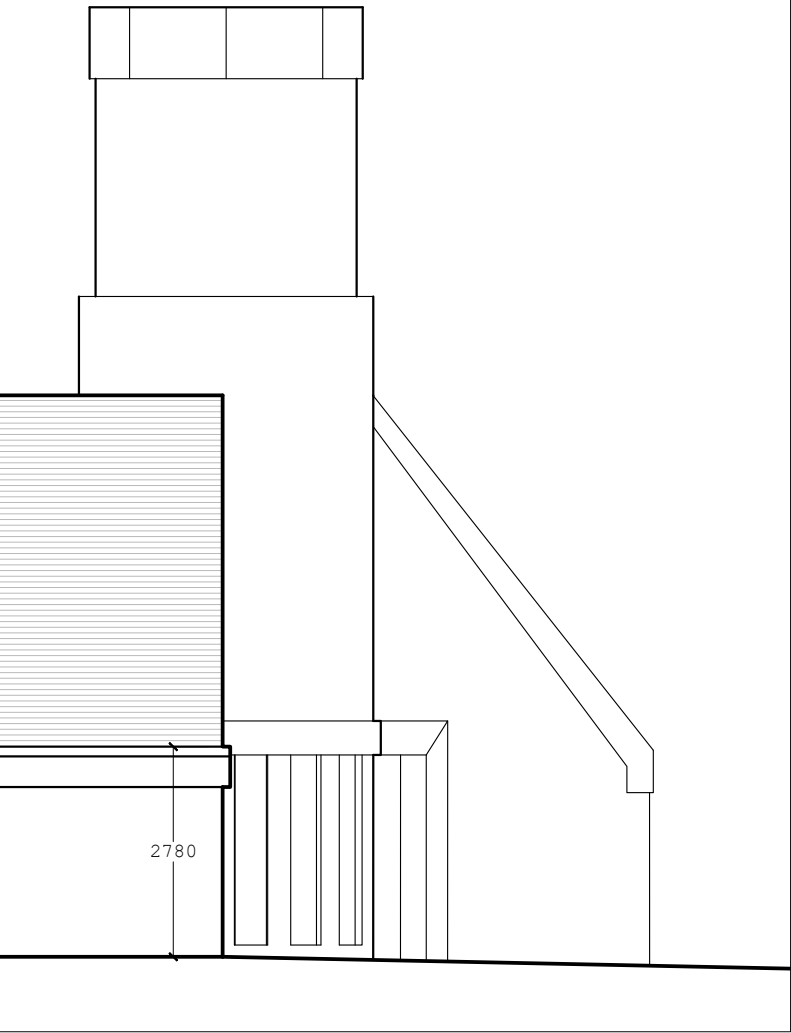



Right Elevation As Existing

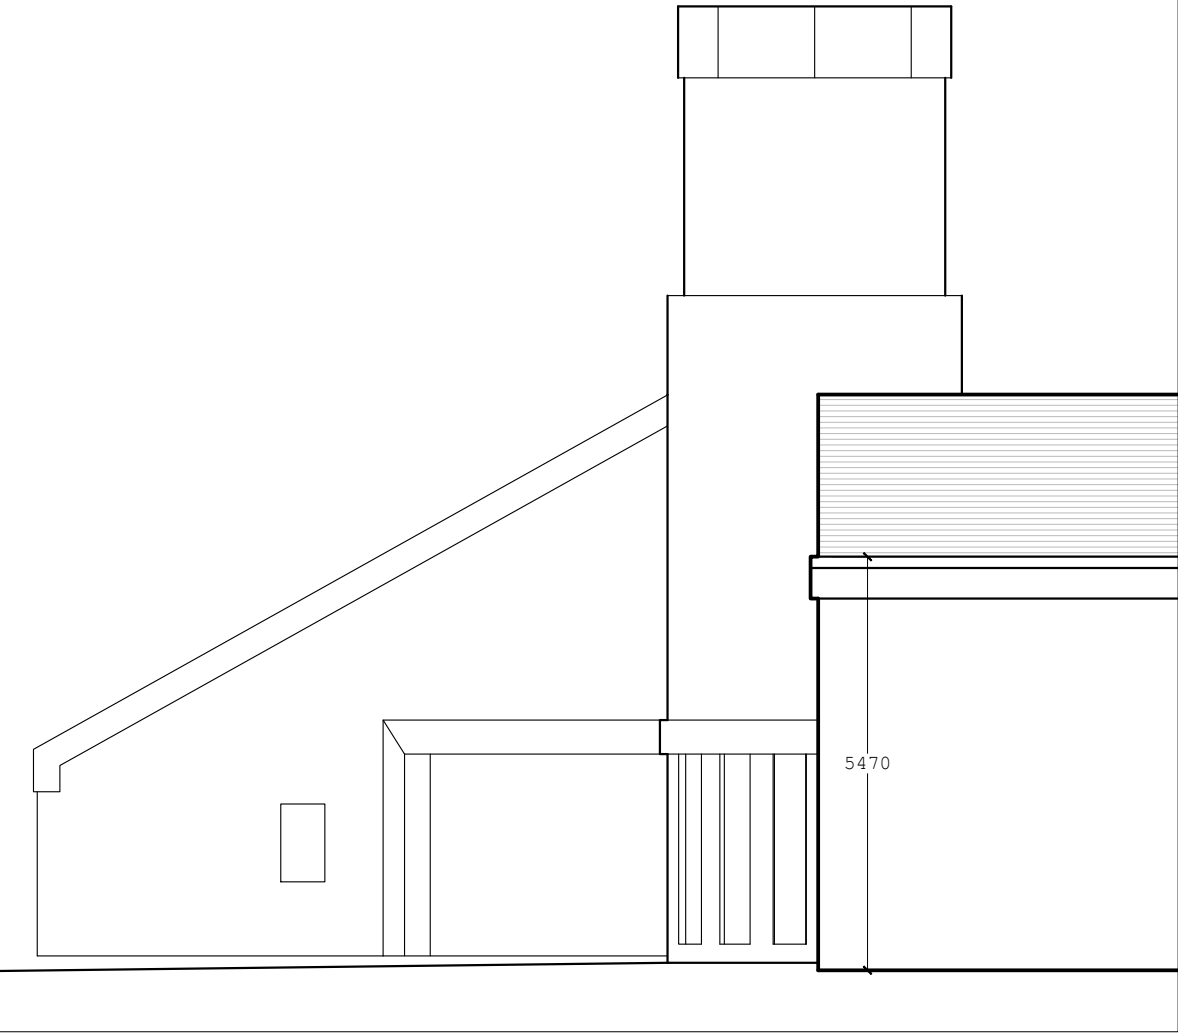

Left Elevation As Proposed

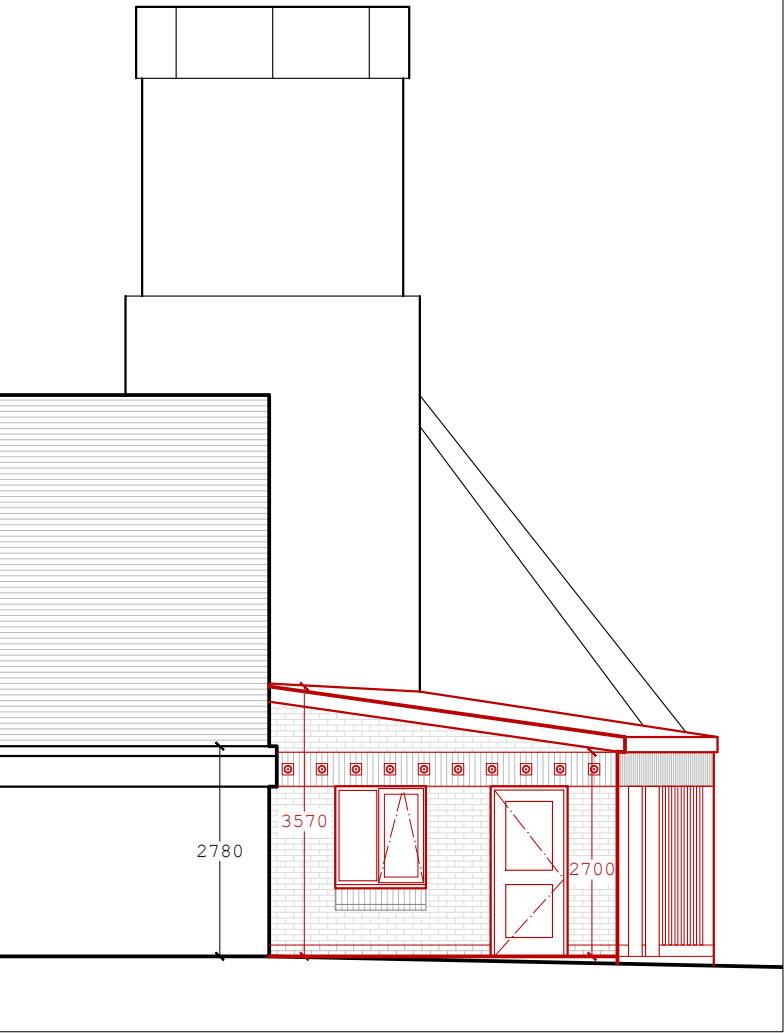

Right Elevation As Proposed

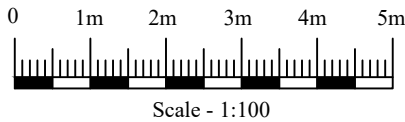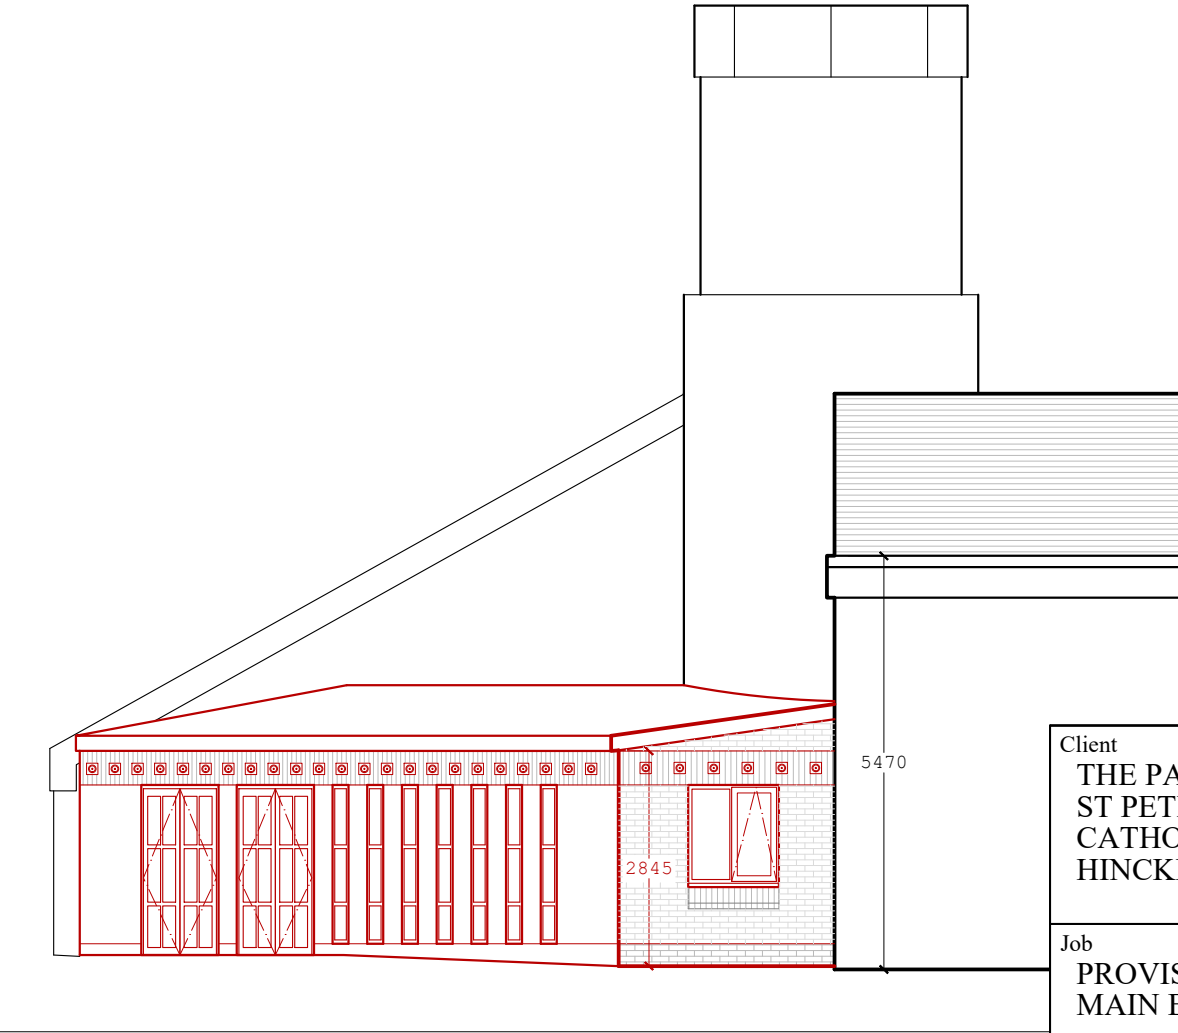

Revisions:
A - 23/05/23 - Side Windows
B - 20/09/23 - Tall Windows

Client THE PARISH OF ST PETER'S CATHOLIC CHURCH HINCKLEY	
Job PROVISION OF NEW MAIN ENTRANCE LOBBY	
Title EXISTING AND PROPOSED ELEVATIONS	
C.P. ASSOCIATES BUILDING CONSULTANTS SURVEY / DESIGN / MANAGE Suite 11, Bingham Enterprise Centre, Mercia Court, Bingham, NG13 8QX. Tel: 0116 260 7211 Email: info@cpasurveyors.co.uk	
Dwg. No. 2156/03B	Date 20/09/23
Scale 1:100@A2	Drawn by DSP