


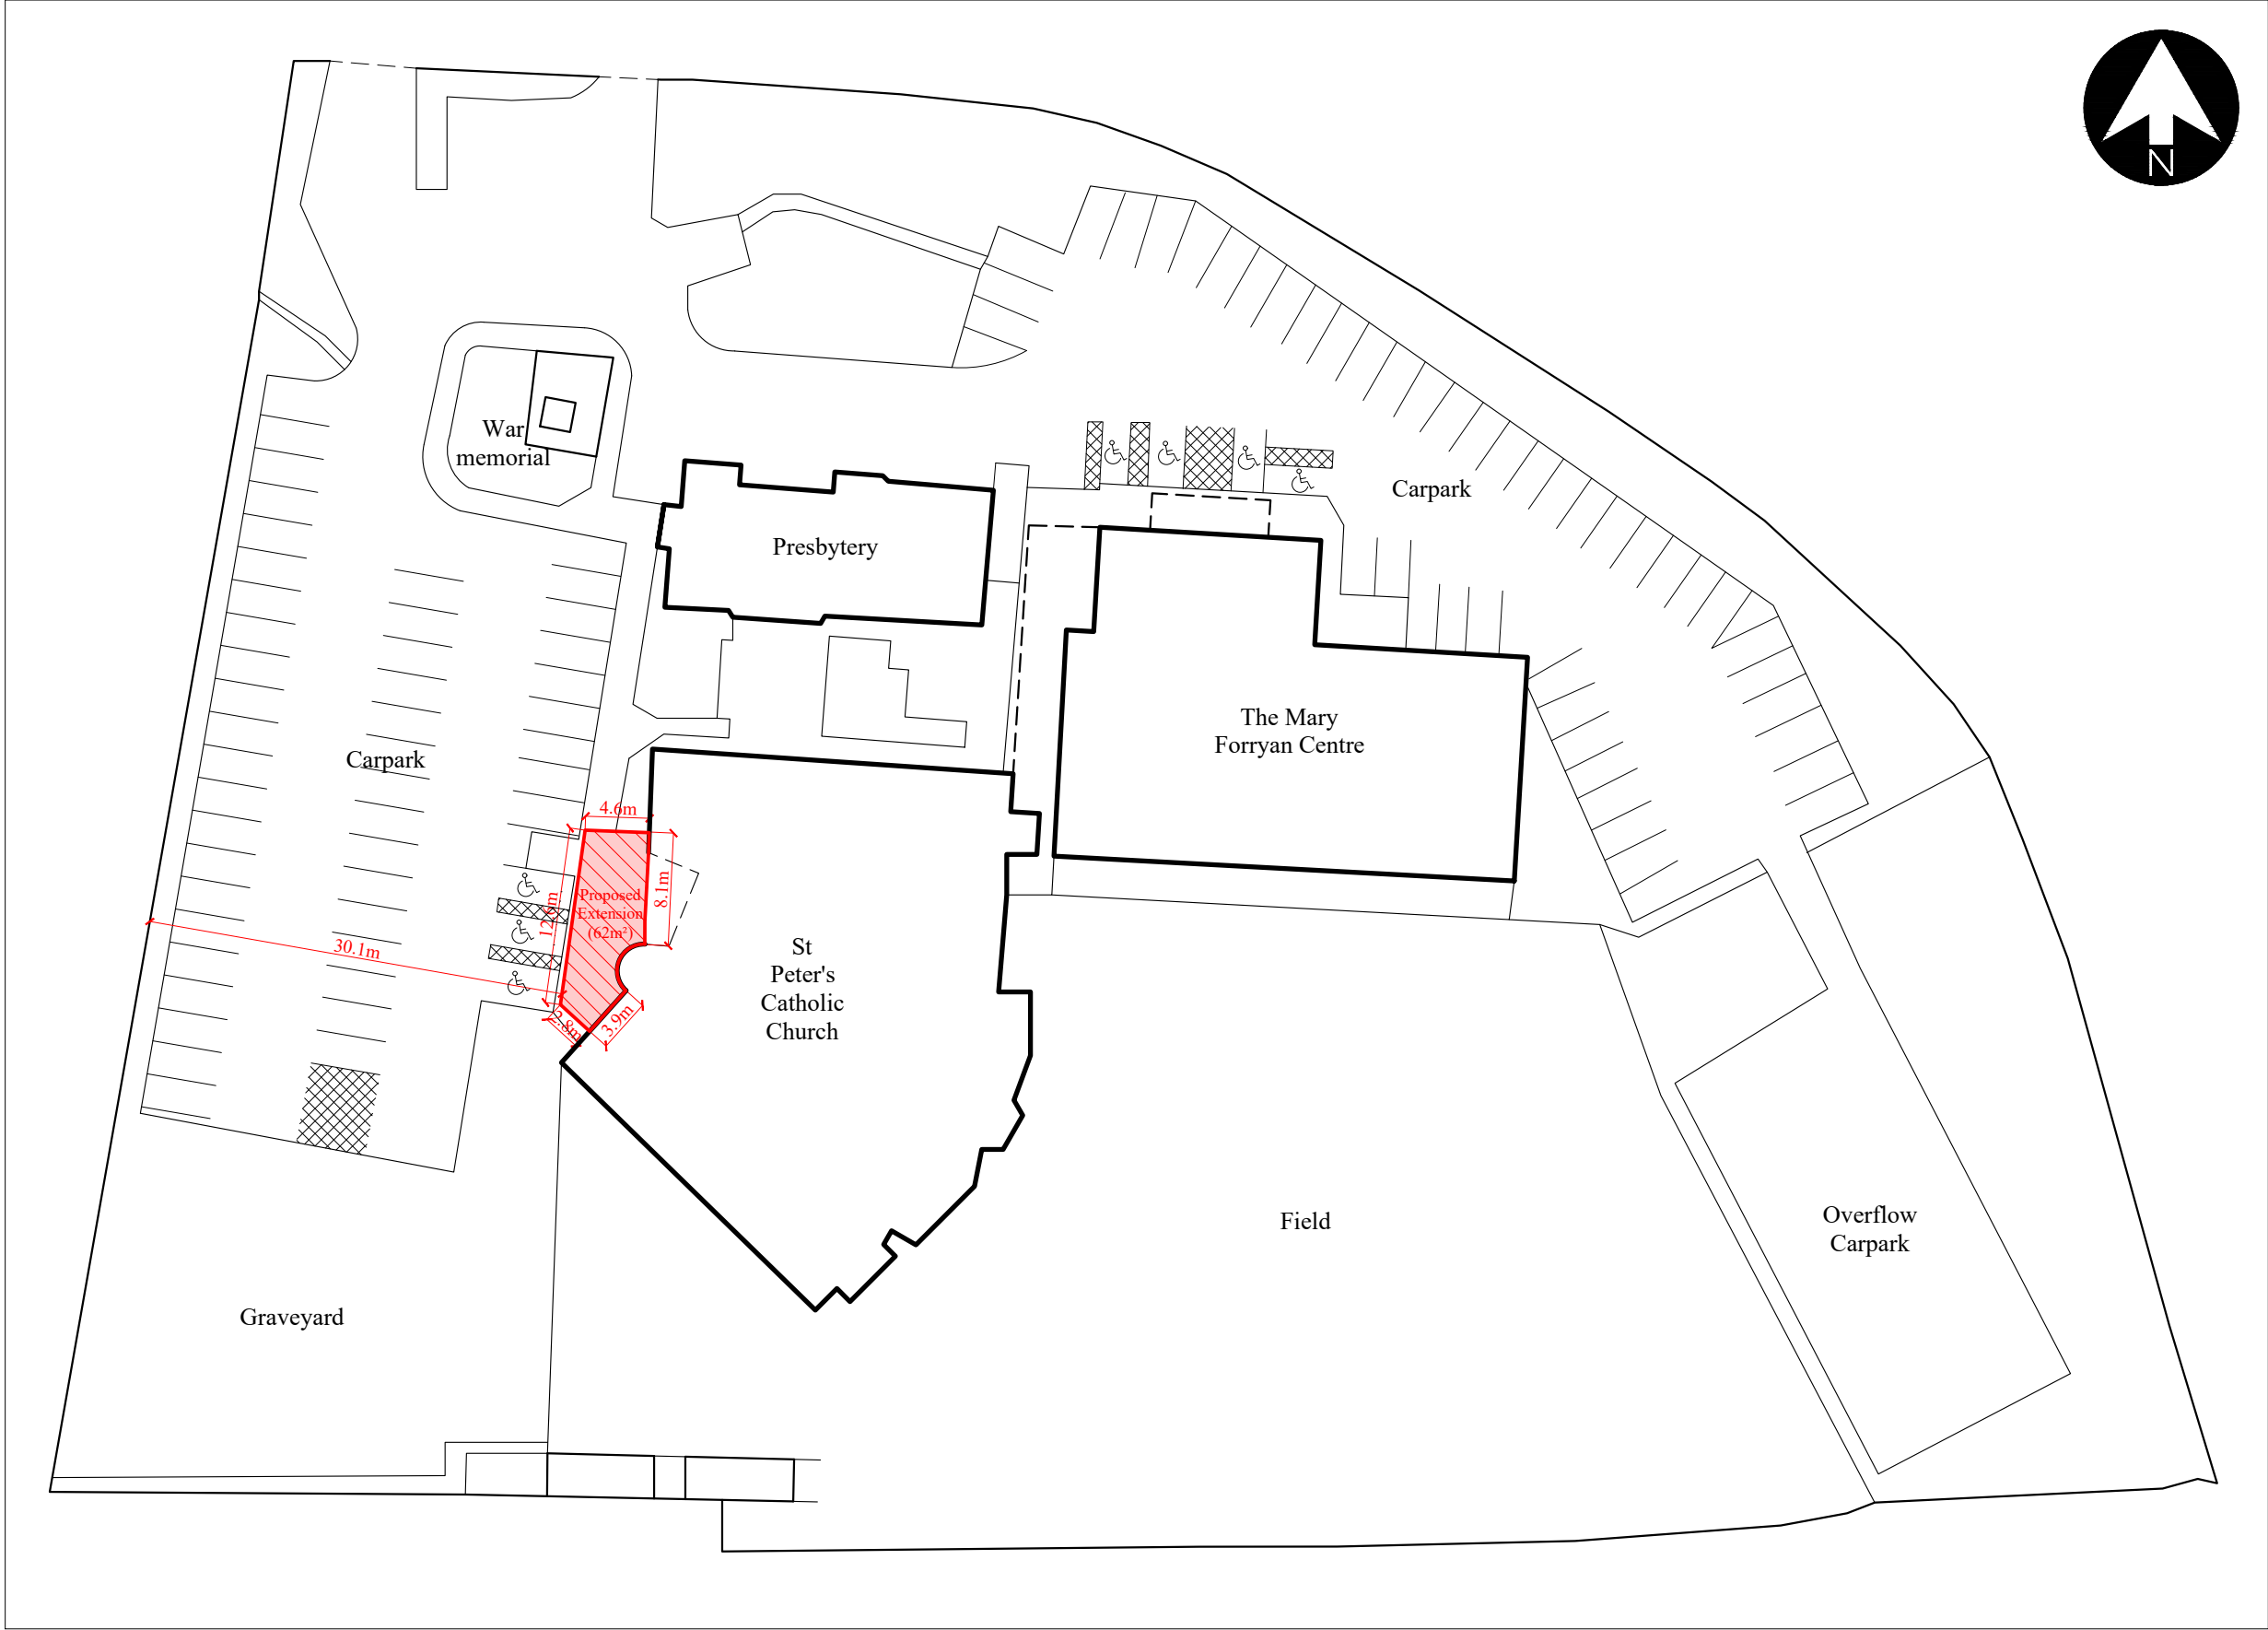

Client
**THE PARISH OF
ST PETER'S
CATHOLIC CHURCH
HINCKLEY**

Job
**PROVISION OF NEW
MAIN ENTRANCE LOBBY**

Title
**SITE PLAN SHOWING
LOCATION OF WORKS**

C.P. ASSOCIATES
BUILDING CONSULTANTS
SURVEY / DESIGN / MANAGE

Suite 11, Bingham Enterprise
Centre, Mercia Court, Bingham.
NG13 8QX. Tel: 0116 260 7211
Email: info@cpasurveyors.co.uk

Dwg. No. 2156/05	Date 20/09/23
Scale 1:500@A3	Drawn by DSP