



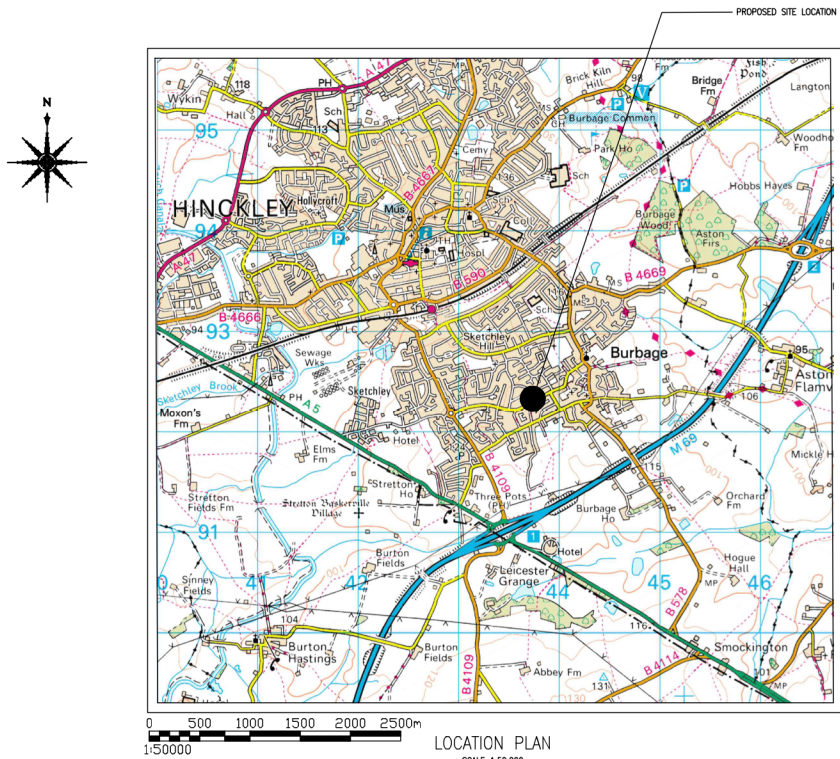

NORTH SOUTH ELEVATION
SCALE N.T.S.

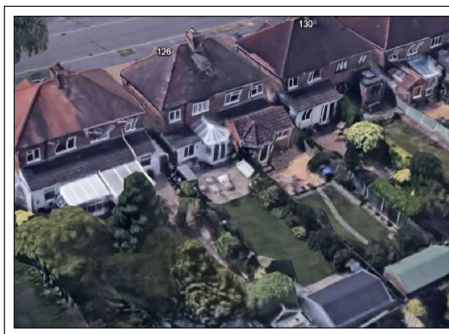

AERIAL STREET VIEW
SCALE N.T.S.



SOUTH NORTH ELEVATION
SCALE N.T.S.

COPYRIGHT NOTICE: ALL PREPARED DESIGNS, DRAWINGS, SPECIFICATIONS & PHOTOGRAPHS ARE THE PROPERTY OF LOGIC DESIGN. A SUCH DESIGNS AND INFORMATION ARE SUBMITTED IN CONFIDENCE AND ARE NOT TO BE PASSED TO OR DISCUSSED WITH A THIRD PARTY WITHOUT PRIOR CONSENT FROM LOGIC DESIGN.

REV.	DESCRIPTION	DATE	CHK.	APR.
A	FIRST ISSUE	08.03.26		

ARCHITECTURAL SERVICES
87 KIRBY ROAD
BAYWELL, LEICS.
LE10 5R
WWW.LOGICDESIGN.CO.UK
SOWENPORT@LOGICDESIGN.CO.UK
ENQUIRIES@LOGICDESIGN.CO.UK
TEL: 01530 810000

CLIENT: MR & MRS ADCOCK
ADDRESS: 126 SKETCHLEY ROAD, BURBAGE, LEICESTERSHIRE, LE10 2EA
SUBJECT: LOCATION/BLOCK PLANS
DWG No: LD0046/P1/001

A3

LOCATION / BLOCK PLANS
SCALE N.T.S.

LOGIC DESIGN
ARCHITECTURAL SERVICES