





EXISTING EAST ELEVATION
SCALE 1:100

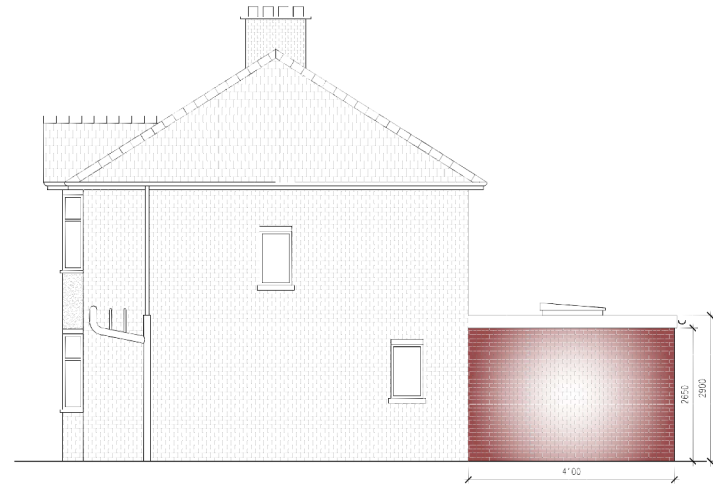

PROPOSED EAST ELEVATION
SCALE 1:100

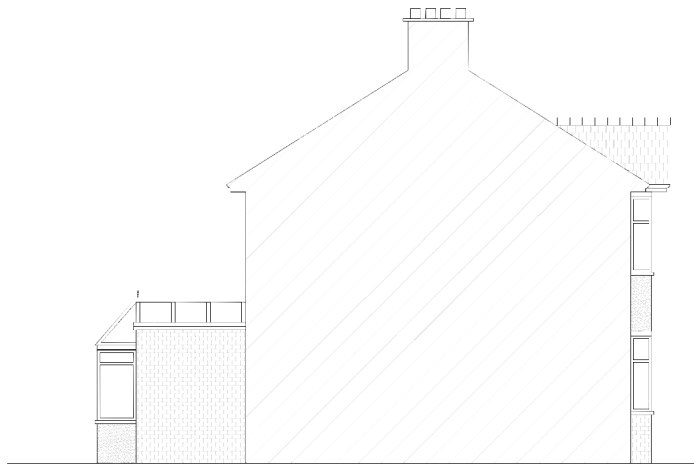

EXISTING WEST ELEVATION
SCALE 1:100


CONTRACTOR SHOULD CHECK PLAN ON SITE AT QUOTATION STAGE AND BEFORE COMMENCEMENT OF WORK. ANY ERRORS, OMISSIONS OR DESIGN CHANGES REQUIRED SHOULD BE REPORTED IMMEDIATELY TO ENABLE PLANS TO BE SUBMITTED TO THE LOCAL ORTHORITIES.

ALL WORK SHOWN ON PLAN, OR ANY DEVIATIONS FROM DESIGN OR MATERIALS SPECIFIED, SHOULD COMPLY WITH CURRENT BUILDING REGULATIONS, PLANNING REQUIREMENTS, BRITISH STANDARDS AND CODES OF PRACTICE.


ELECTRICAL INSTALLATION AND HEATING NOT SHOWN UNLESS SPECIFICALLY REQUESTED.

CLIENT SHOULD CHECK THAT WORK SHOWN ON PLAN DOES NOT CONTRAVENE OR AFFECT COVENANTS OR ENCROACH ANY BOUNDARIES. IT IS THE RESPONSIBILITY OF THE CLIENT TO CHECK ANY MATTERS REGARDING TITLE OF THE LAND.

NO WORK SHOULD BE STARTED UNTIL APPROVALS OR NOTICES HAVE BEEN OBTAINED FROM THE LOCAL AUTHORITIES.

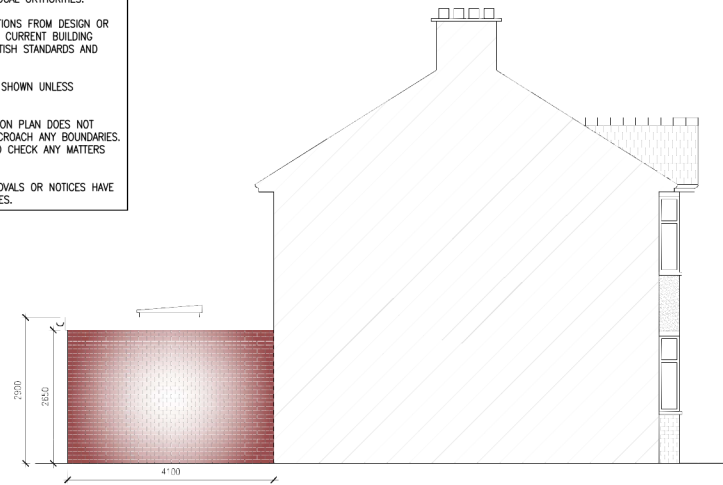

PROPOSED WEST ELEVATION
SCALE 1:100

 

COPYRIGHT NOTICE: ALL PREPARED DESIGNS, DRAWINGS, SPECIFICATIONS & PHOTOGRAPHS ARE THE PROPERTY OF LOGIC DESIGN. ANY SUCH DESIGNS AND INFORMATION ARE LOANED IN CONFIDENCE AND ARE NOT TO BE PASSED TO OR DISCUSSED WITH A THIRD PARTY WITHOUT PRIOR CONSENT FROM LOGIC DESIGN.

REV	DESCRIPTION	DATE	CHK	APP
A	FIRST ISSUE	08.03.26	-	-

ARCHITECTURAL SERVICES
BY ANNE BOYD
30 WILLOW LANE
LEICESTER LE1 5HT
ANNE@LOGICDESIGN.CO.UK
0116 2540000
0116 2540001

CLIENT:- MR & MRS ADCOCK
ADDRESS:- 126 SKETCHLEY ROAD, BURBAGE, LEICESTERSHIRE, LE10 2EA
SUBJECT:- ELEVATIONS
Dwg No:- LDO346/21/CO4

A3

EXISTING & PROPOSED ELEVATIONS
SCALE 1:100

LOGIC DESIGN
ARCHITECTURAL SERVICES