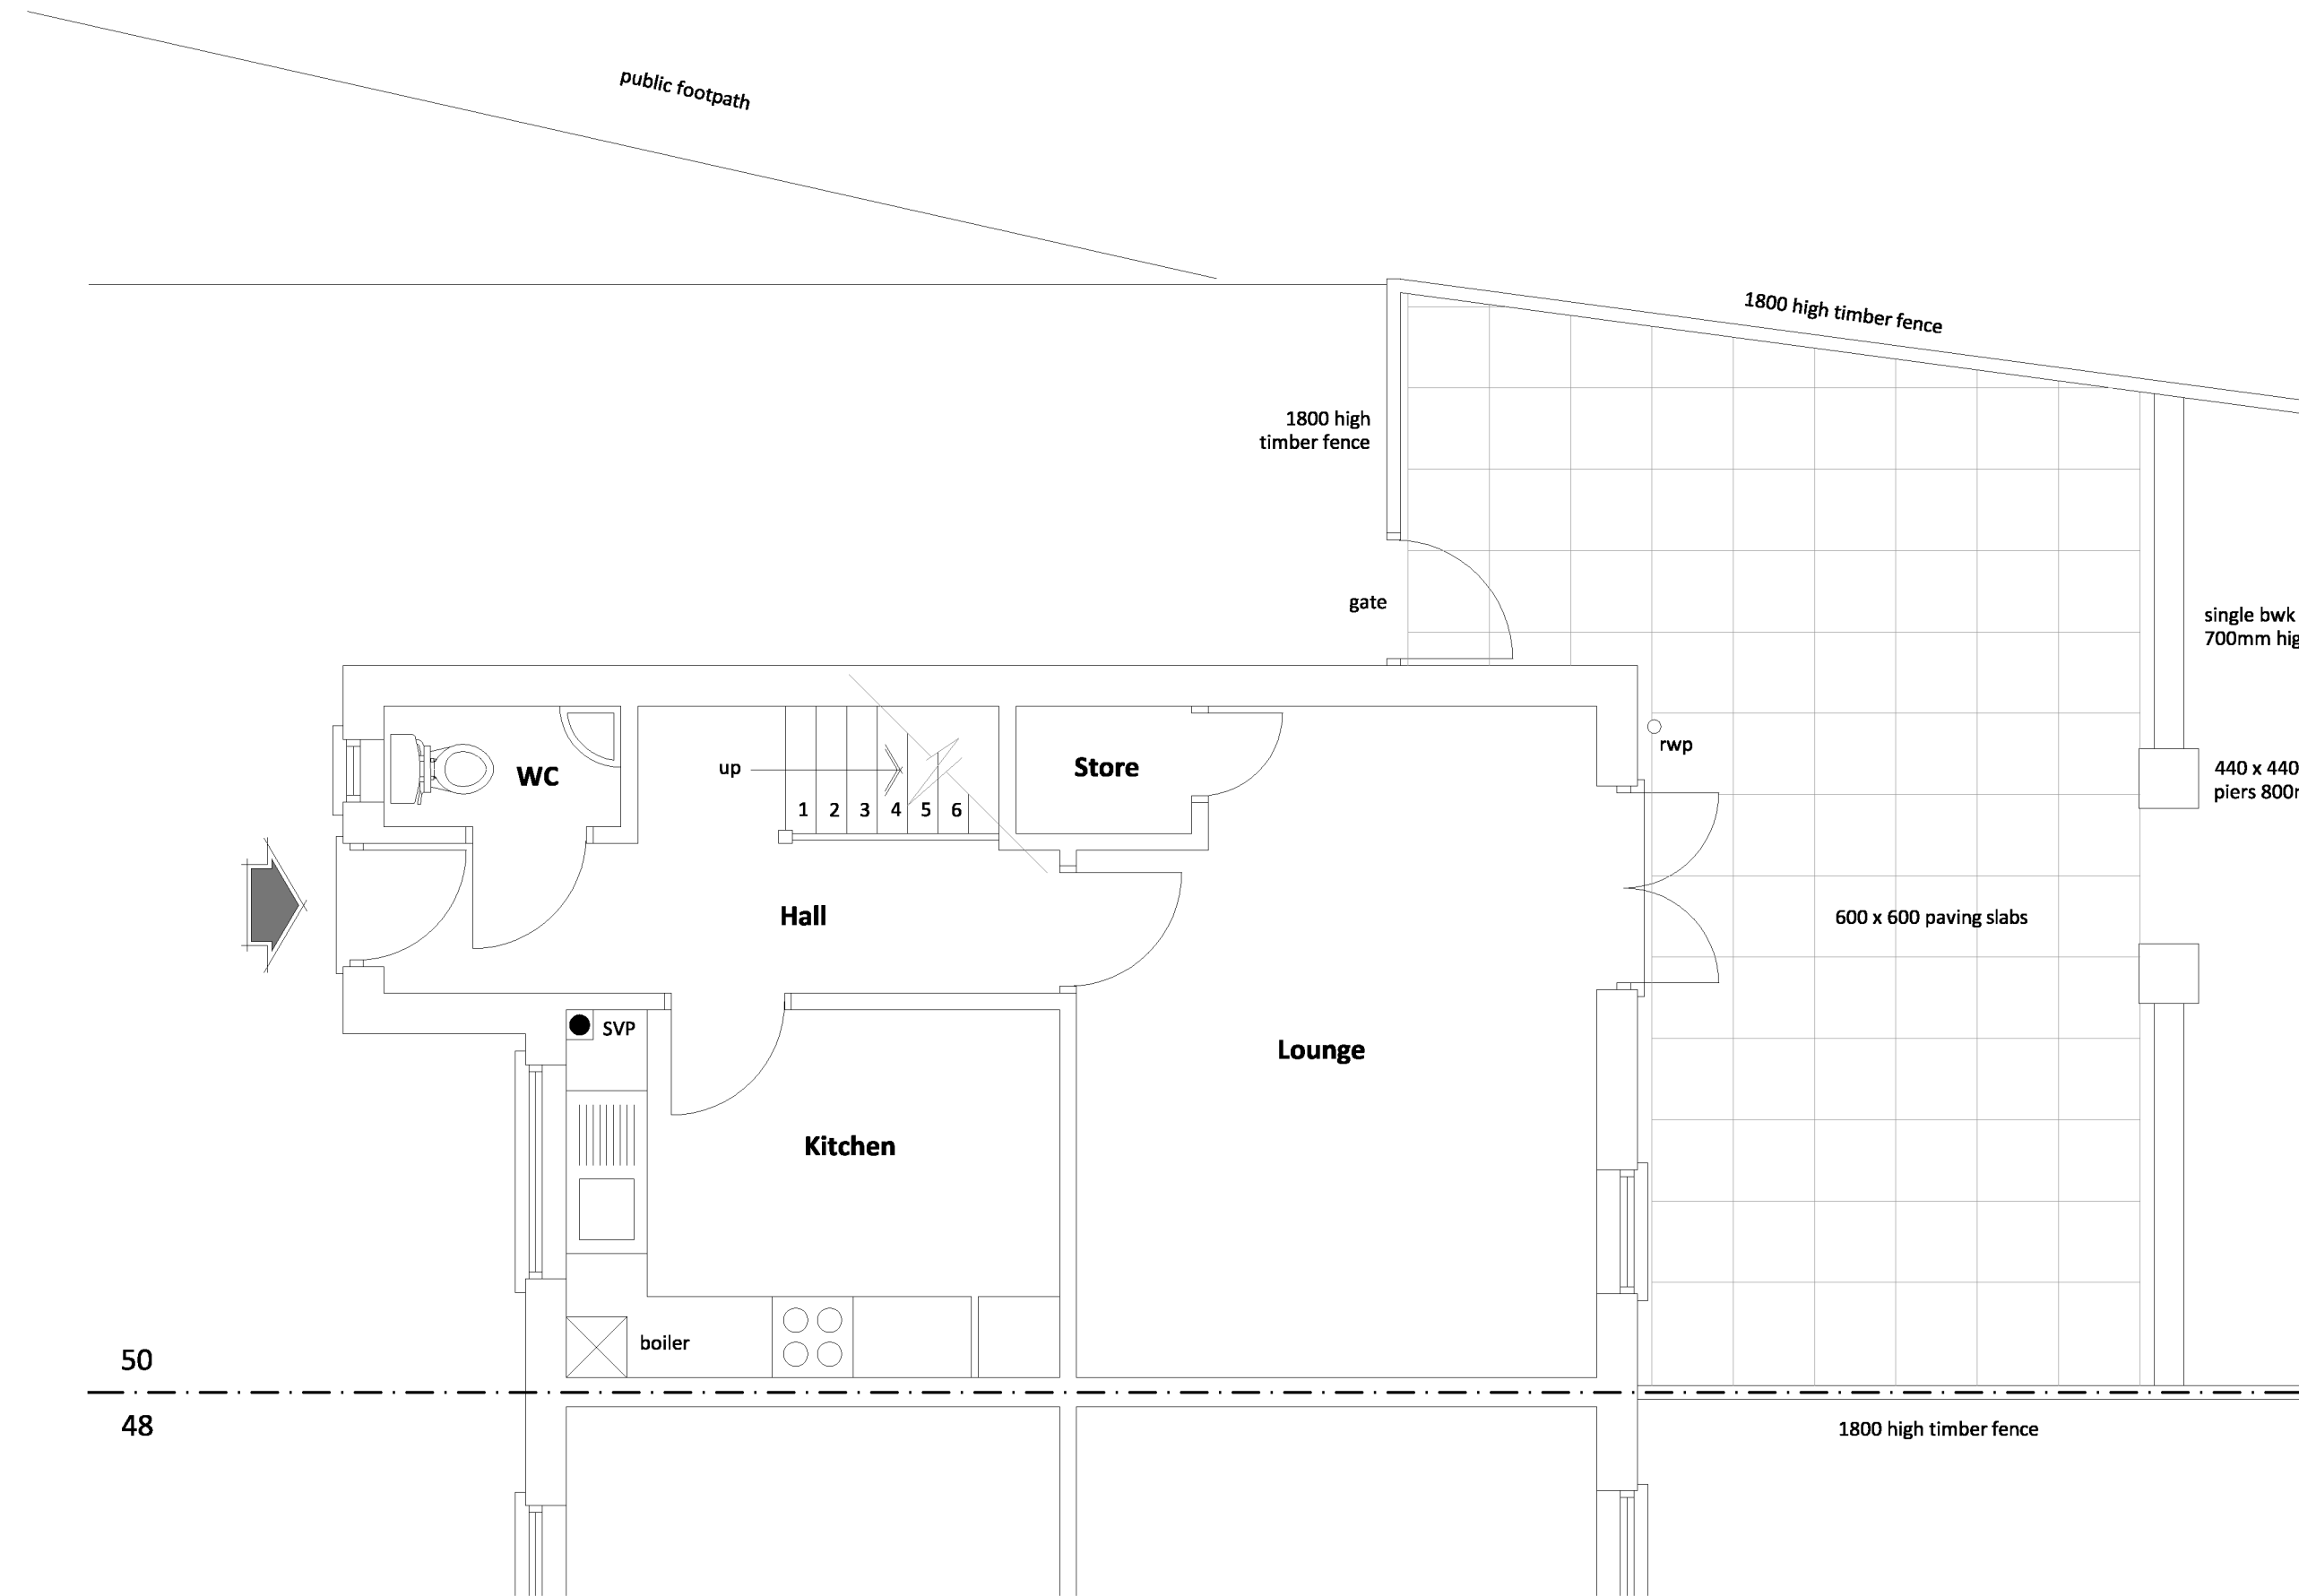


## EXISTING GROUND FLOOR PLAN

Two Storey Side  
Extension & Single  
Storey Rear Extension

50, Kinross Way,  
Hinckley  
LE10 0WF

dwg no:- 26.15.01 scale:- 1:50 (A3) date:- March 2026