


EXISTING FIRST FLOOR PLAN

Two Storey Side
Extension & Single
Storey Rear Extension

50, Kinross Way,
Hinckley
LE10 0WF

dwg no:- 26.15.02 scale:- 1:50 (A3) date:- March 2026

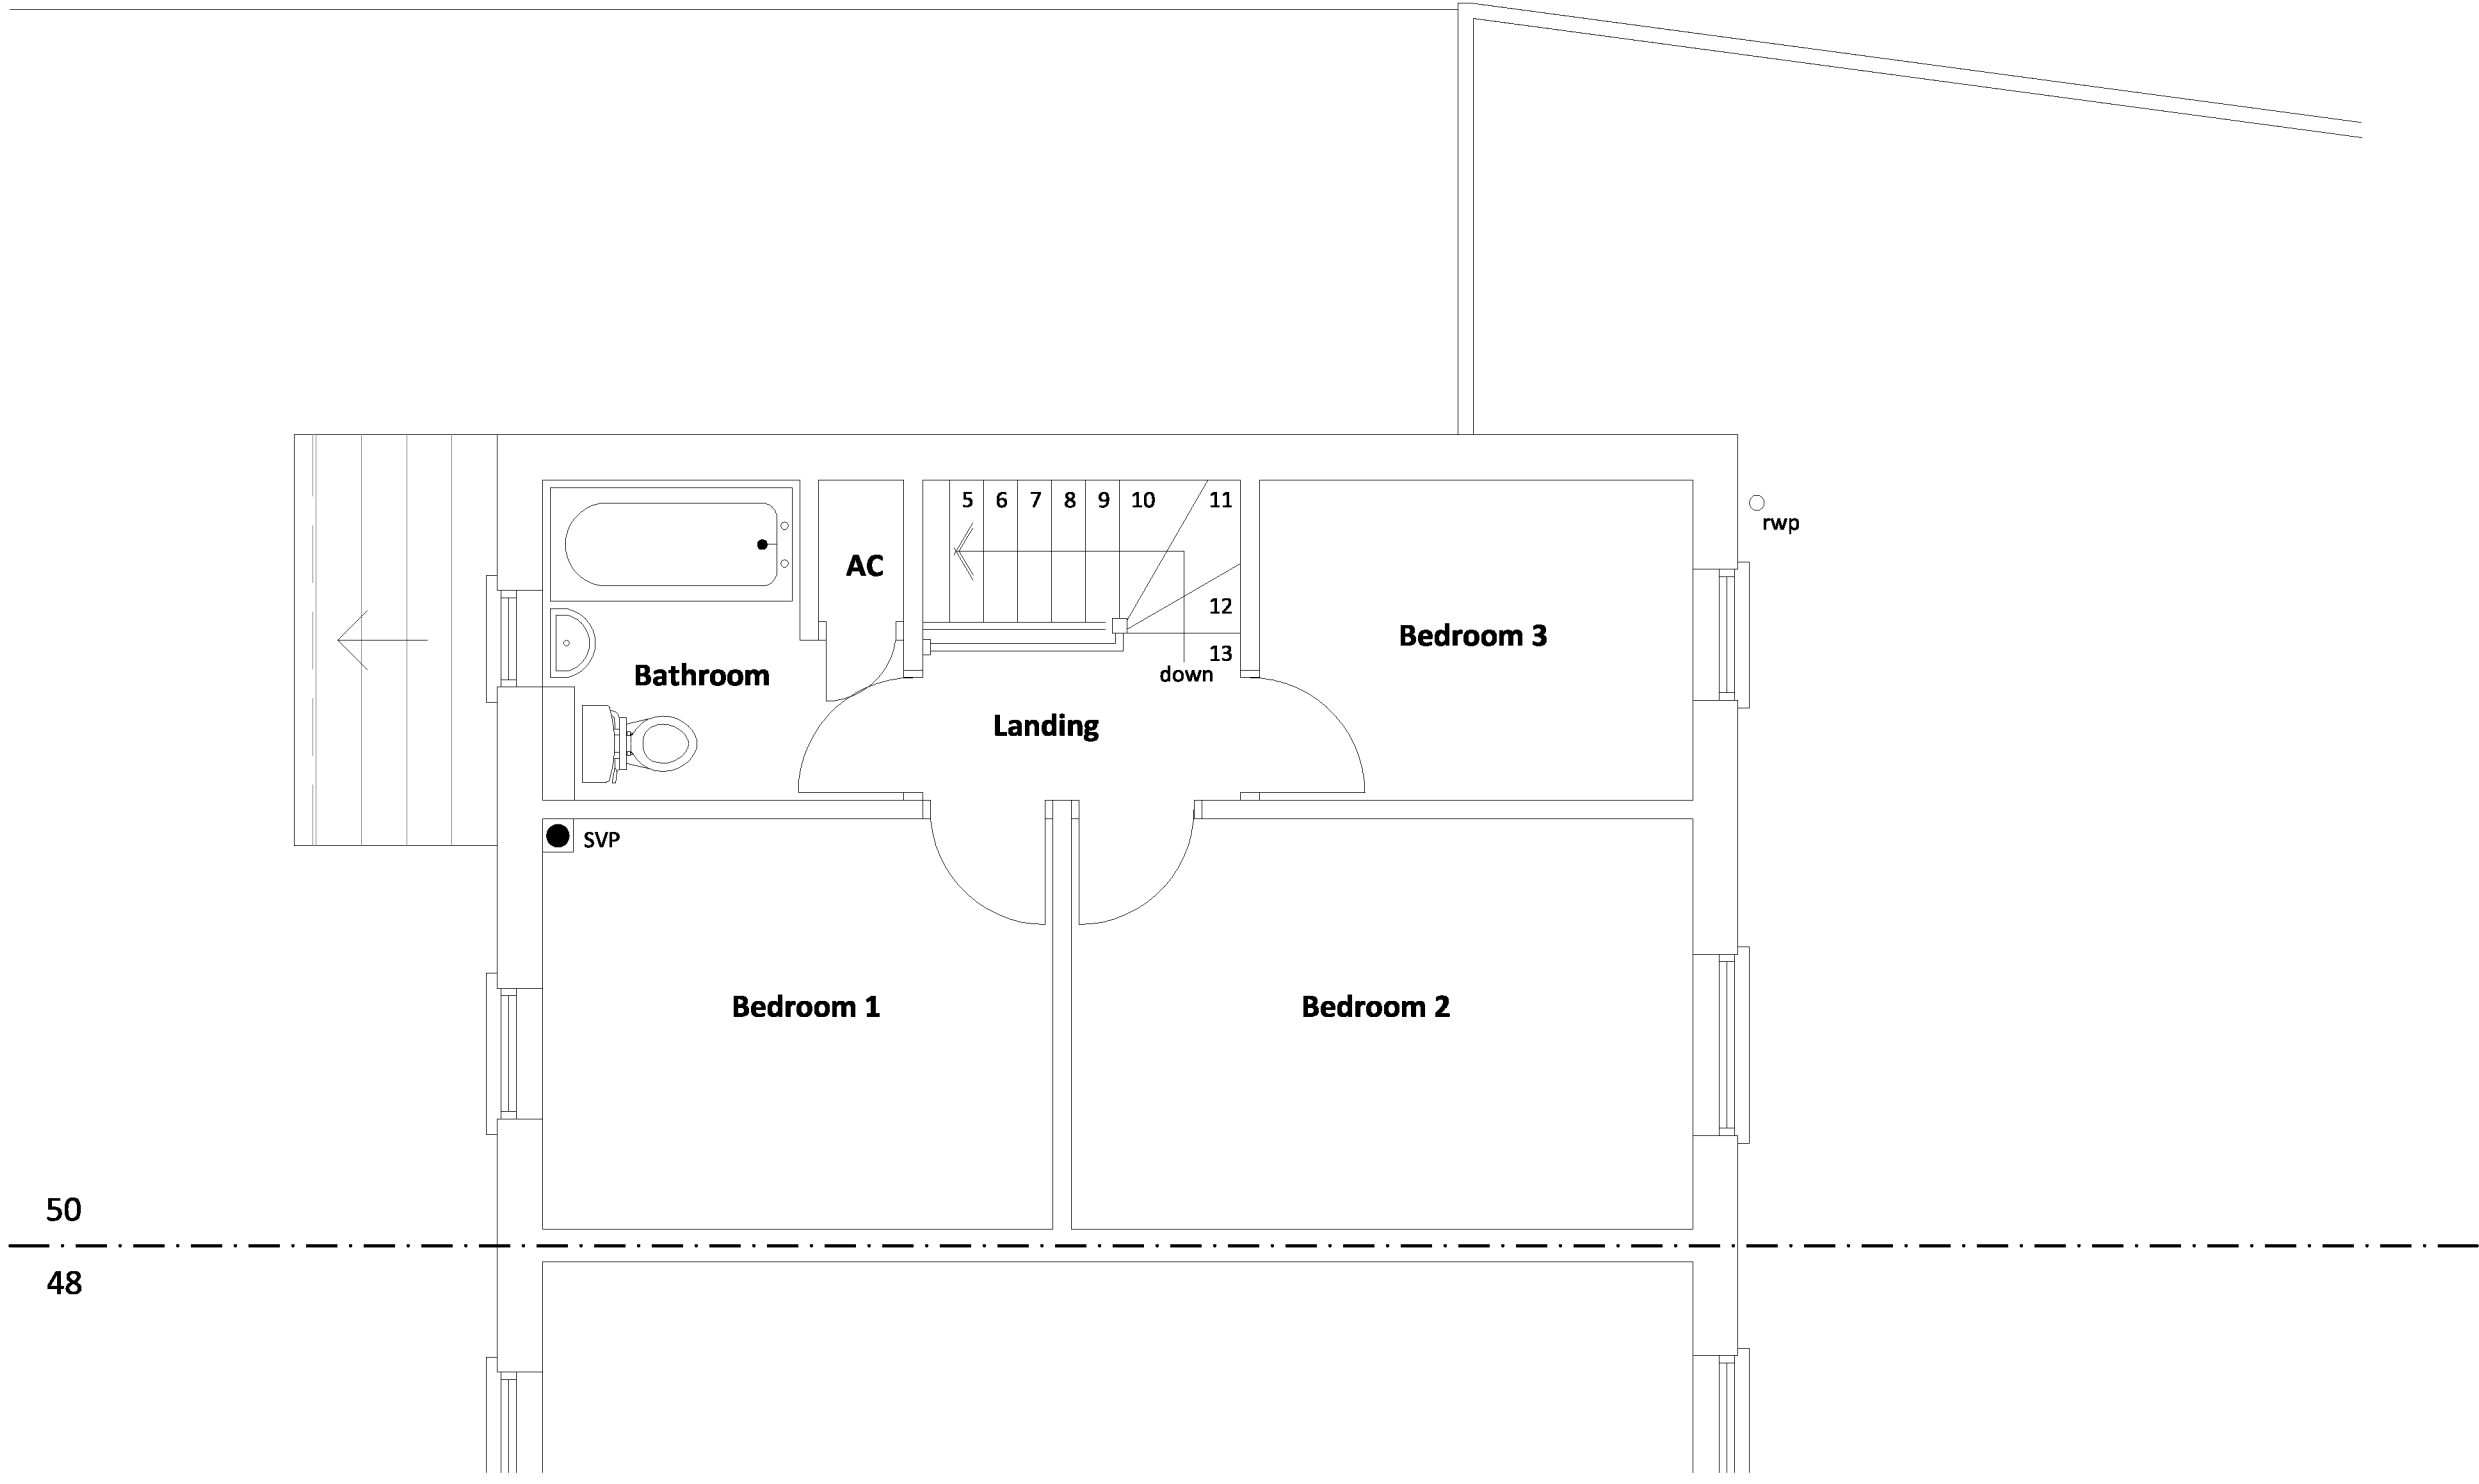