



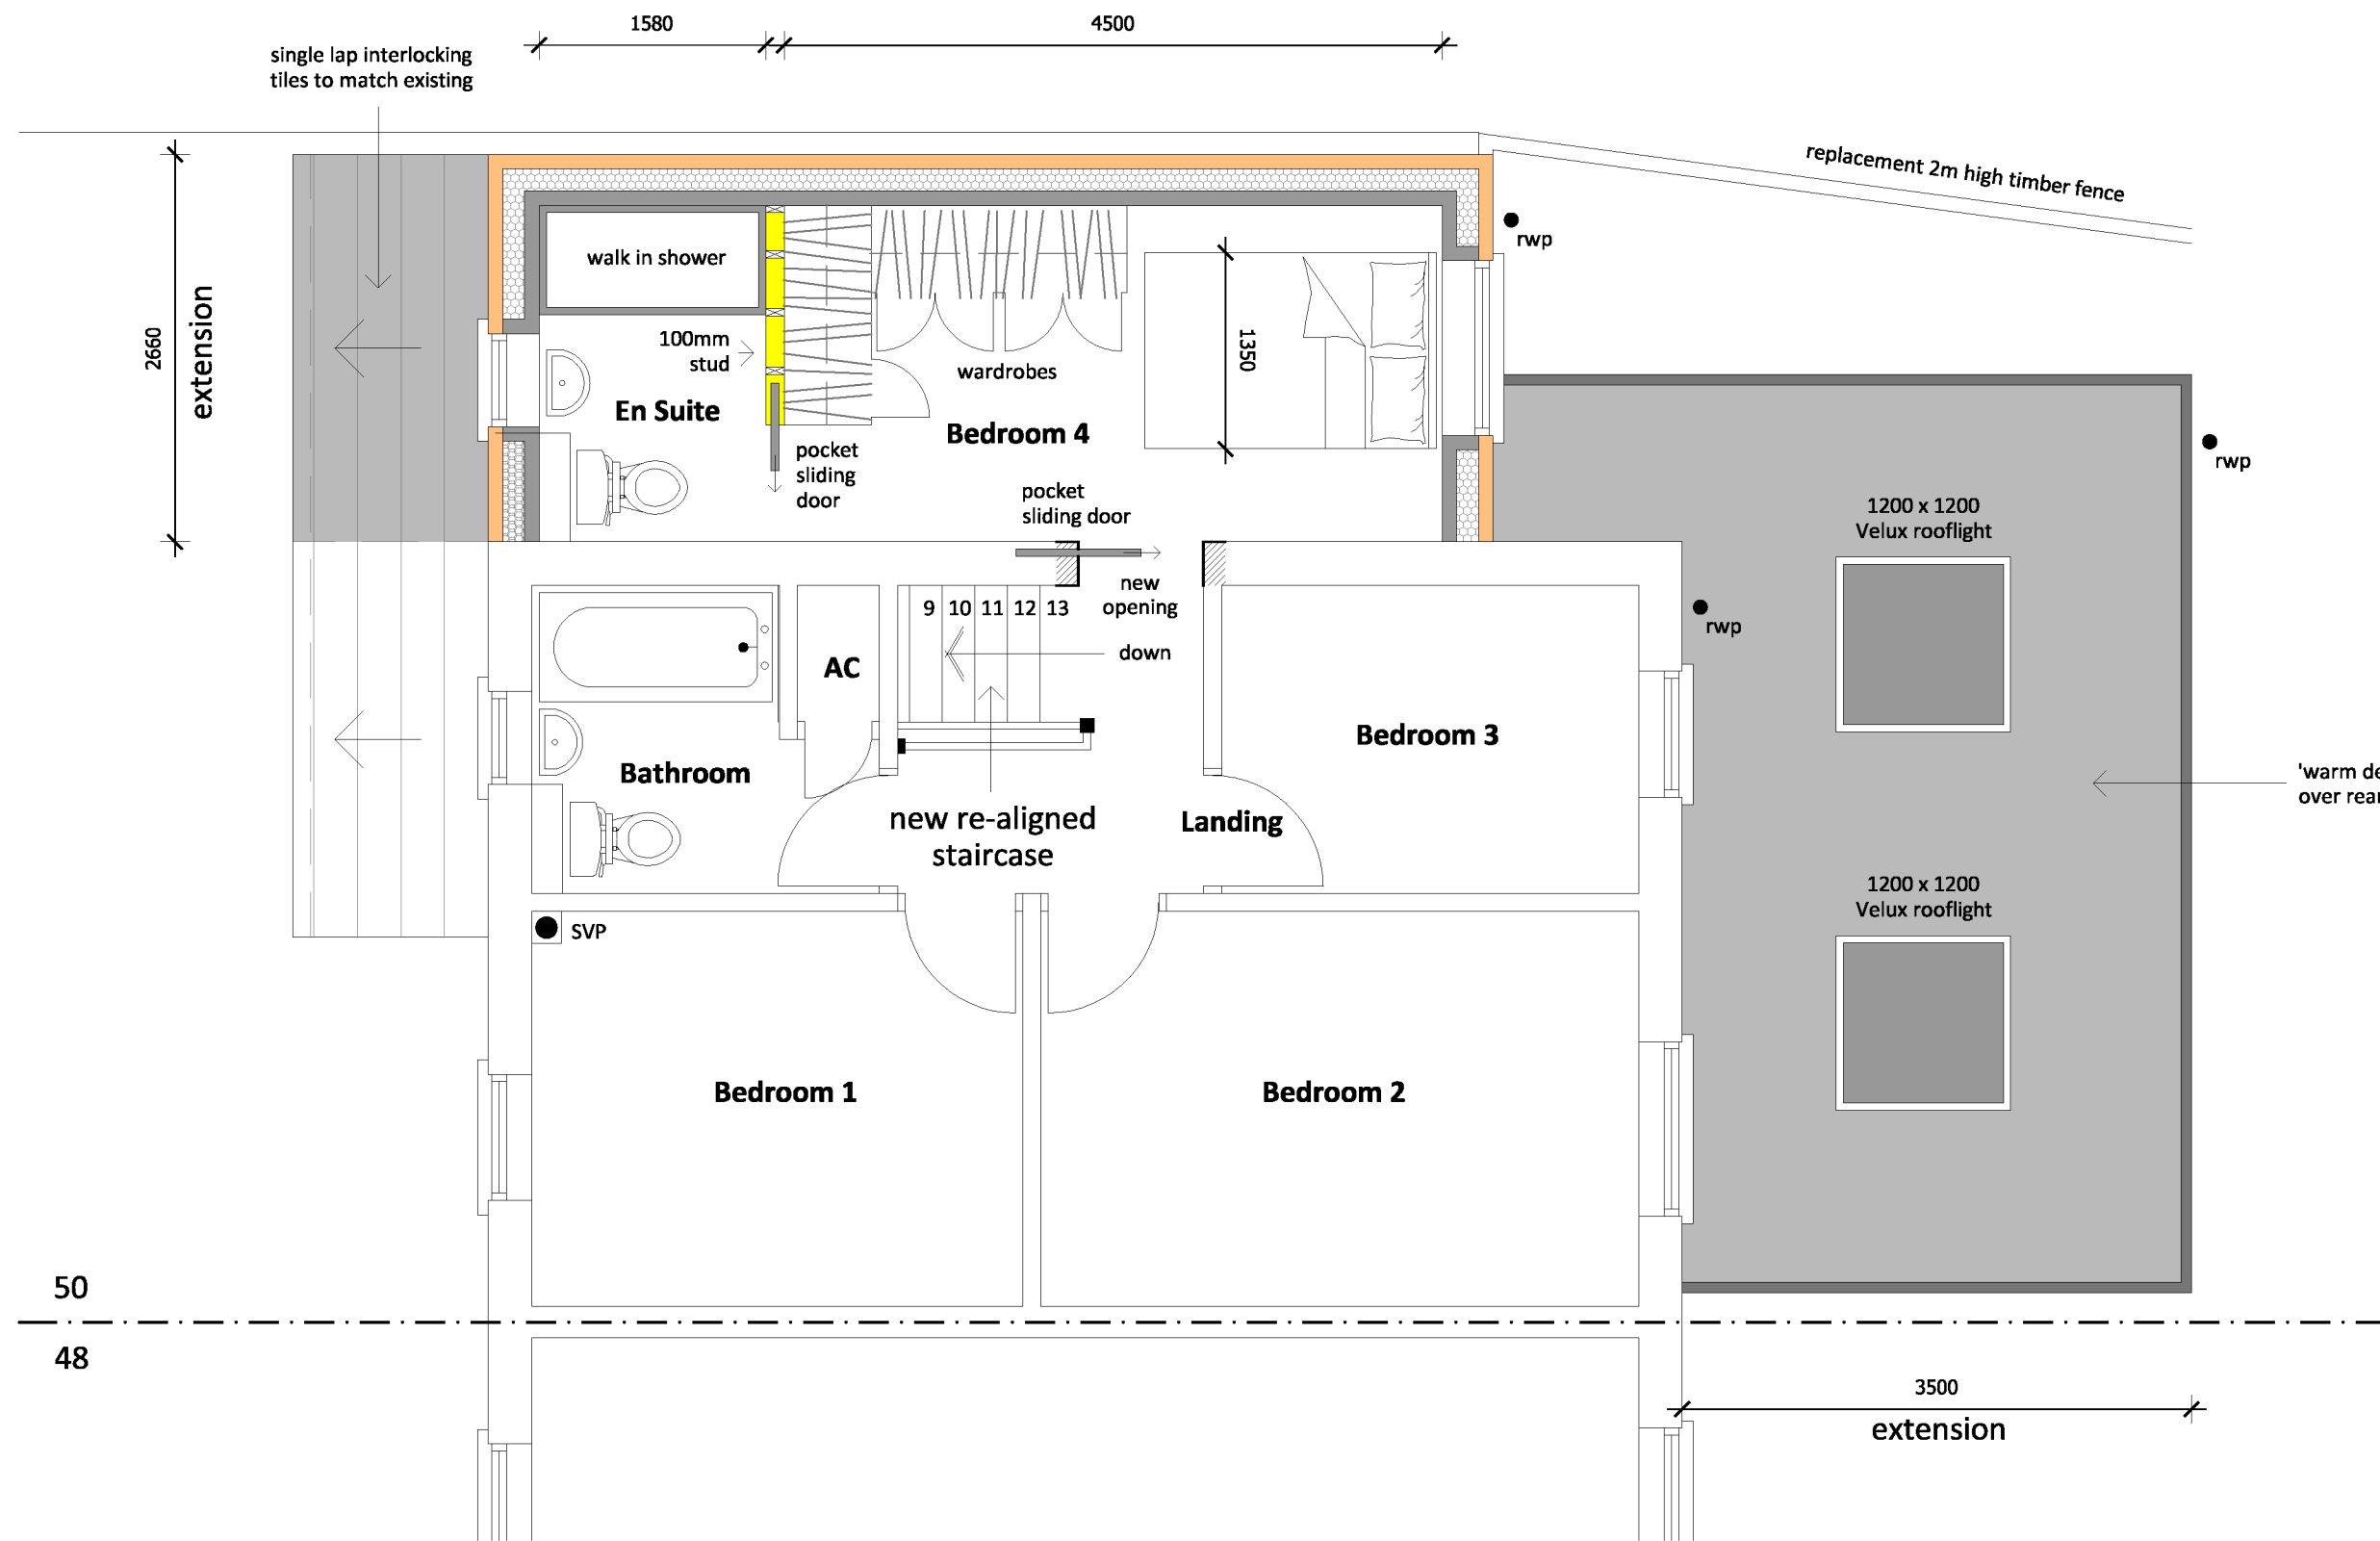

LEGEND

- 353mm external cavity walls
103mm facing brickwork outer leaf
150mm fully-filled insulated cavity
100mm lightwt blockwork inner leaf
- 100mm stud partition with insulation between the studs

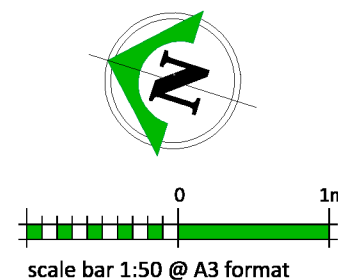

PROPOSED FIRST FLOOR PLAN

Two Storey Side
Extension & Single
Storey Rear Extension

50, Kinross Way,
Hinckley
LE10 0WF

dwg no:- 26.15.05 scale:- 1:50 (A3) date:- March 2026

pgs design