



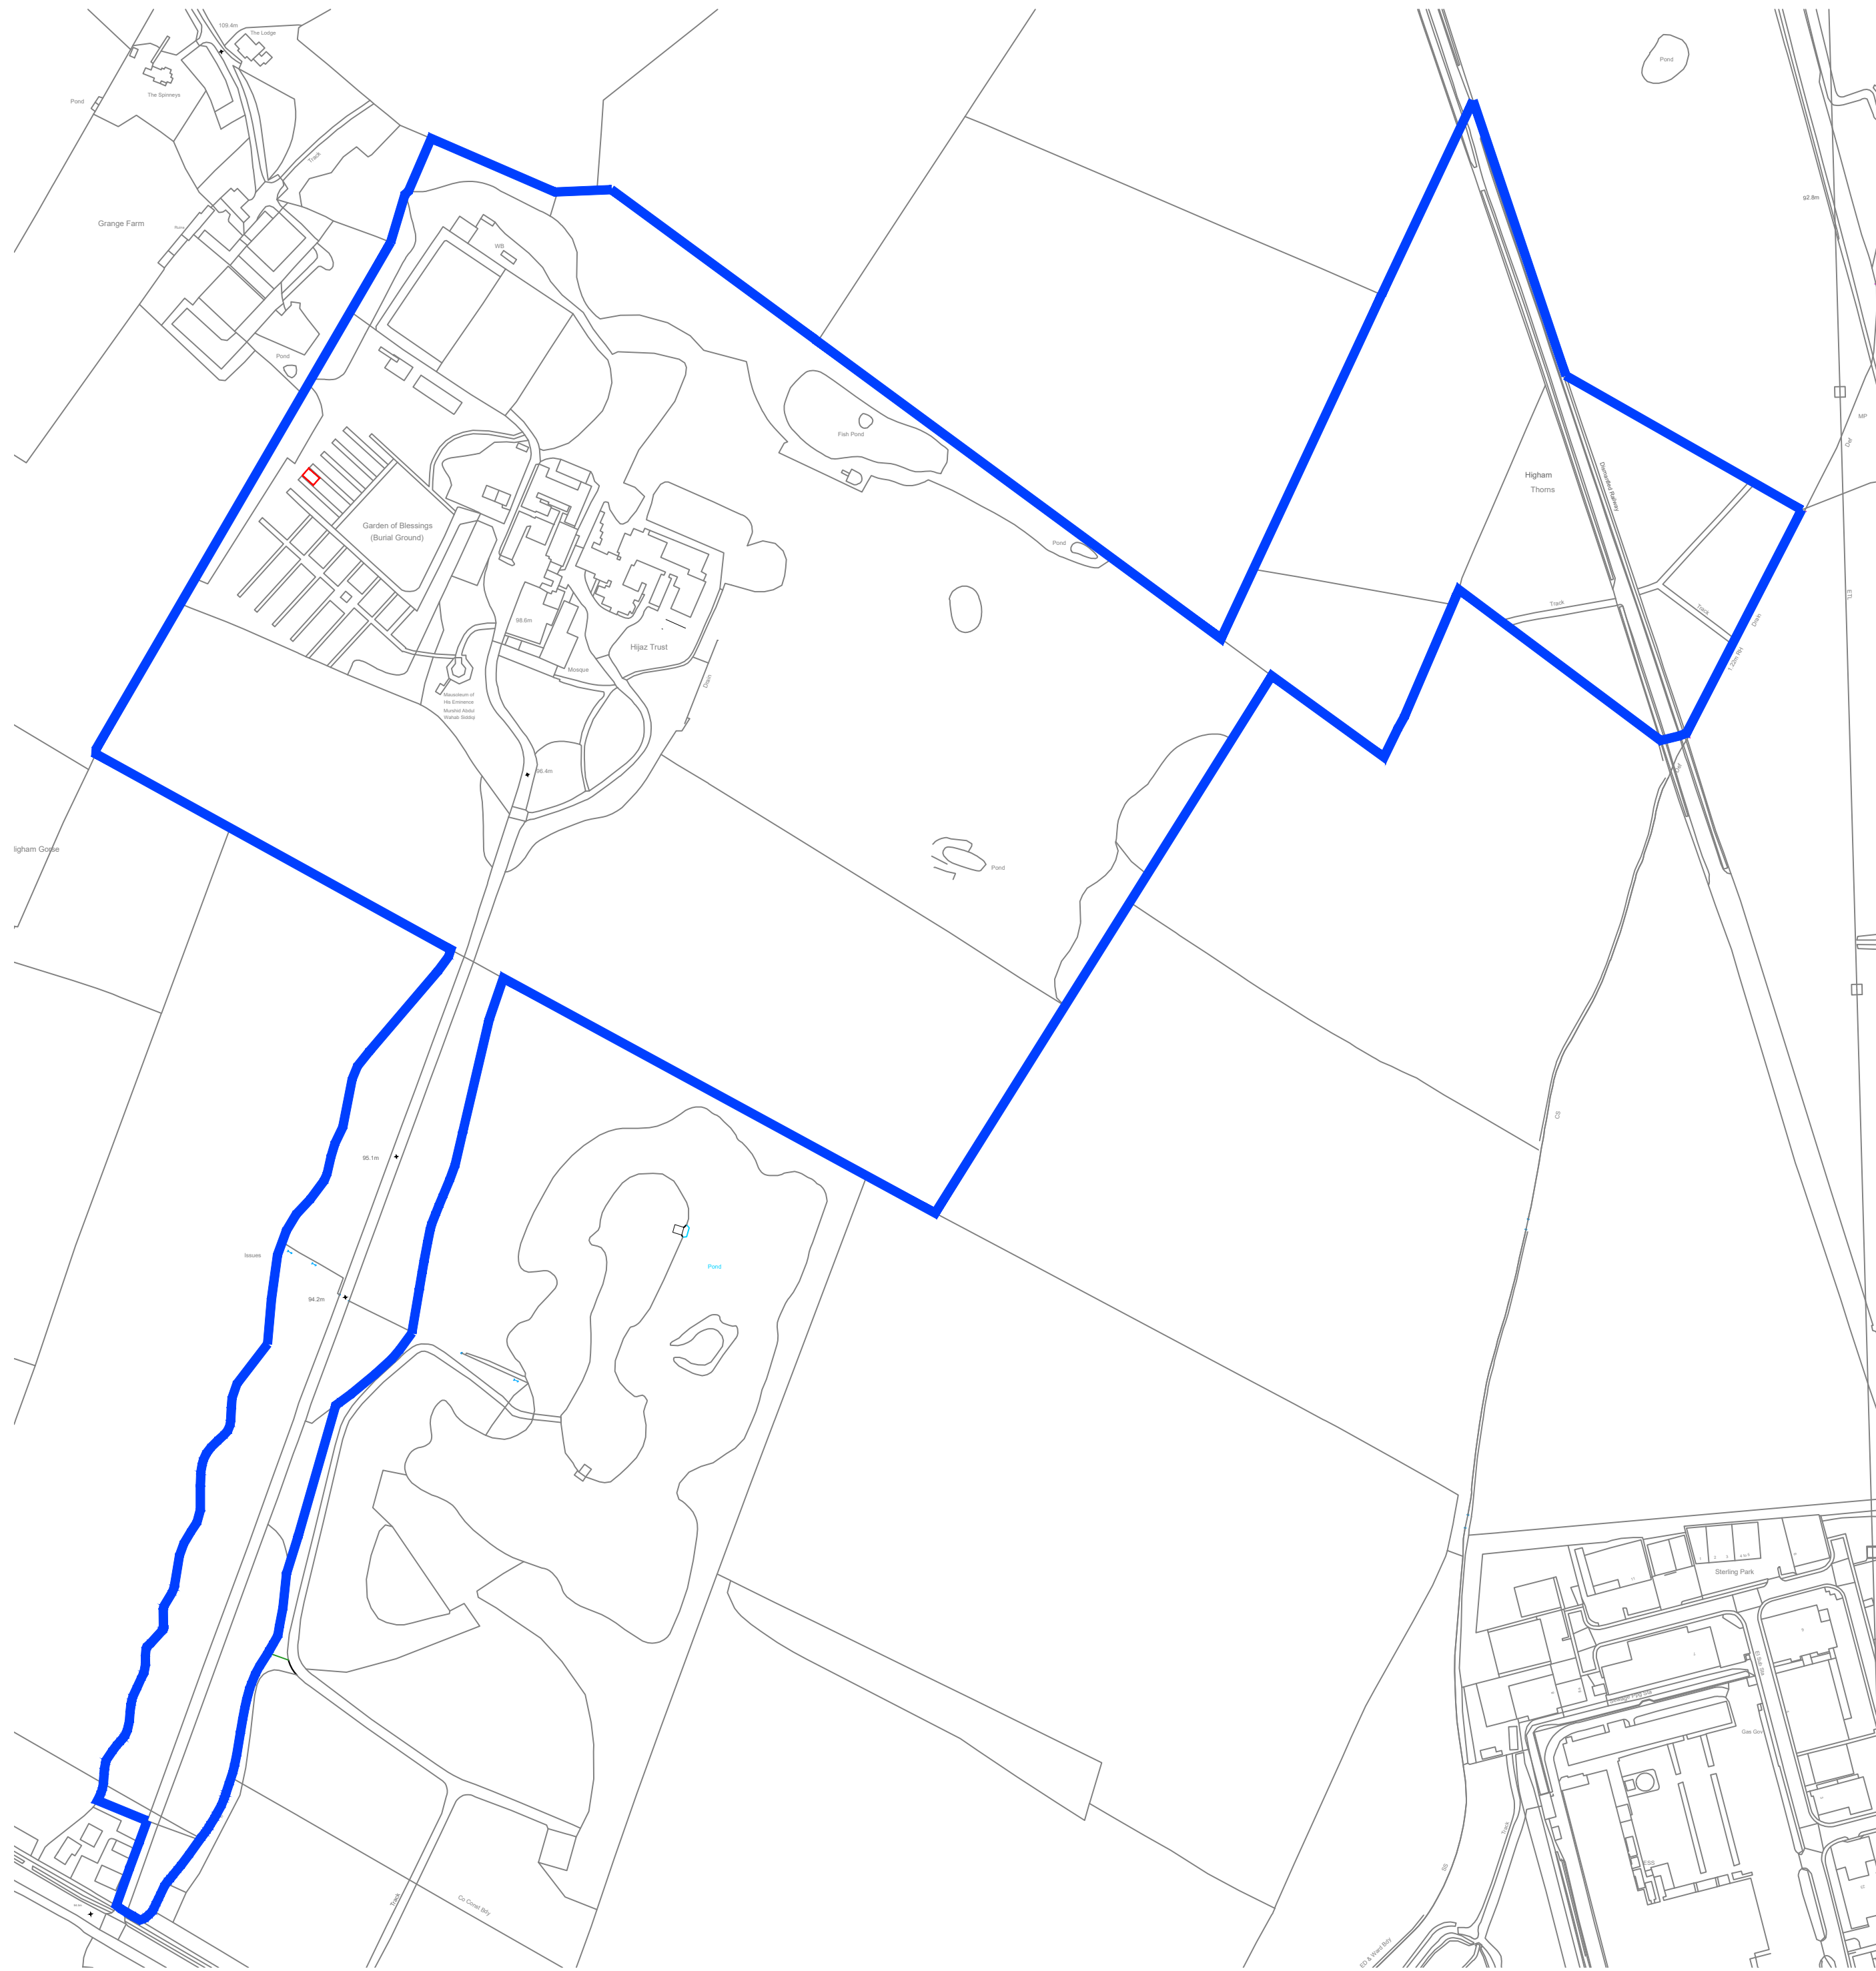



1 Site Plan
Not to scale

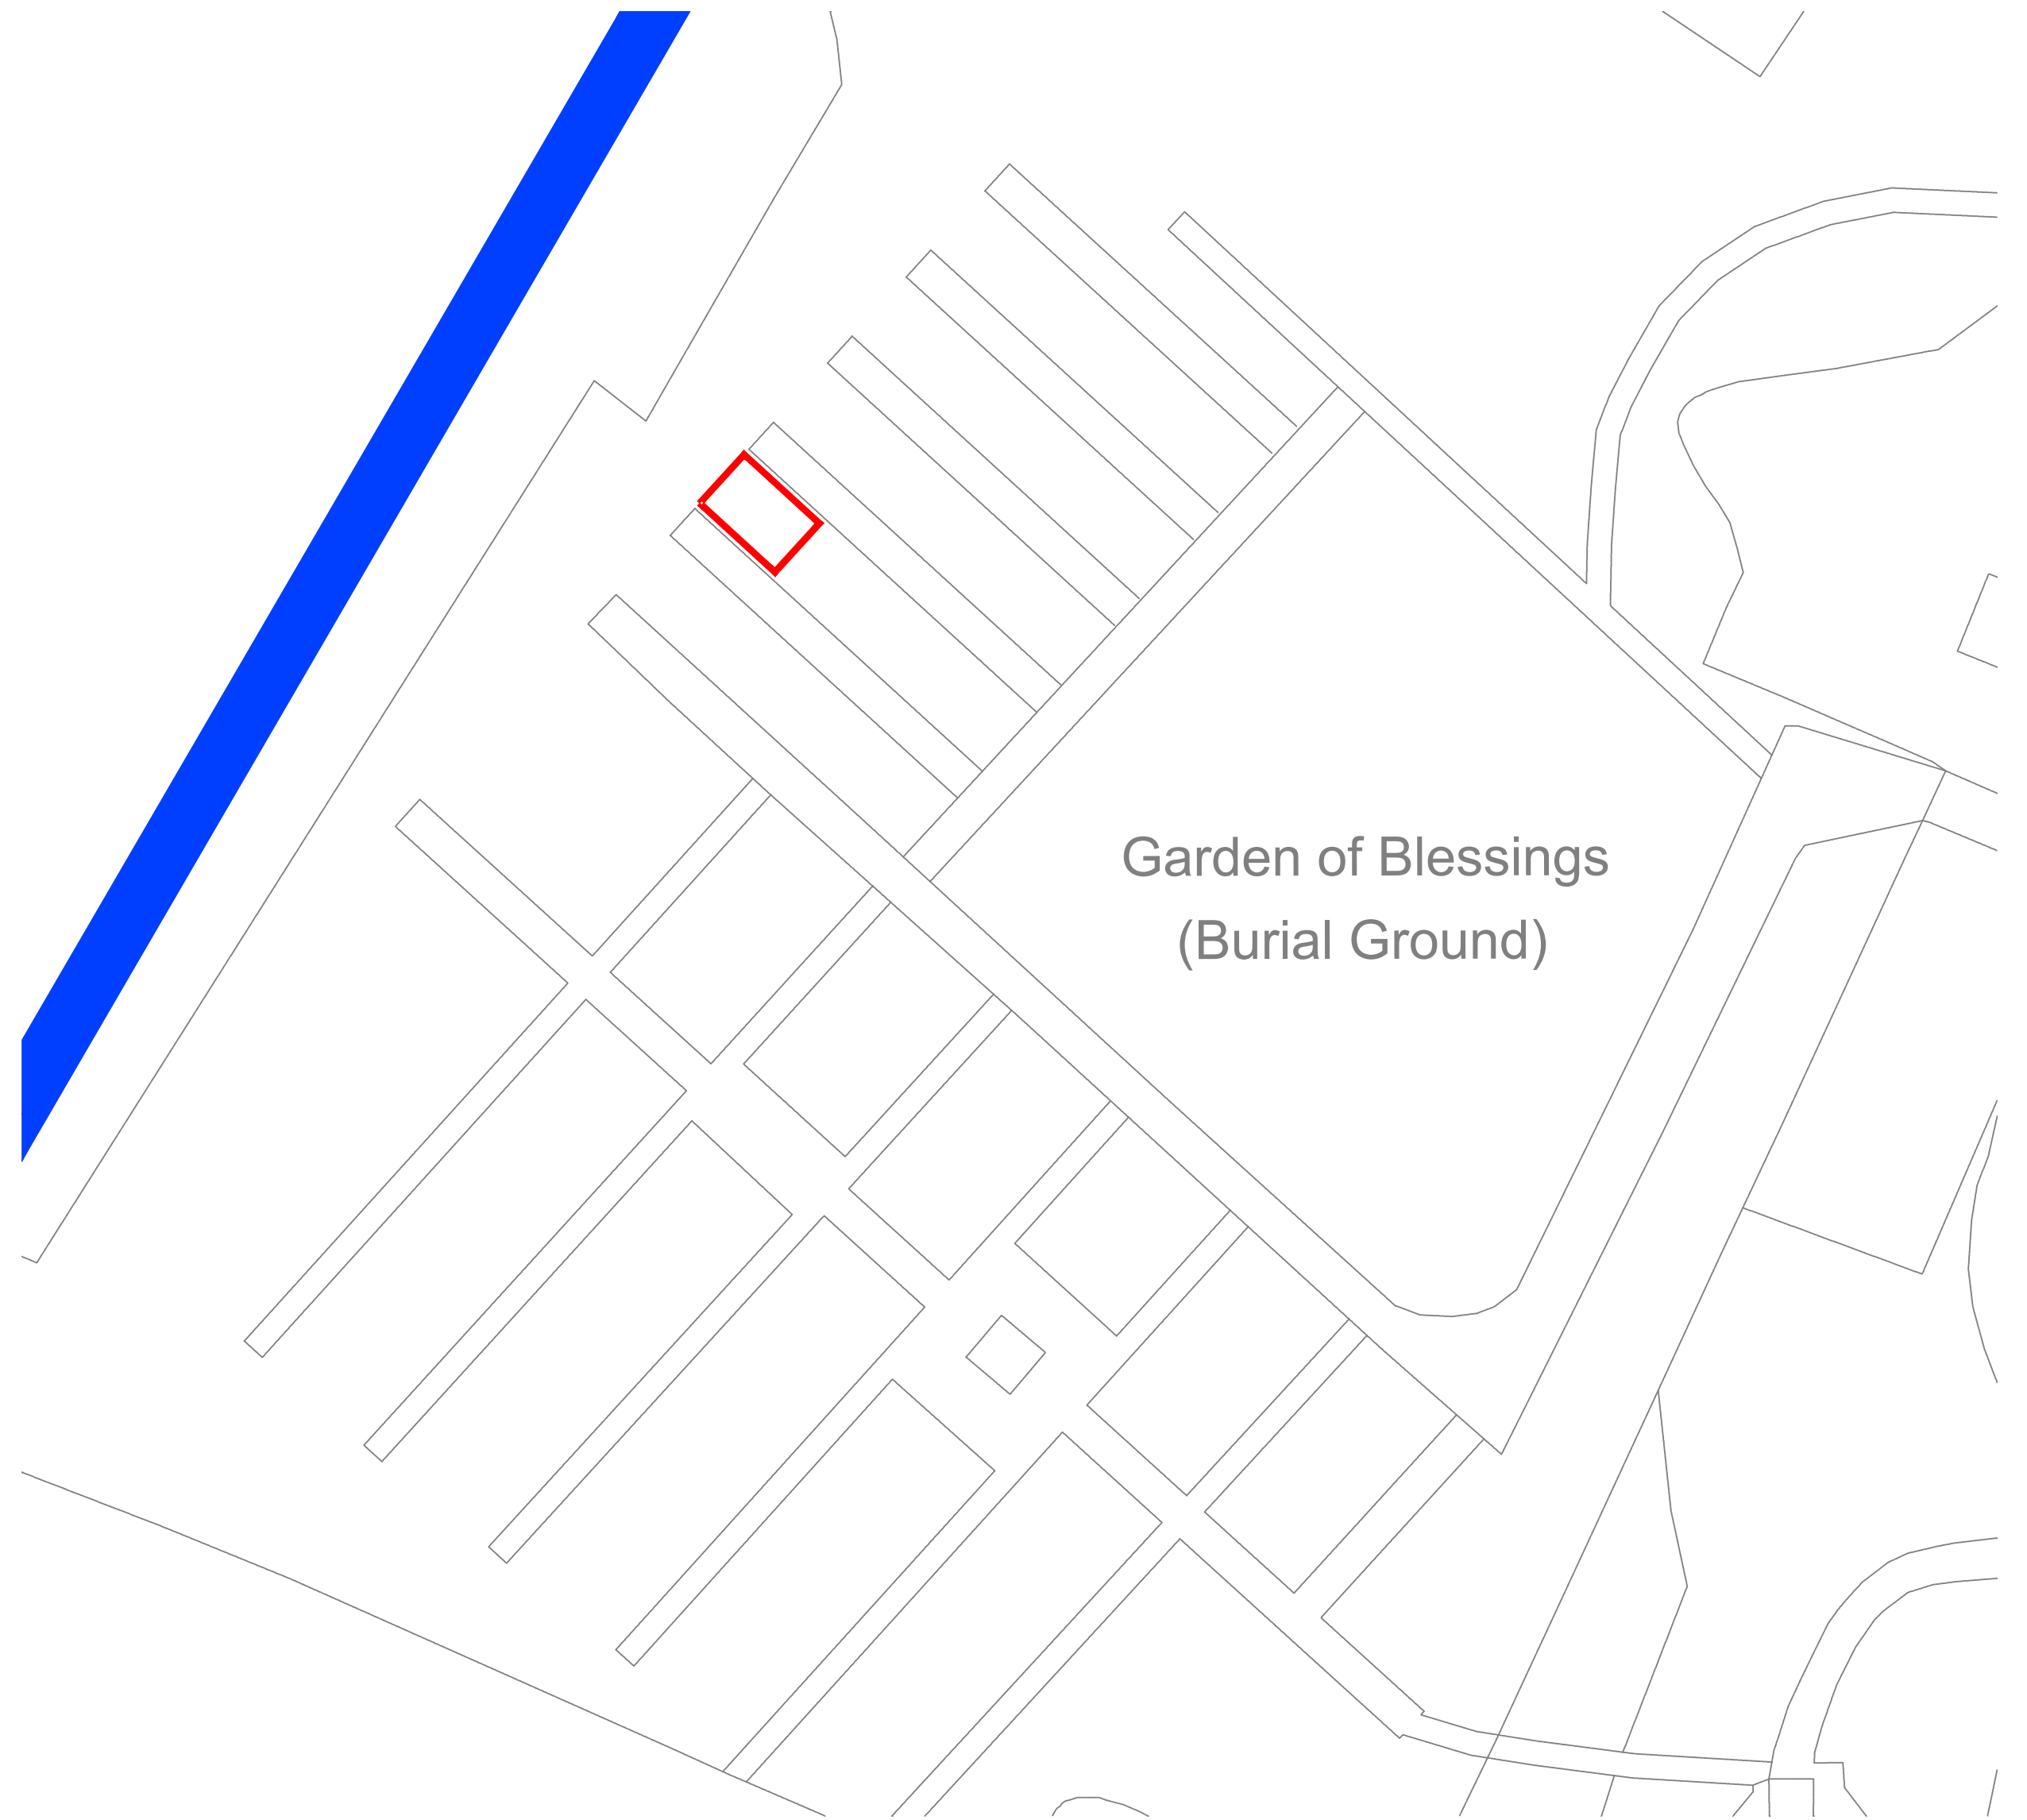

1 Location of mausoleum
1:20

NOTE:
THE COPYRIGHT OF THIS DRAWING IS VESTED WITH UCD ARCHITECTURE LM
AND MUST NOT BE COPIED OR REPRODUCED WITHOUT CONSENT OF THE COMPANY.
UNLESS INDICATED, THIS DRAWING IS FOR INFORMATION ONLY.
DO NOT SCALE. USE FIGURED DIMENSIONS ONLY.
ALL DIMENSIONS TO BE CHECKED ON SITE.
IF IN DOUBT ASK

REVISION:			NOTES:		
REV	DATE	NOTE	REV	DATE	NOTE

 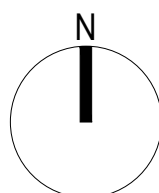

CLIENT: Jamia Estates Development Ltd Hijaz, Watling Street Nuneaton CV11 6BE		PROJECT NAME: Hijaz Mausoleum DRAWING TITLE: Location Plan SCALE: 1:20		DATE: April 24
DRAWN: MH	1st Check: MH	2nd Check:	Final Check:	REV: -