




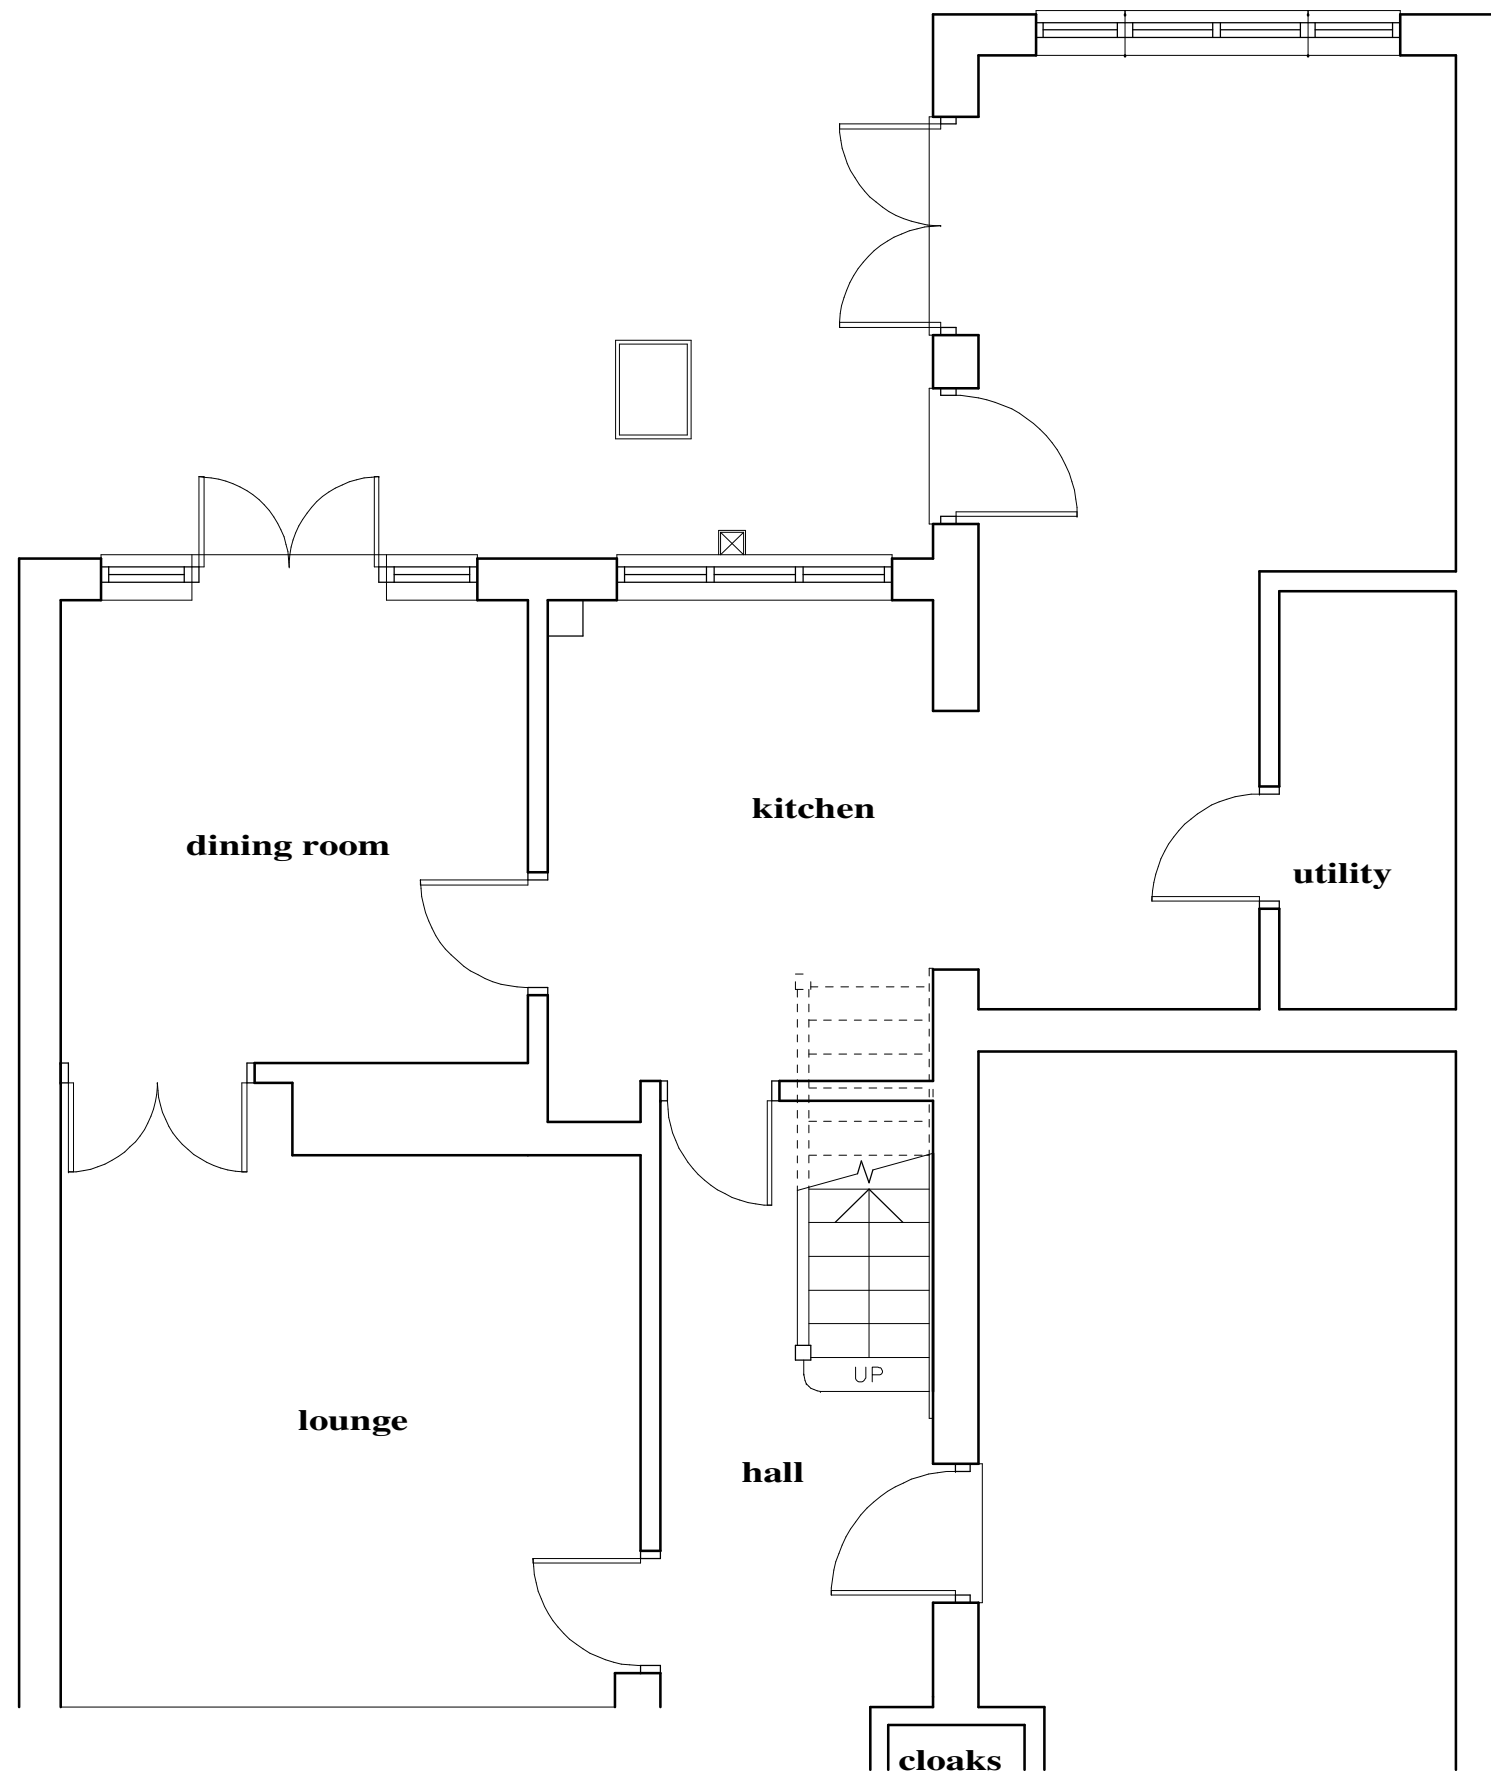

Existing Part Ground Floor Plan

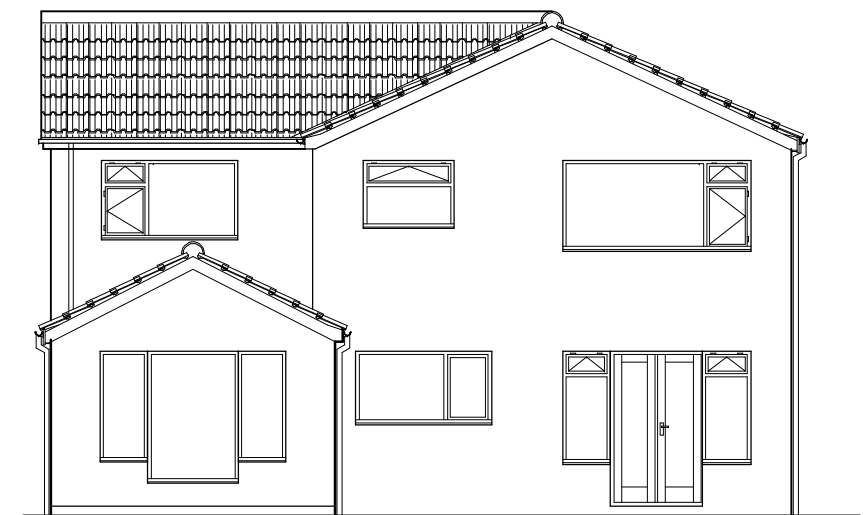

Existing Rear Elevation

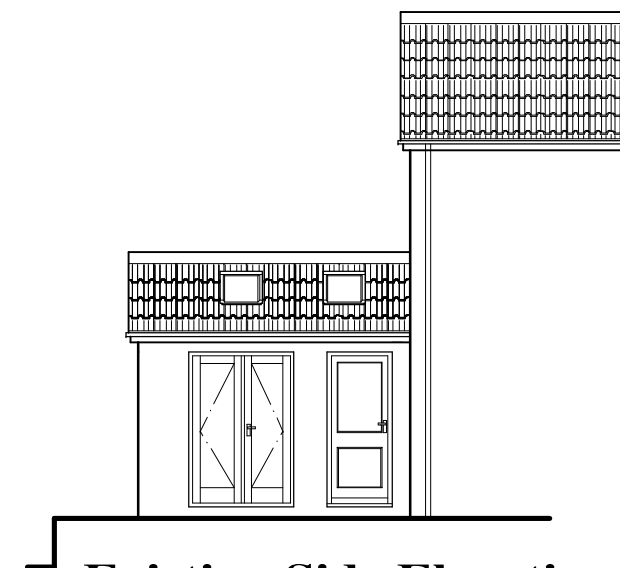

Existing Side Elevation

Philip Baumber Architectural Services 50, Radmore Road, HINCKLEY, Leics. LE10 0RQ tel. 07913 560141; e.mail. baumberp1955@gmail.com	Project: Proposed Single Storey Rear Extension at 41, Seaforth Drive, Hinckley, LE10 0XJ, or Mr. & Mrs. M. Hayman	Drg.Title Existing Ground Floor Plan and Elevations	Date: Oct 2025	Scale: 1:50 & 1:100 @A3
			Job No.: 1663	Drg. No. Rev. 01