



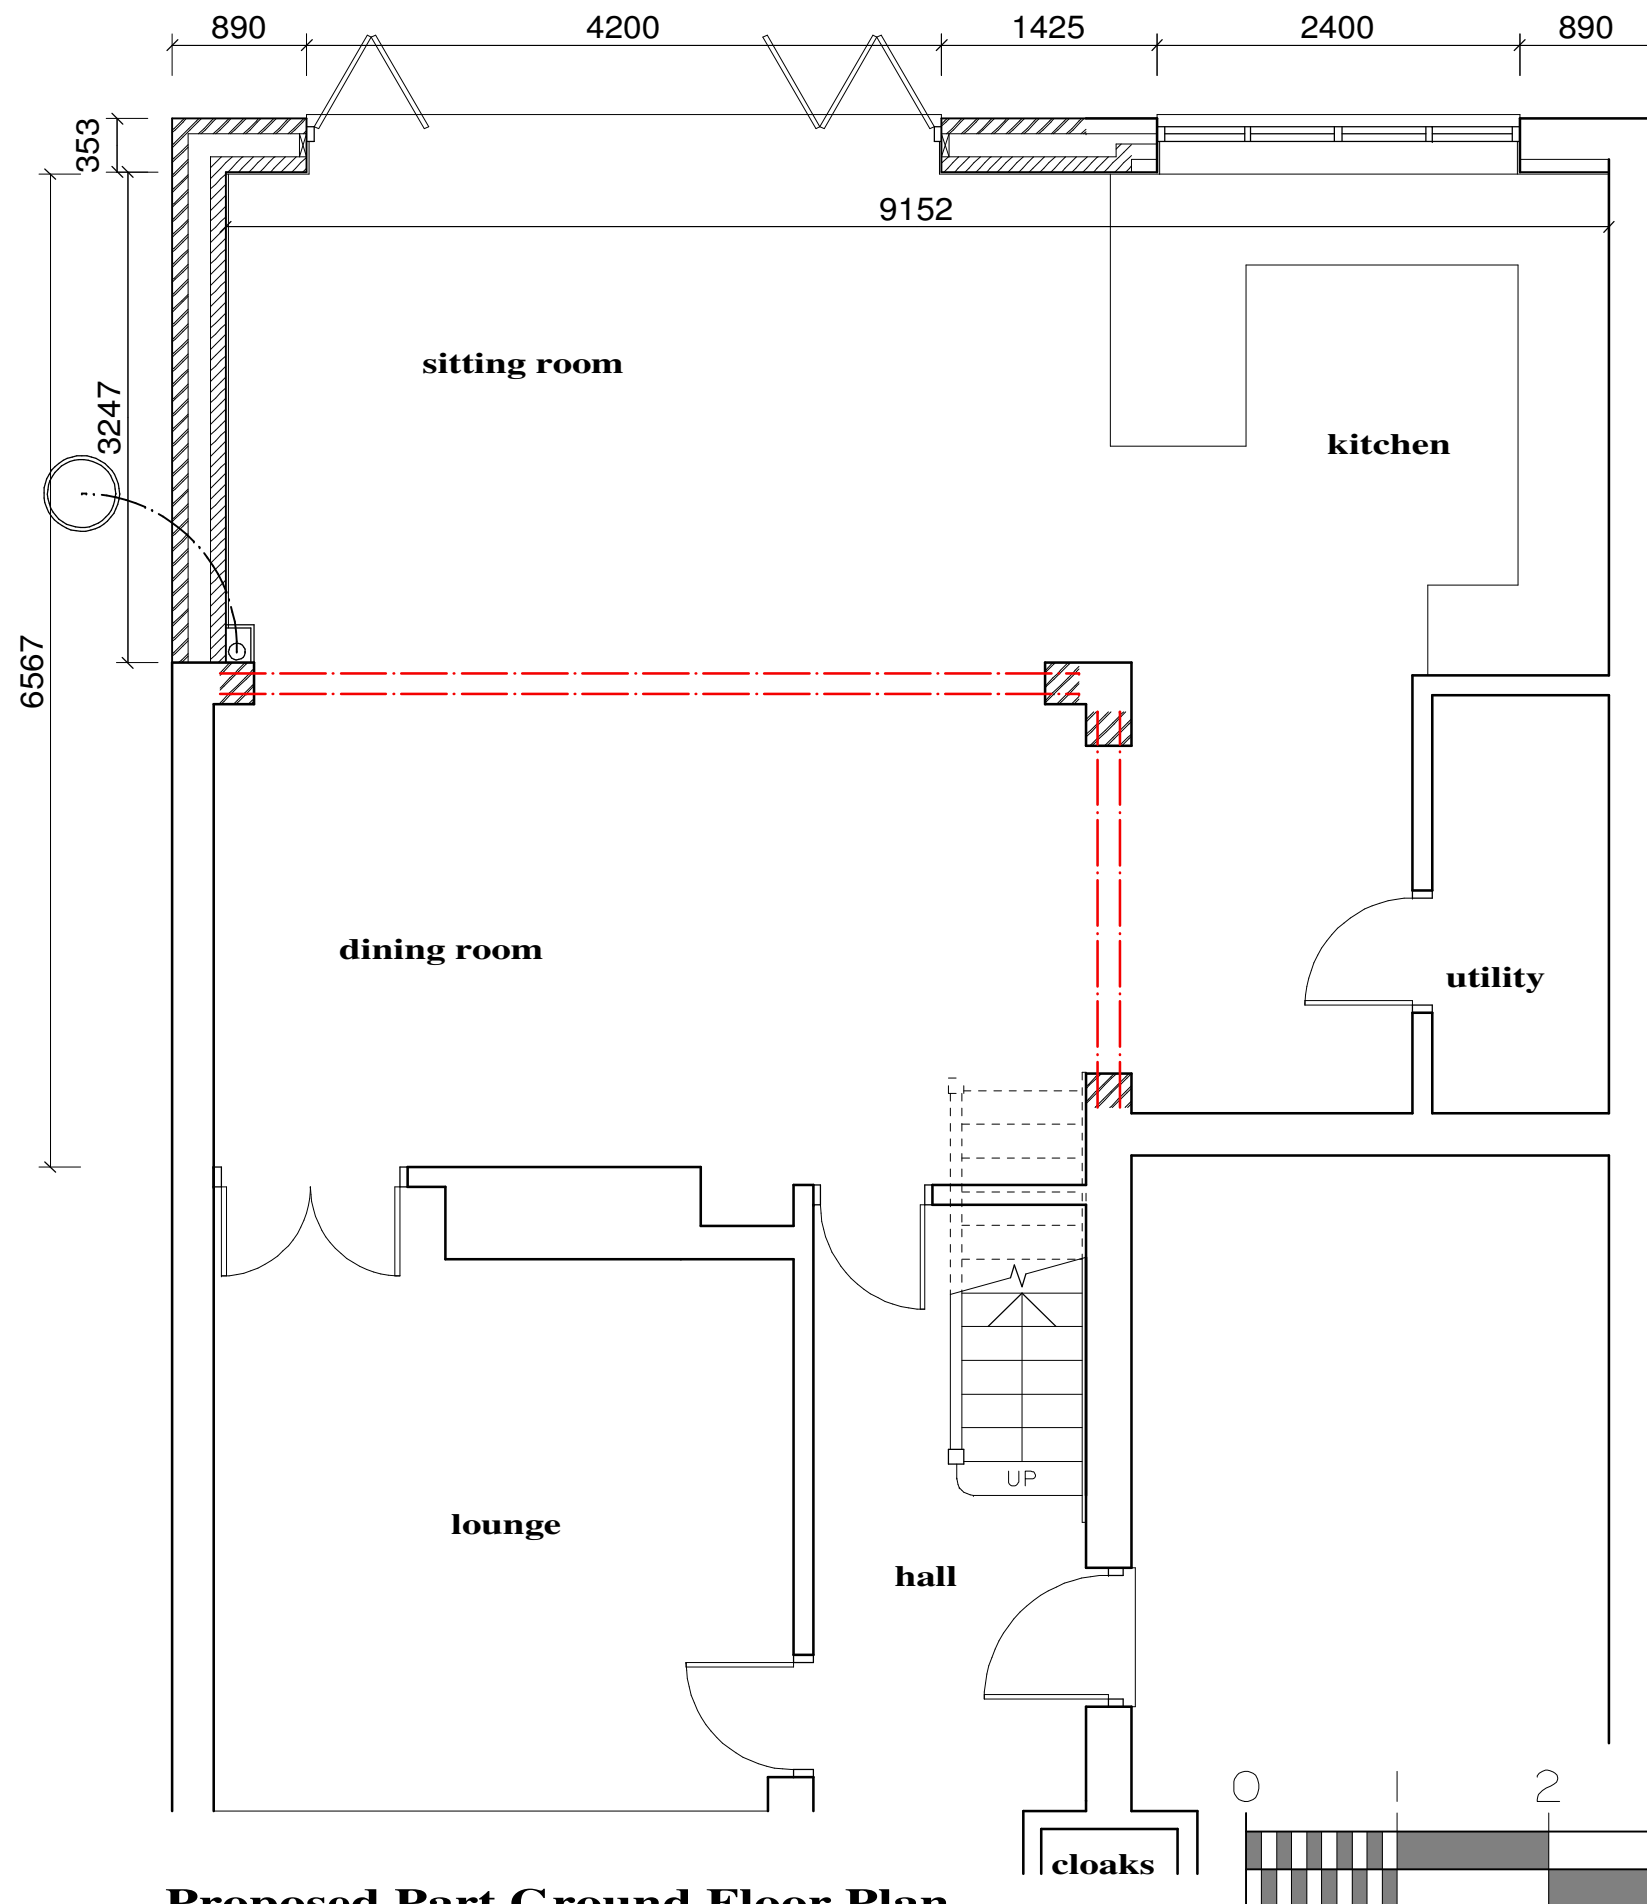


Proposed Part Ground Floor Plan



Proposed Rear Elevation 1:100

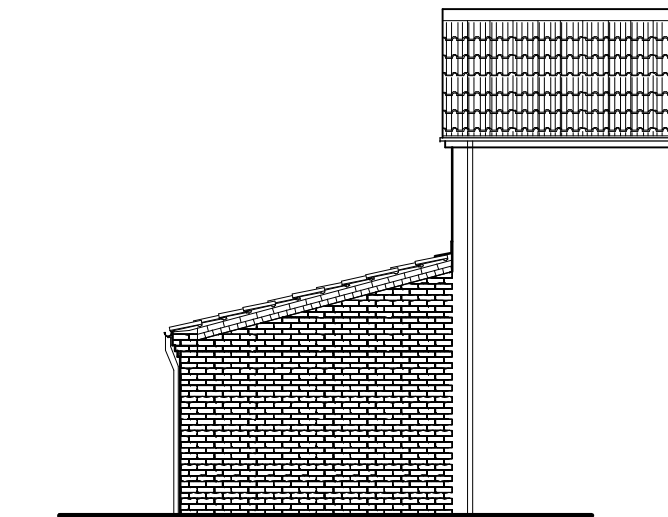

Proposed Side Elevation

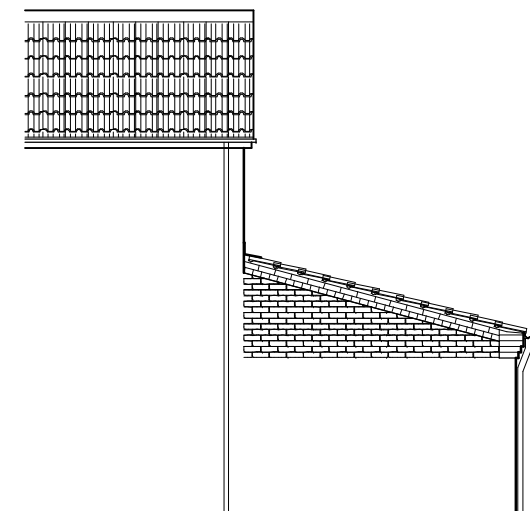

Proposed Side Elevation

Philip Baumber Architectural Services
 50, Radmore Road, HINCKLEY, Leics. LE10 0RQ
 tel. 07913 560141; e.mail. baumberp1955@gmail.com

Project:
 Proposed Single Storey Rear Extension at
 41, Seaforth Drive, Hinckley, LE10 0XJ,
 or Mr. & Mrs. M. Hayman

Drg.Title
 Proposed Ground Floor Plan
 and Elevations

Date:
 Oct 2025
Job No.:
 1663

Scale:
 1:50 & 1:100
 @A3
Drg. No. Rev.
 02