




Contractor to check all dimensions and levels before putting the work in hand.
Do Not Scale off this Drawing, If in Doubt Ask.
This drawing is the Copyright and must not be reproduced without written consent of DRM Architects

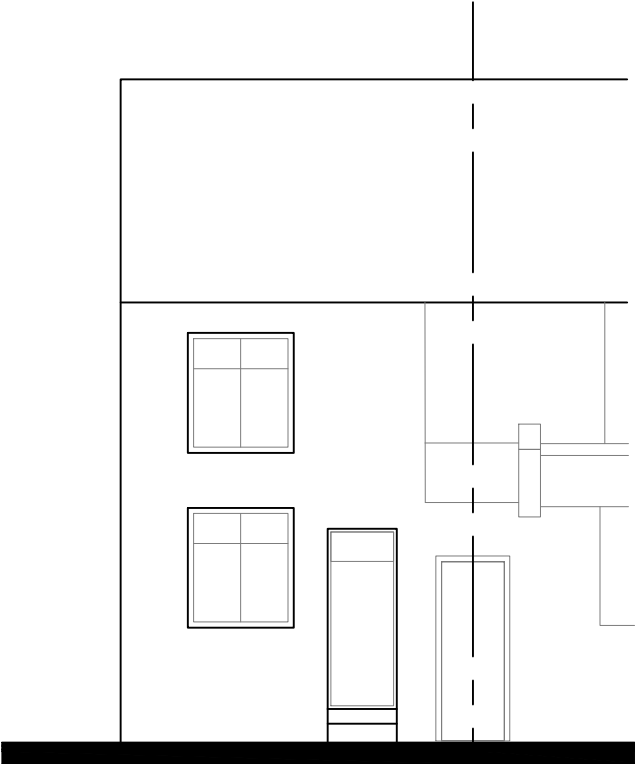


NORTH ELEVATION

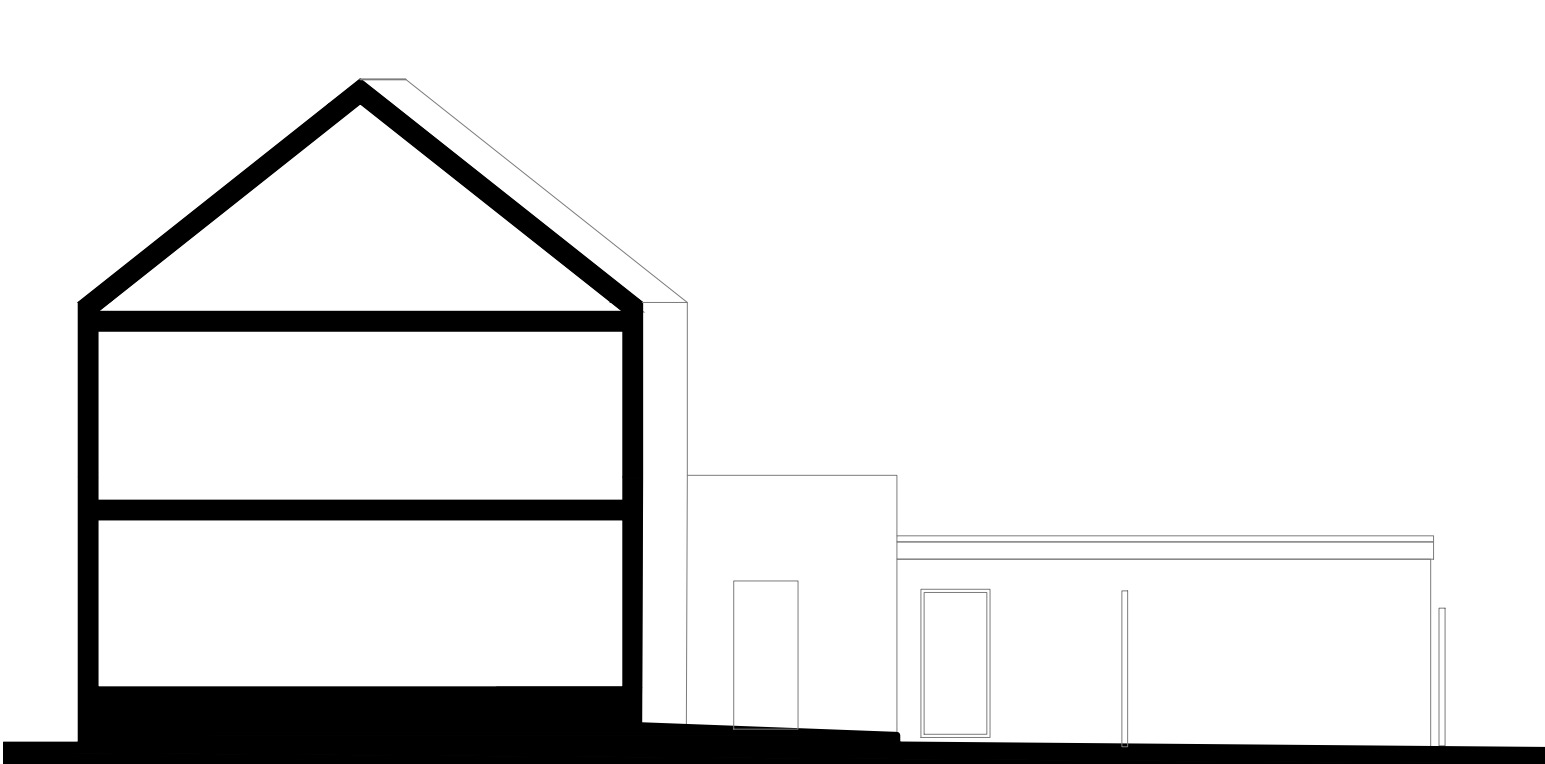

WEST ELEVATION

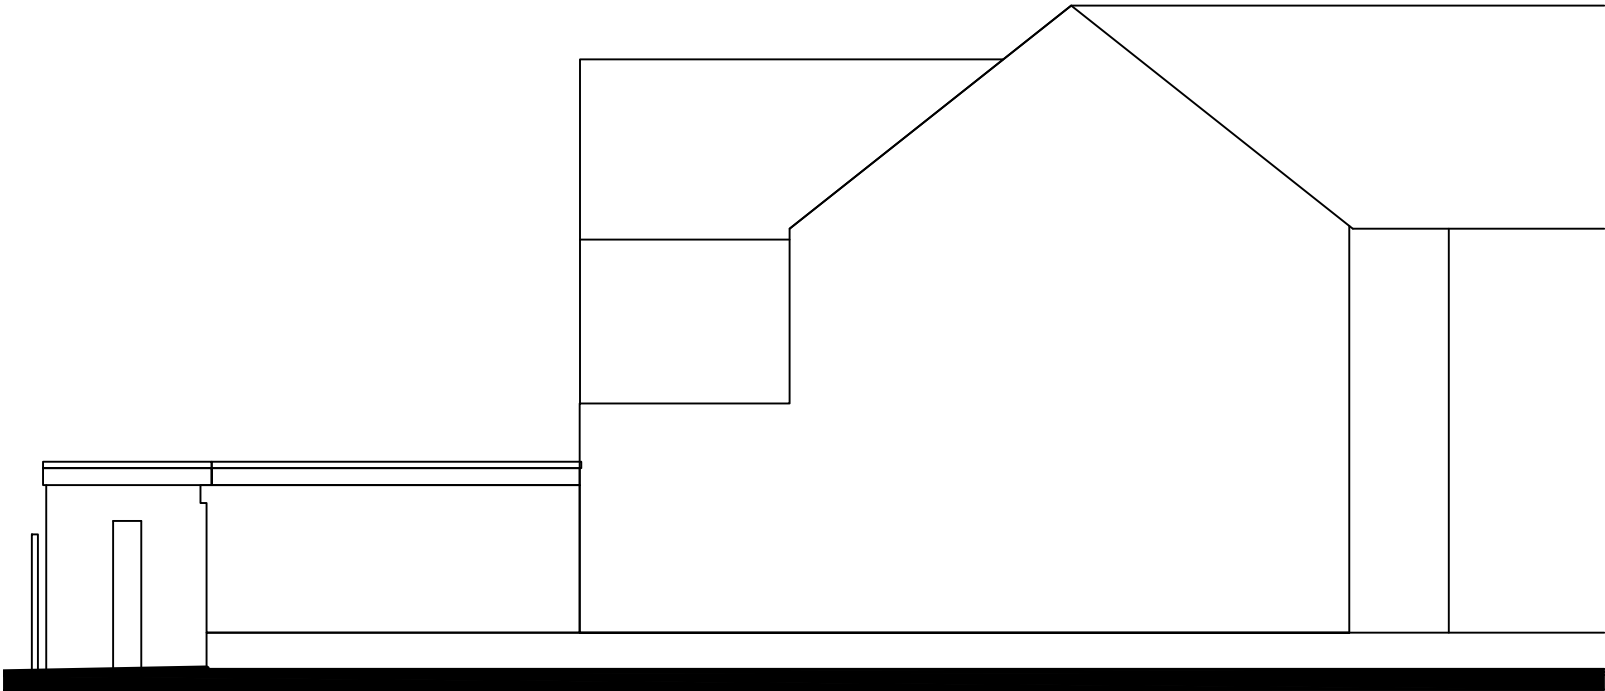

EAST ELEVATION

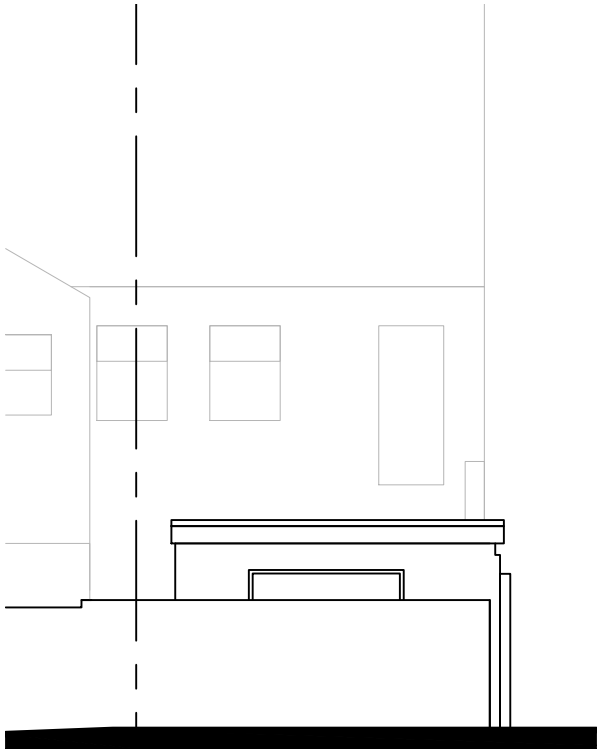

SOUTH ELEVATION

Rev A -23.10.25 drawing updated		
no.	date	revision
		by



project
**37_LONDON_ROAD
HINCKLEY
LE10_1HQ**

client
**MR_MANJEET_HAYRE
AFFITTO_LTD
3_OSWIN_ROAD
LEICESTER,_LE3_1HR**

drawing
EXISTING_ELEVATIONS

scale 1:100 drawn DRM

checked date AUG_2025

no

**170/PL02_A
PLANNING**



Scale 1:100

PLOT SIZE: A3 PLOT SCALE: 1: