



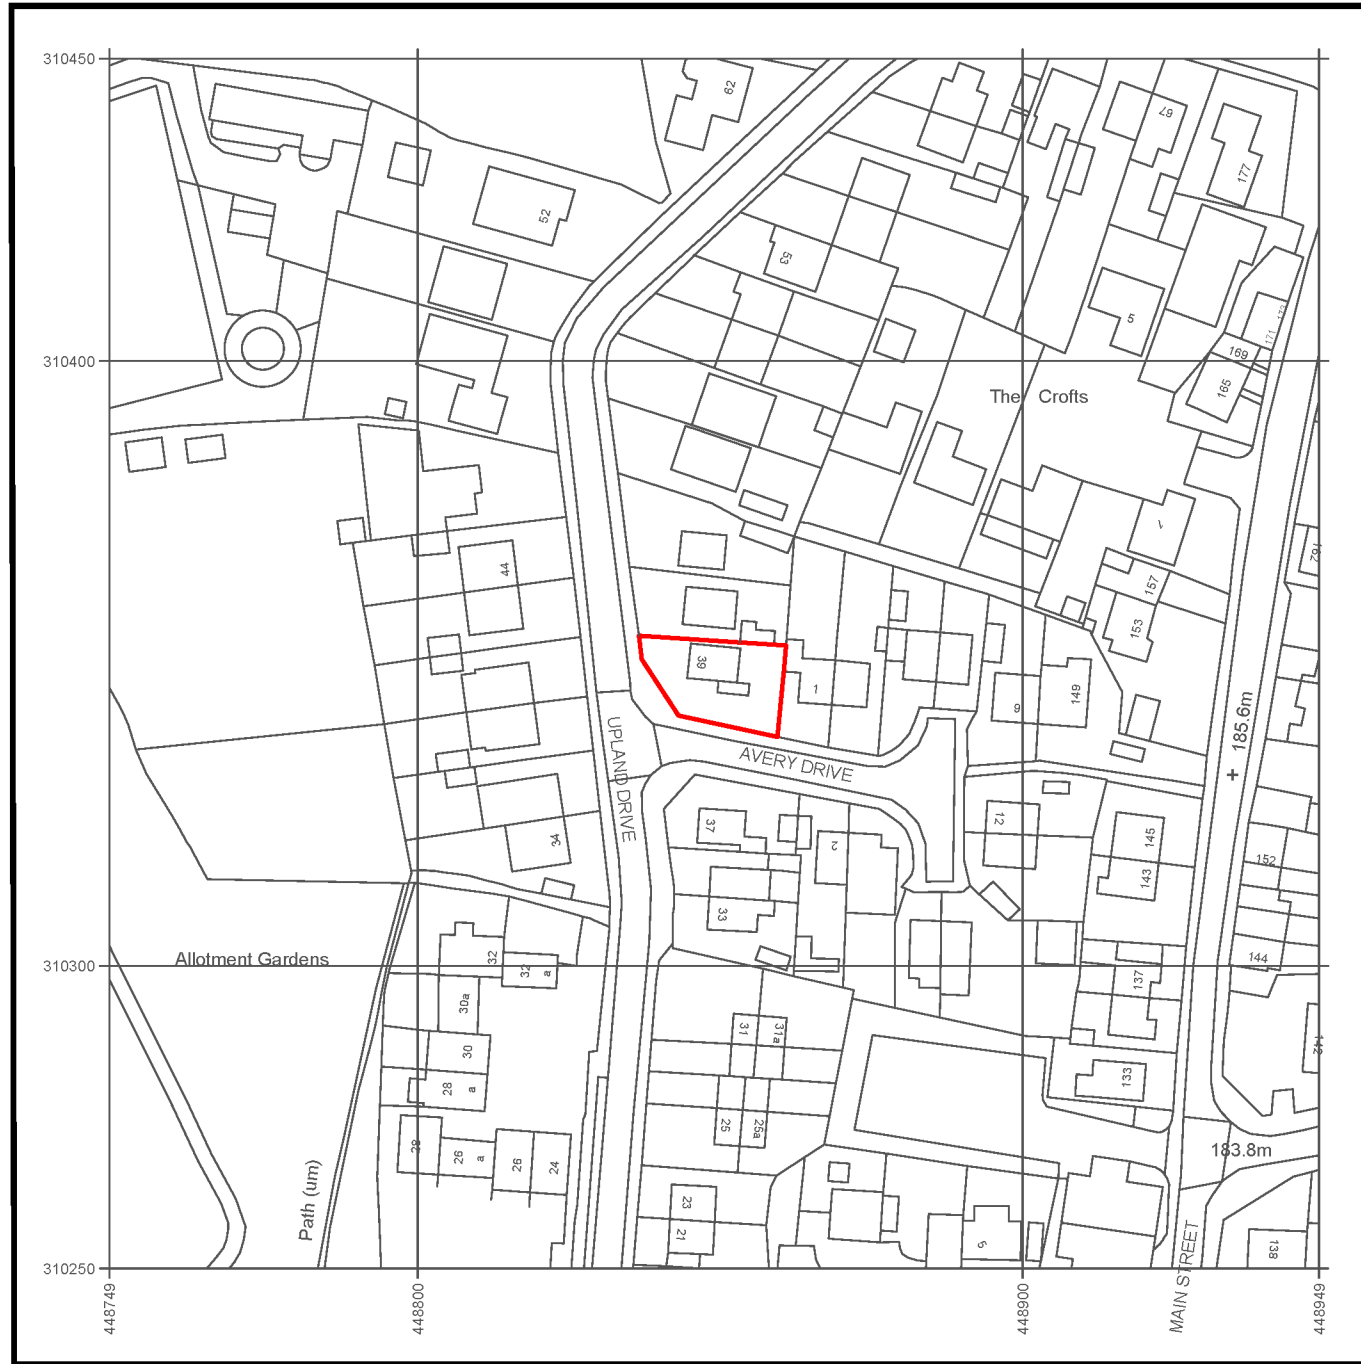

LOCATION PLAN
SCALE 1:1250

PROPERTY BOUNDARY IDENTIFIED IN RED
EXISTING STRUCTURE(S) IDENTIFIED IN RED HATCH
PROPOSED DEVELOPMENT IDENTIFIED IN GREEN

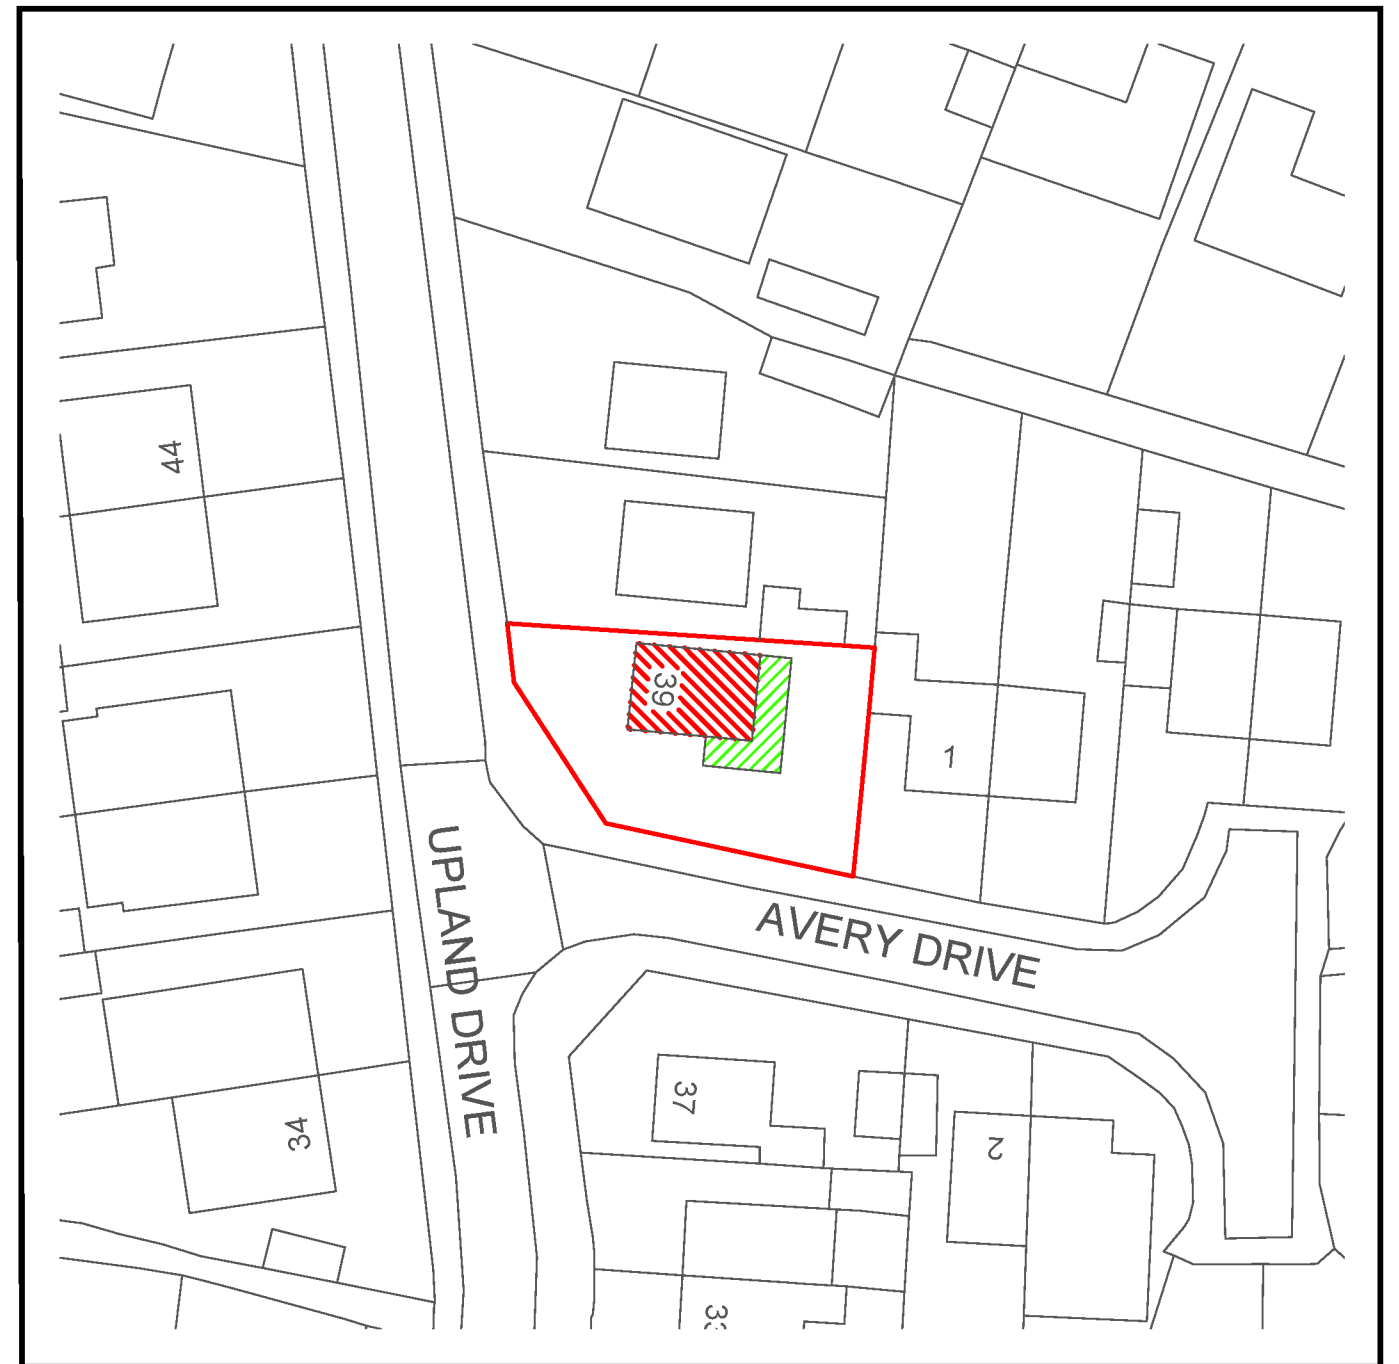

SITE PLAN
SCALE 1:500



ATEC Design Ltd.
Meridian Business Park,
Leicester, LE19 1WP
Company No. 13160565

© 2025

LOCATION & SITE PLAN


DRG. No.	0114	REV.	C	SCALE @ A3 AS SHOWN
SHT.	2		Oct 25	

Serial number: 316638


© Crown copyright and database right 2025.

Ordnance Survey licence AC0000848283 Purchased 29 Aug 2025.

Reproduction in whole or in part is prohibited without the prior permission of Ordnance Survey

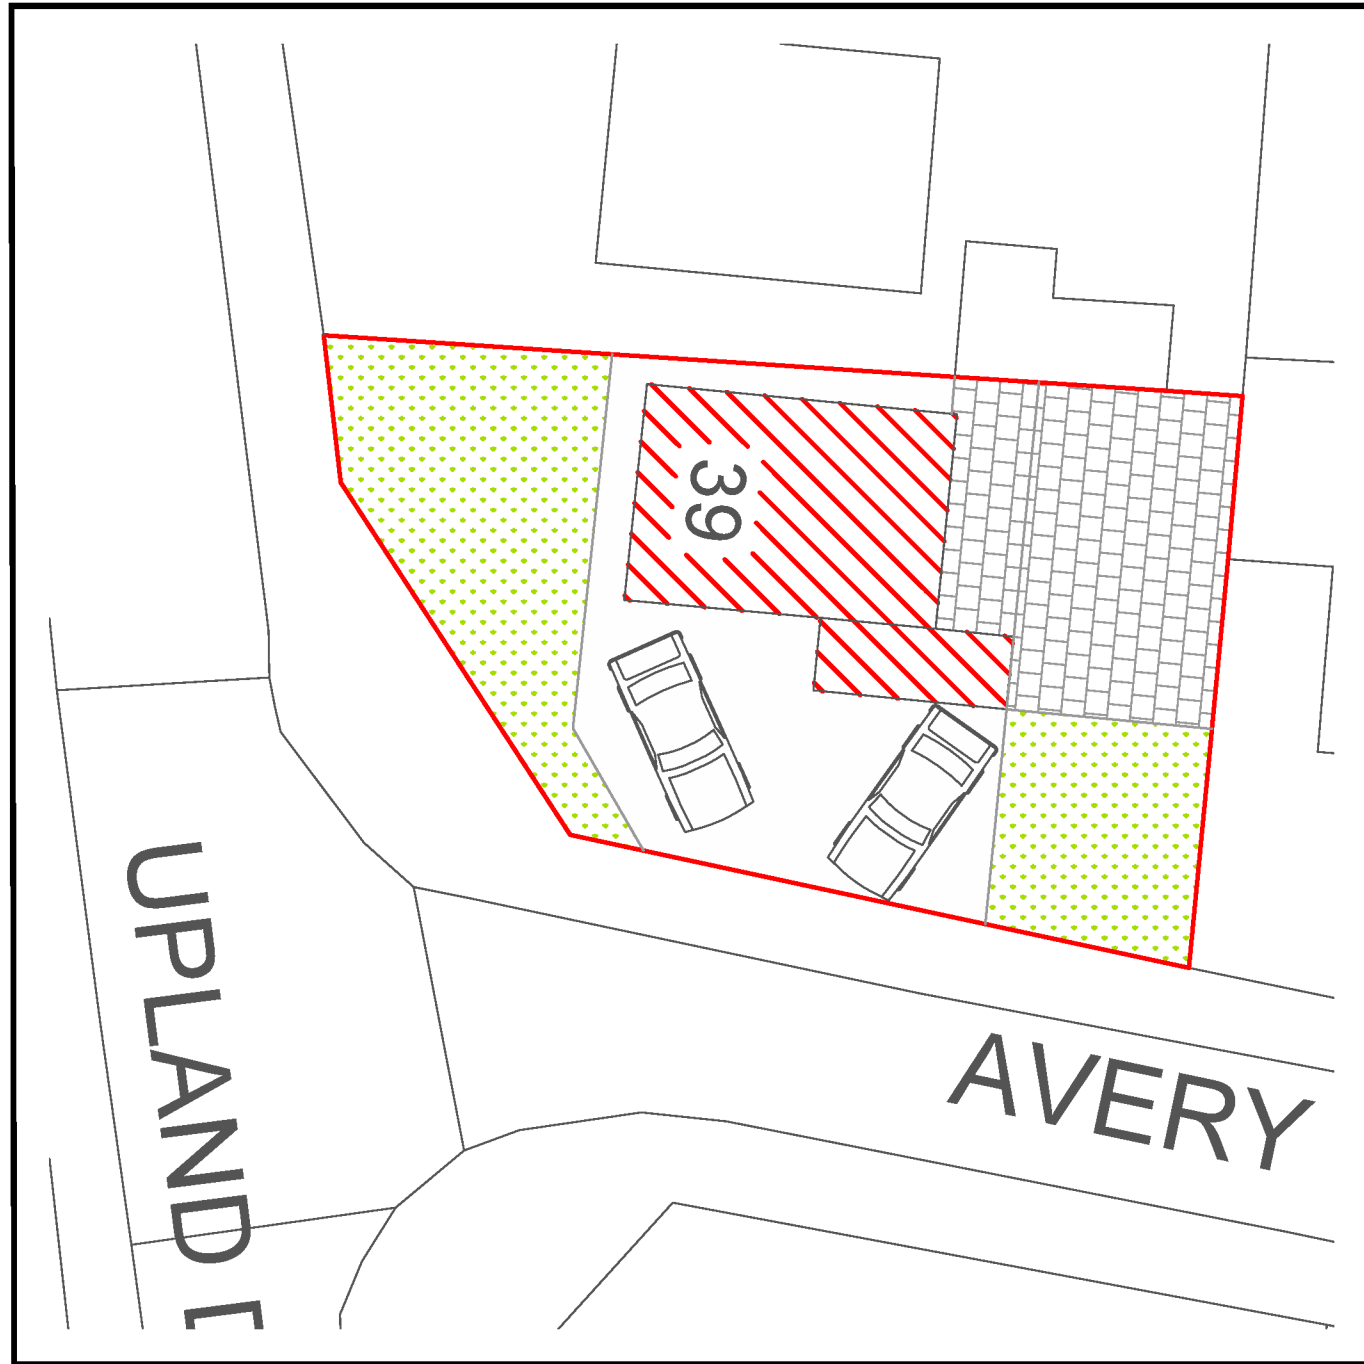

EXISTING PARKING PLAN
SCALE 1:200

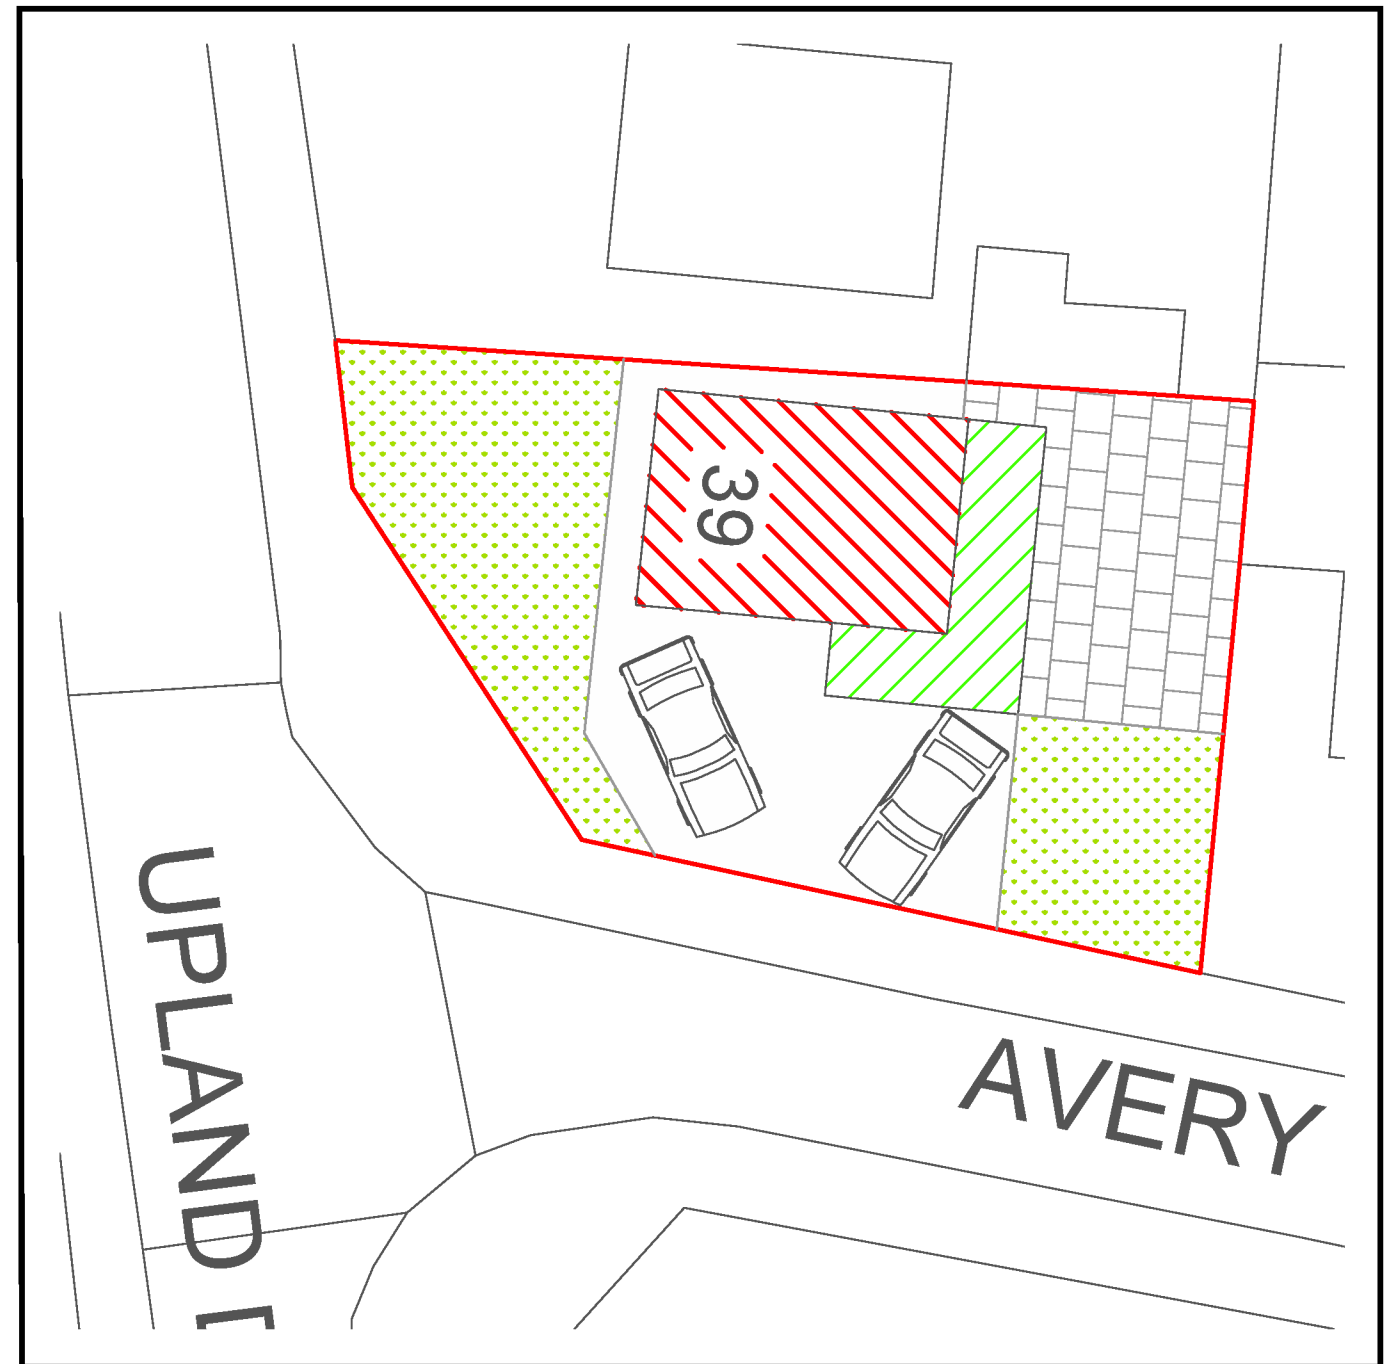

PROPOSED PARKING PLAN
SCALE 1:200



ATEC Design Ltd.
Meridian Business Park,
Leicester, LE19 1WP
Company No. 13160565

© 2025

PARKING PLAN

DRG. No.	0114	REV.	C
SHT.	3		Oct 25

SCALE @ A3
AS SHOWN

No changes to increase or decrease the sites parking provision are proposed




FRONT ELEVATION
(WEST)



RIGHT ELEVATION
(SOUTH)



REAR ELEVATION
(EAST)

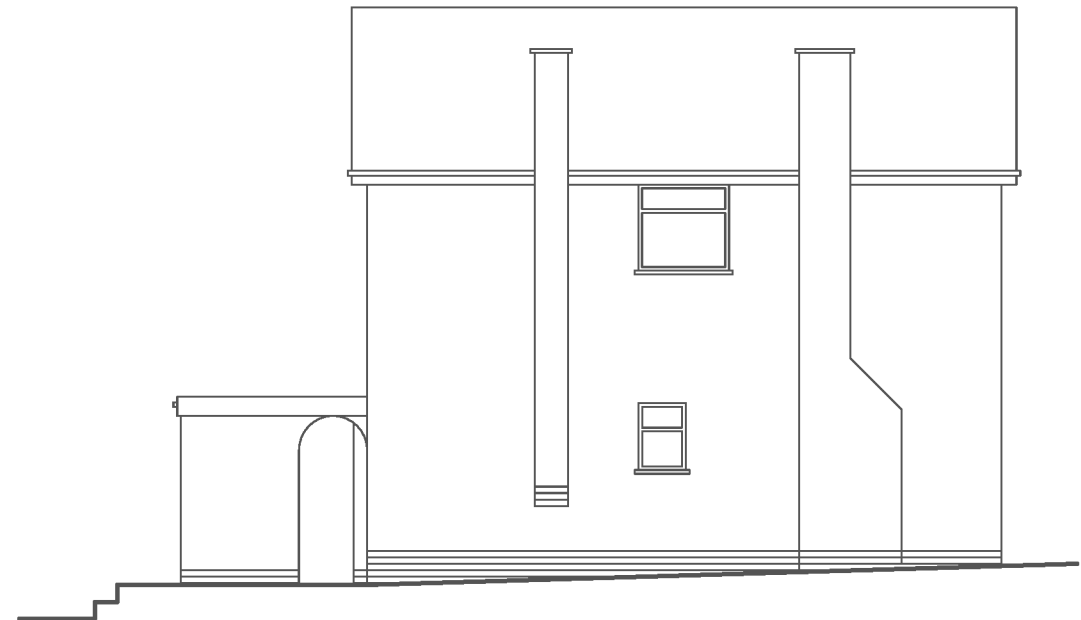

LEFT ELEVATION
(NORTH)

AUTOCAD DRAWING





ATEC Design Ltd.
Meridian Business Park,
Leicester, LE19 1WP
Company No. 13160565

© 2025

EXISTING ELEVATIONS

DRG. No.	0114	REV.	C	SCALE @ A3 1:100
SHT.	4		Oct 25	

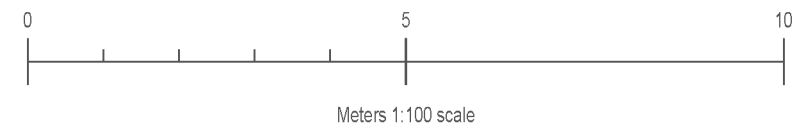

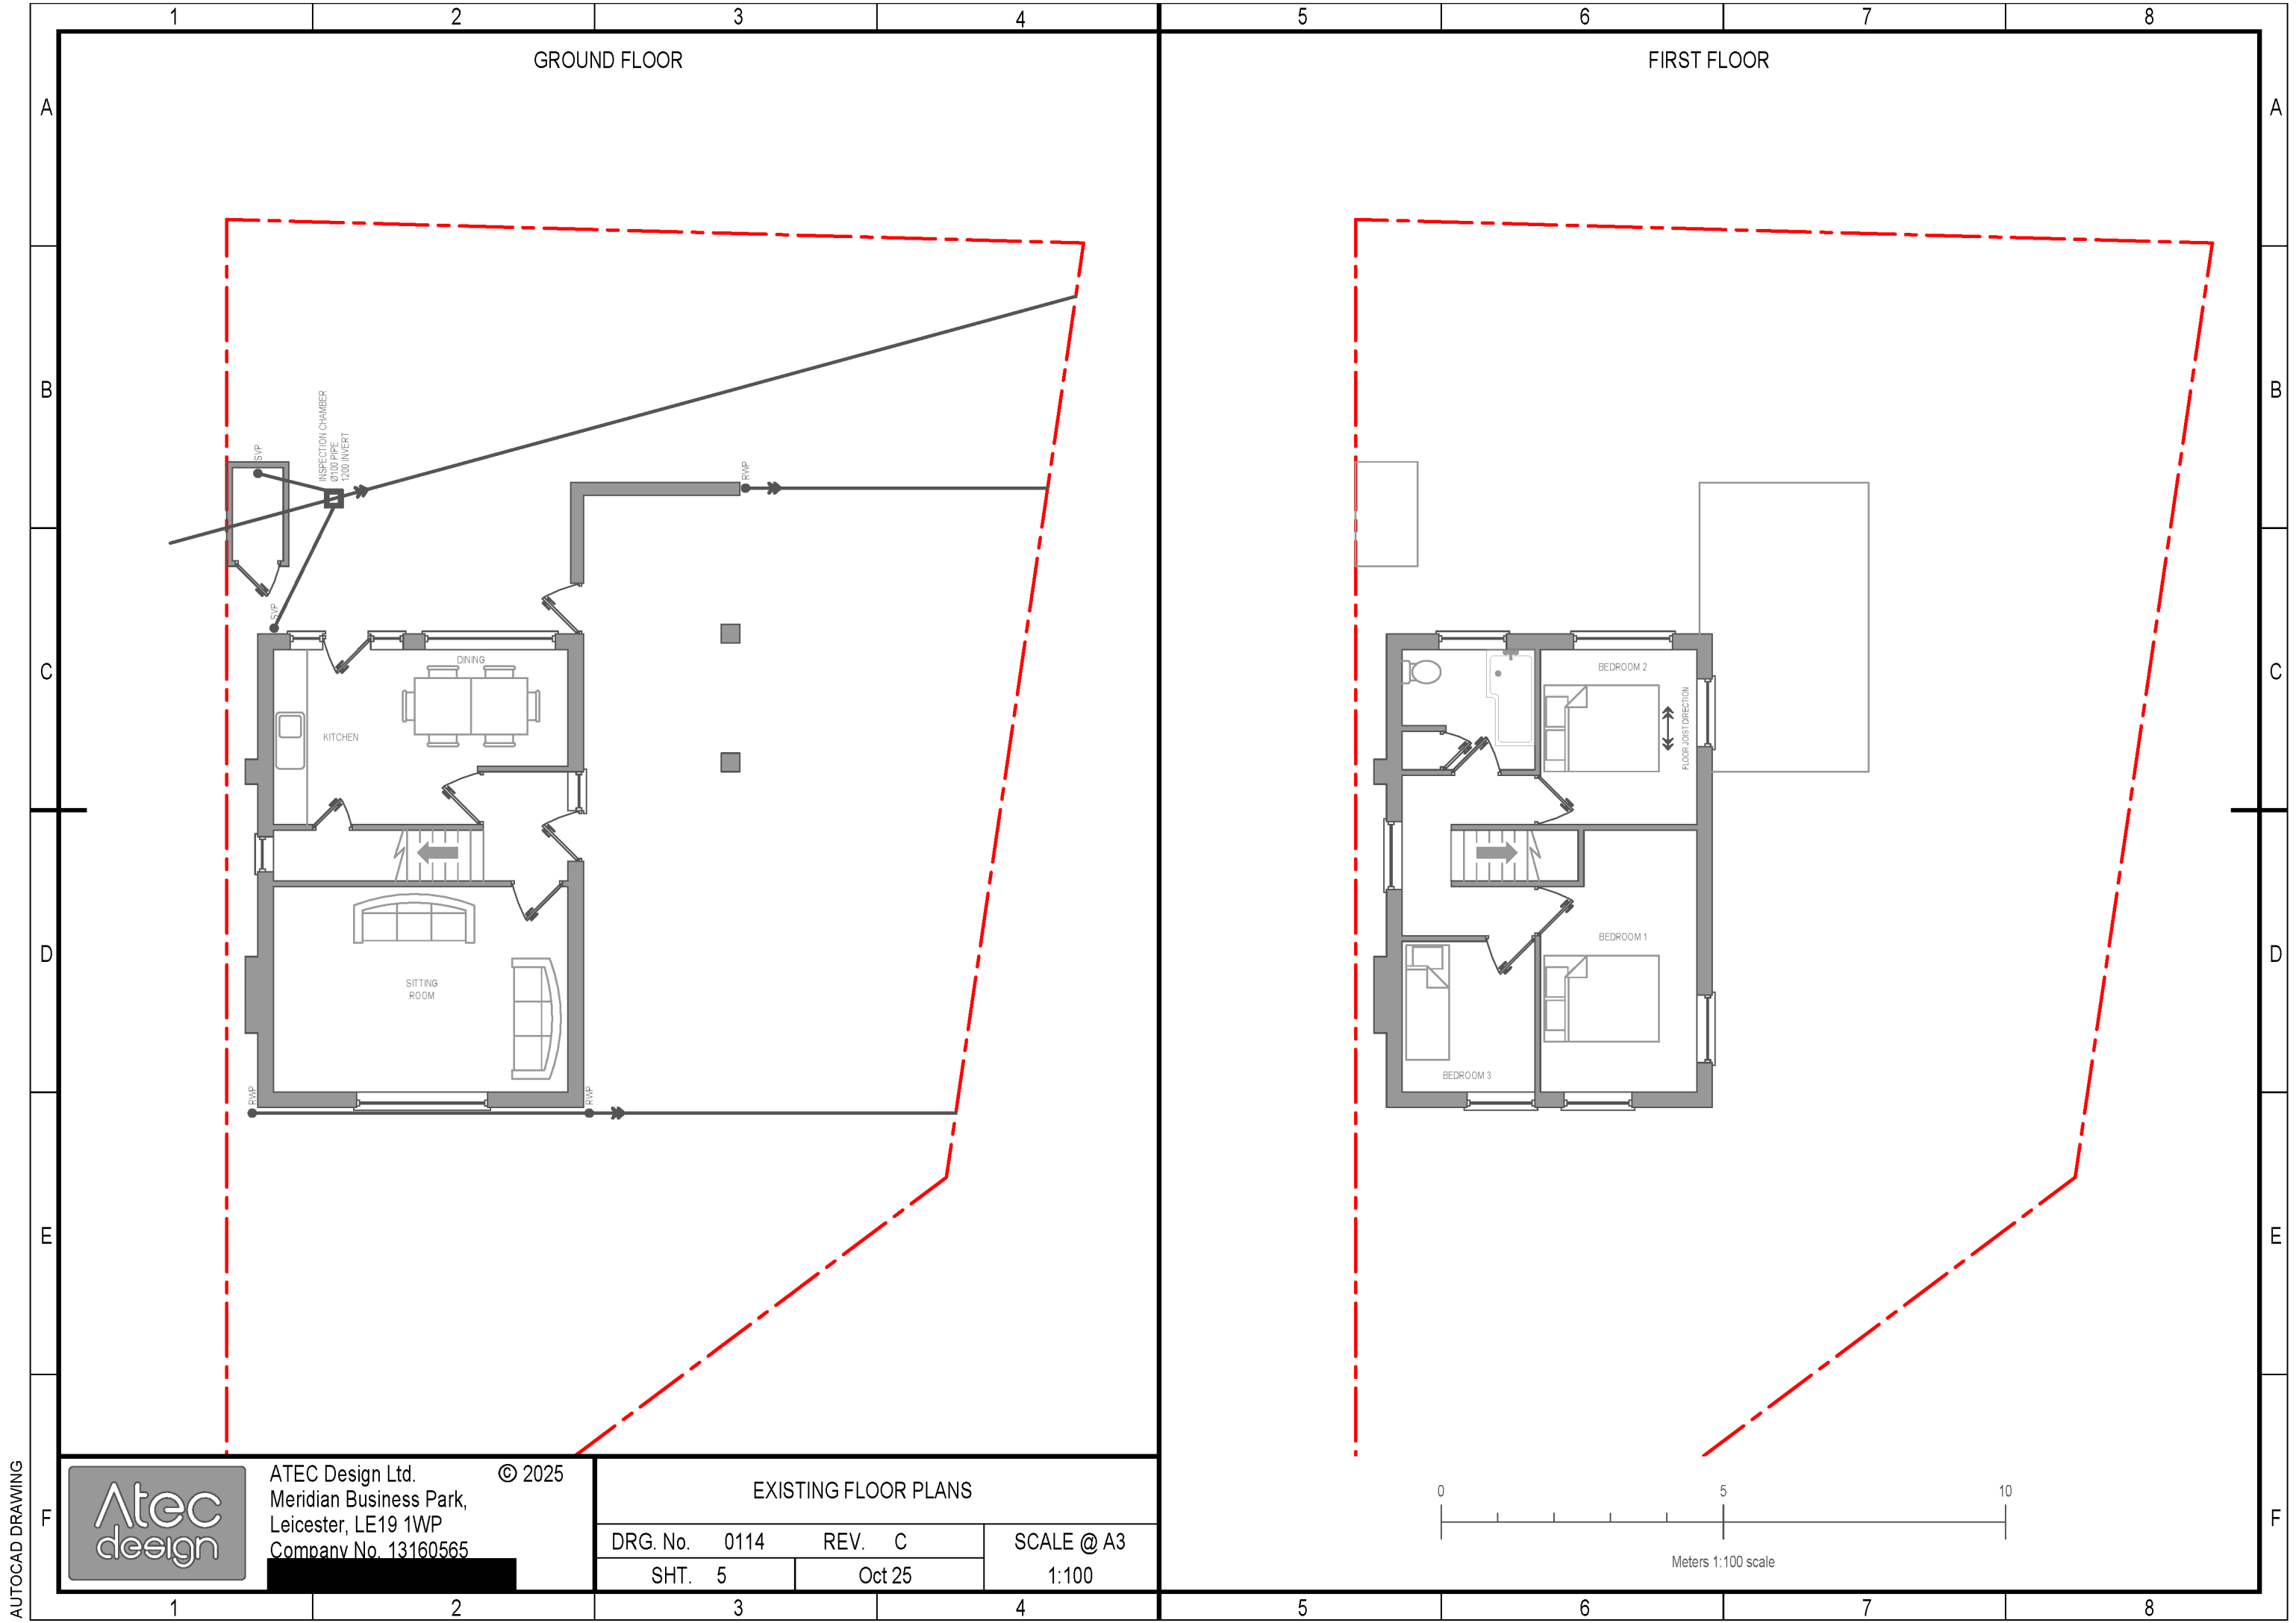


AUTOCAD DRAWING




ATEC Design Ltd.
Meridian Business Park,
Leicester, LE19 1WP
Company No. 13160565
© 2025

EXISTING FLOOR PLANS			
DRG. No.	0114	REV.	C
SHT.	5	Oct 25	SCALE @ A3 1:100

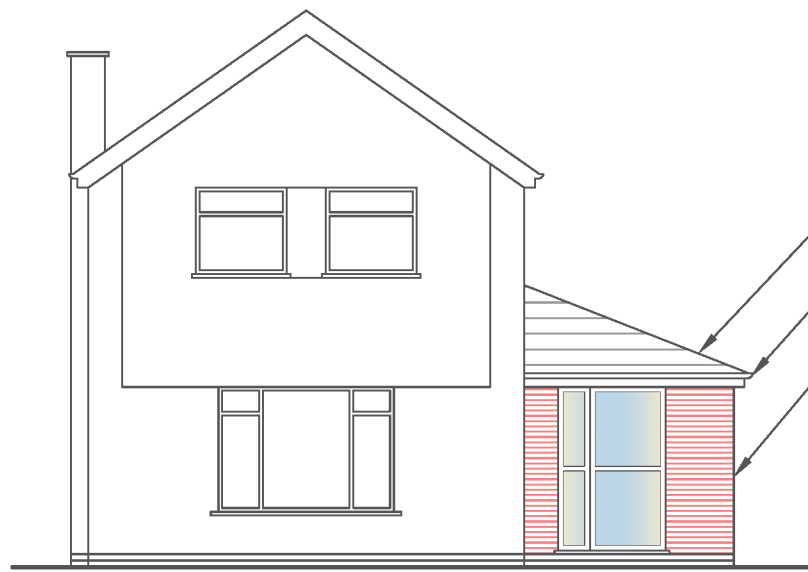


FRONT ELEVATION
(WEST)


- MARLEY MENDIP ROOF TILE
- WHITE UPVC FASCIA, SOFFIT & GUTTER
- FACING BRICKWORK TO MATCH EXISTING

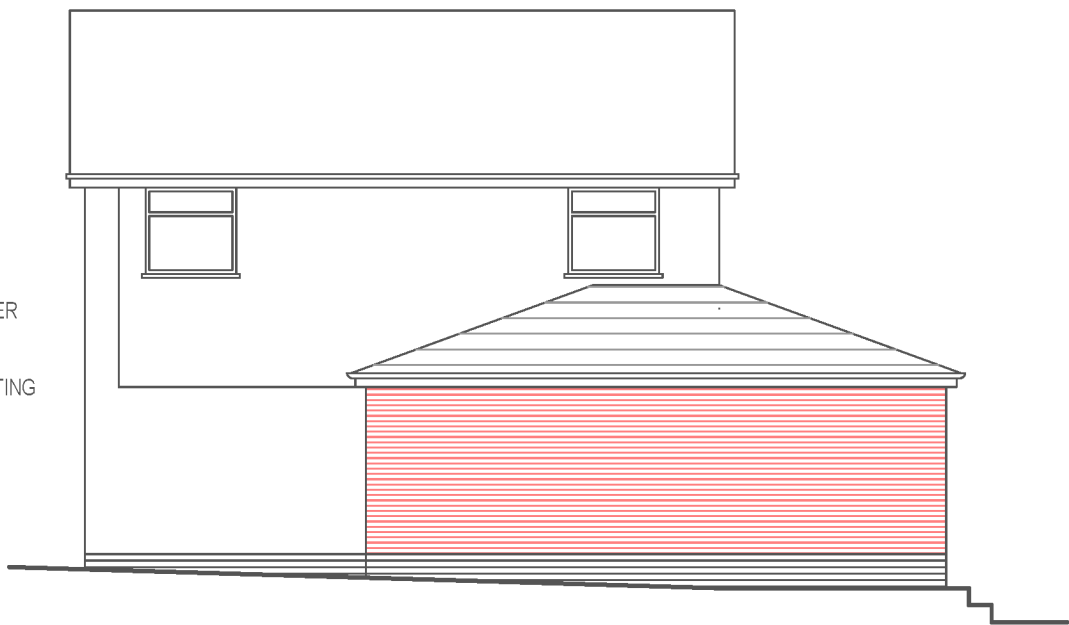

RIGHT ELEVATION
(SOUTH)

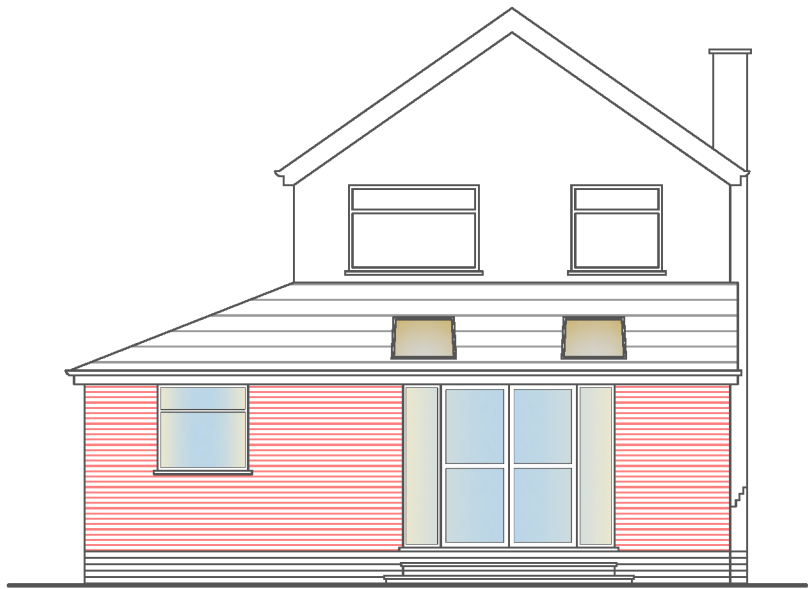

REAR ELEVATION
(EAST)

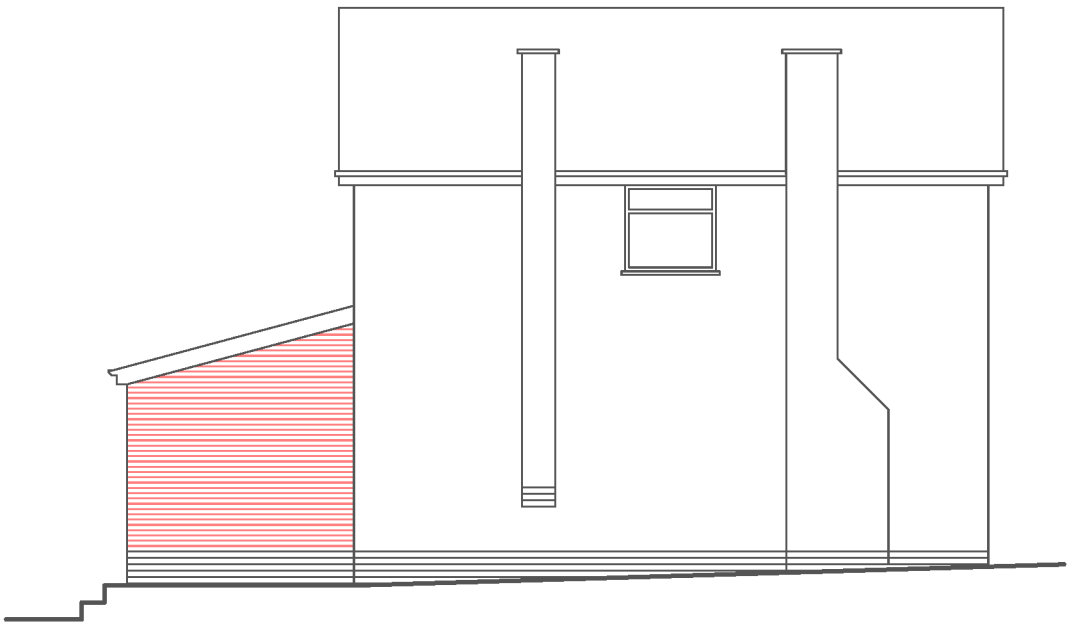

LEFT ELEVATION
(NORTH)

AUTOCAD DRAWING




Atec Design Ltd.
Meridian Business Park,
Leicester, LE19 1WP
Company No. 13160565


© 2025

PROPOSED ELEVATIONS

DRG. No.	0114	REV.	C
SHT.	6		Oct 25

SCALE @ A3
1:100

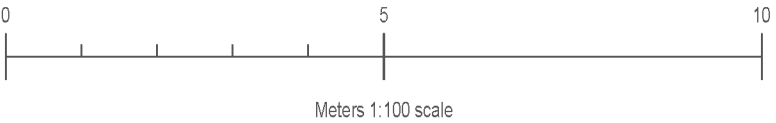

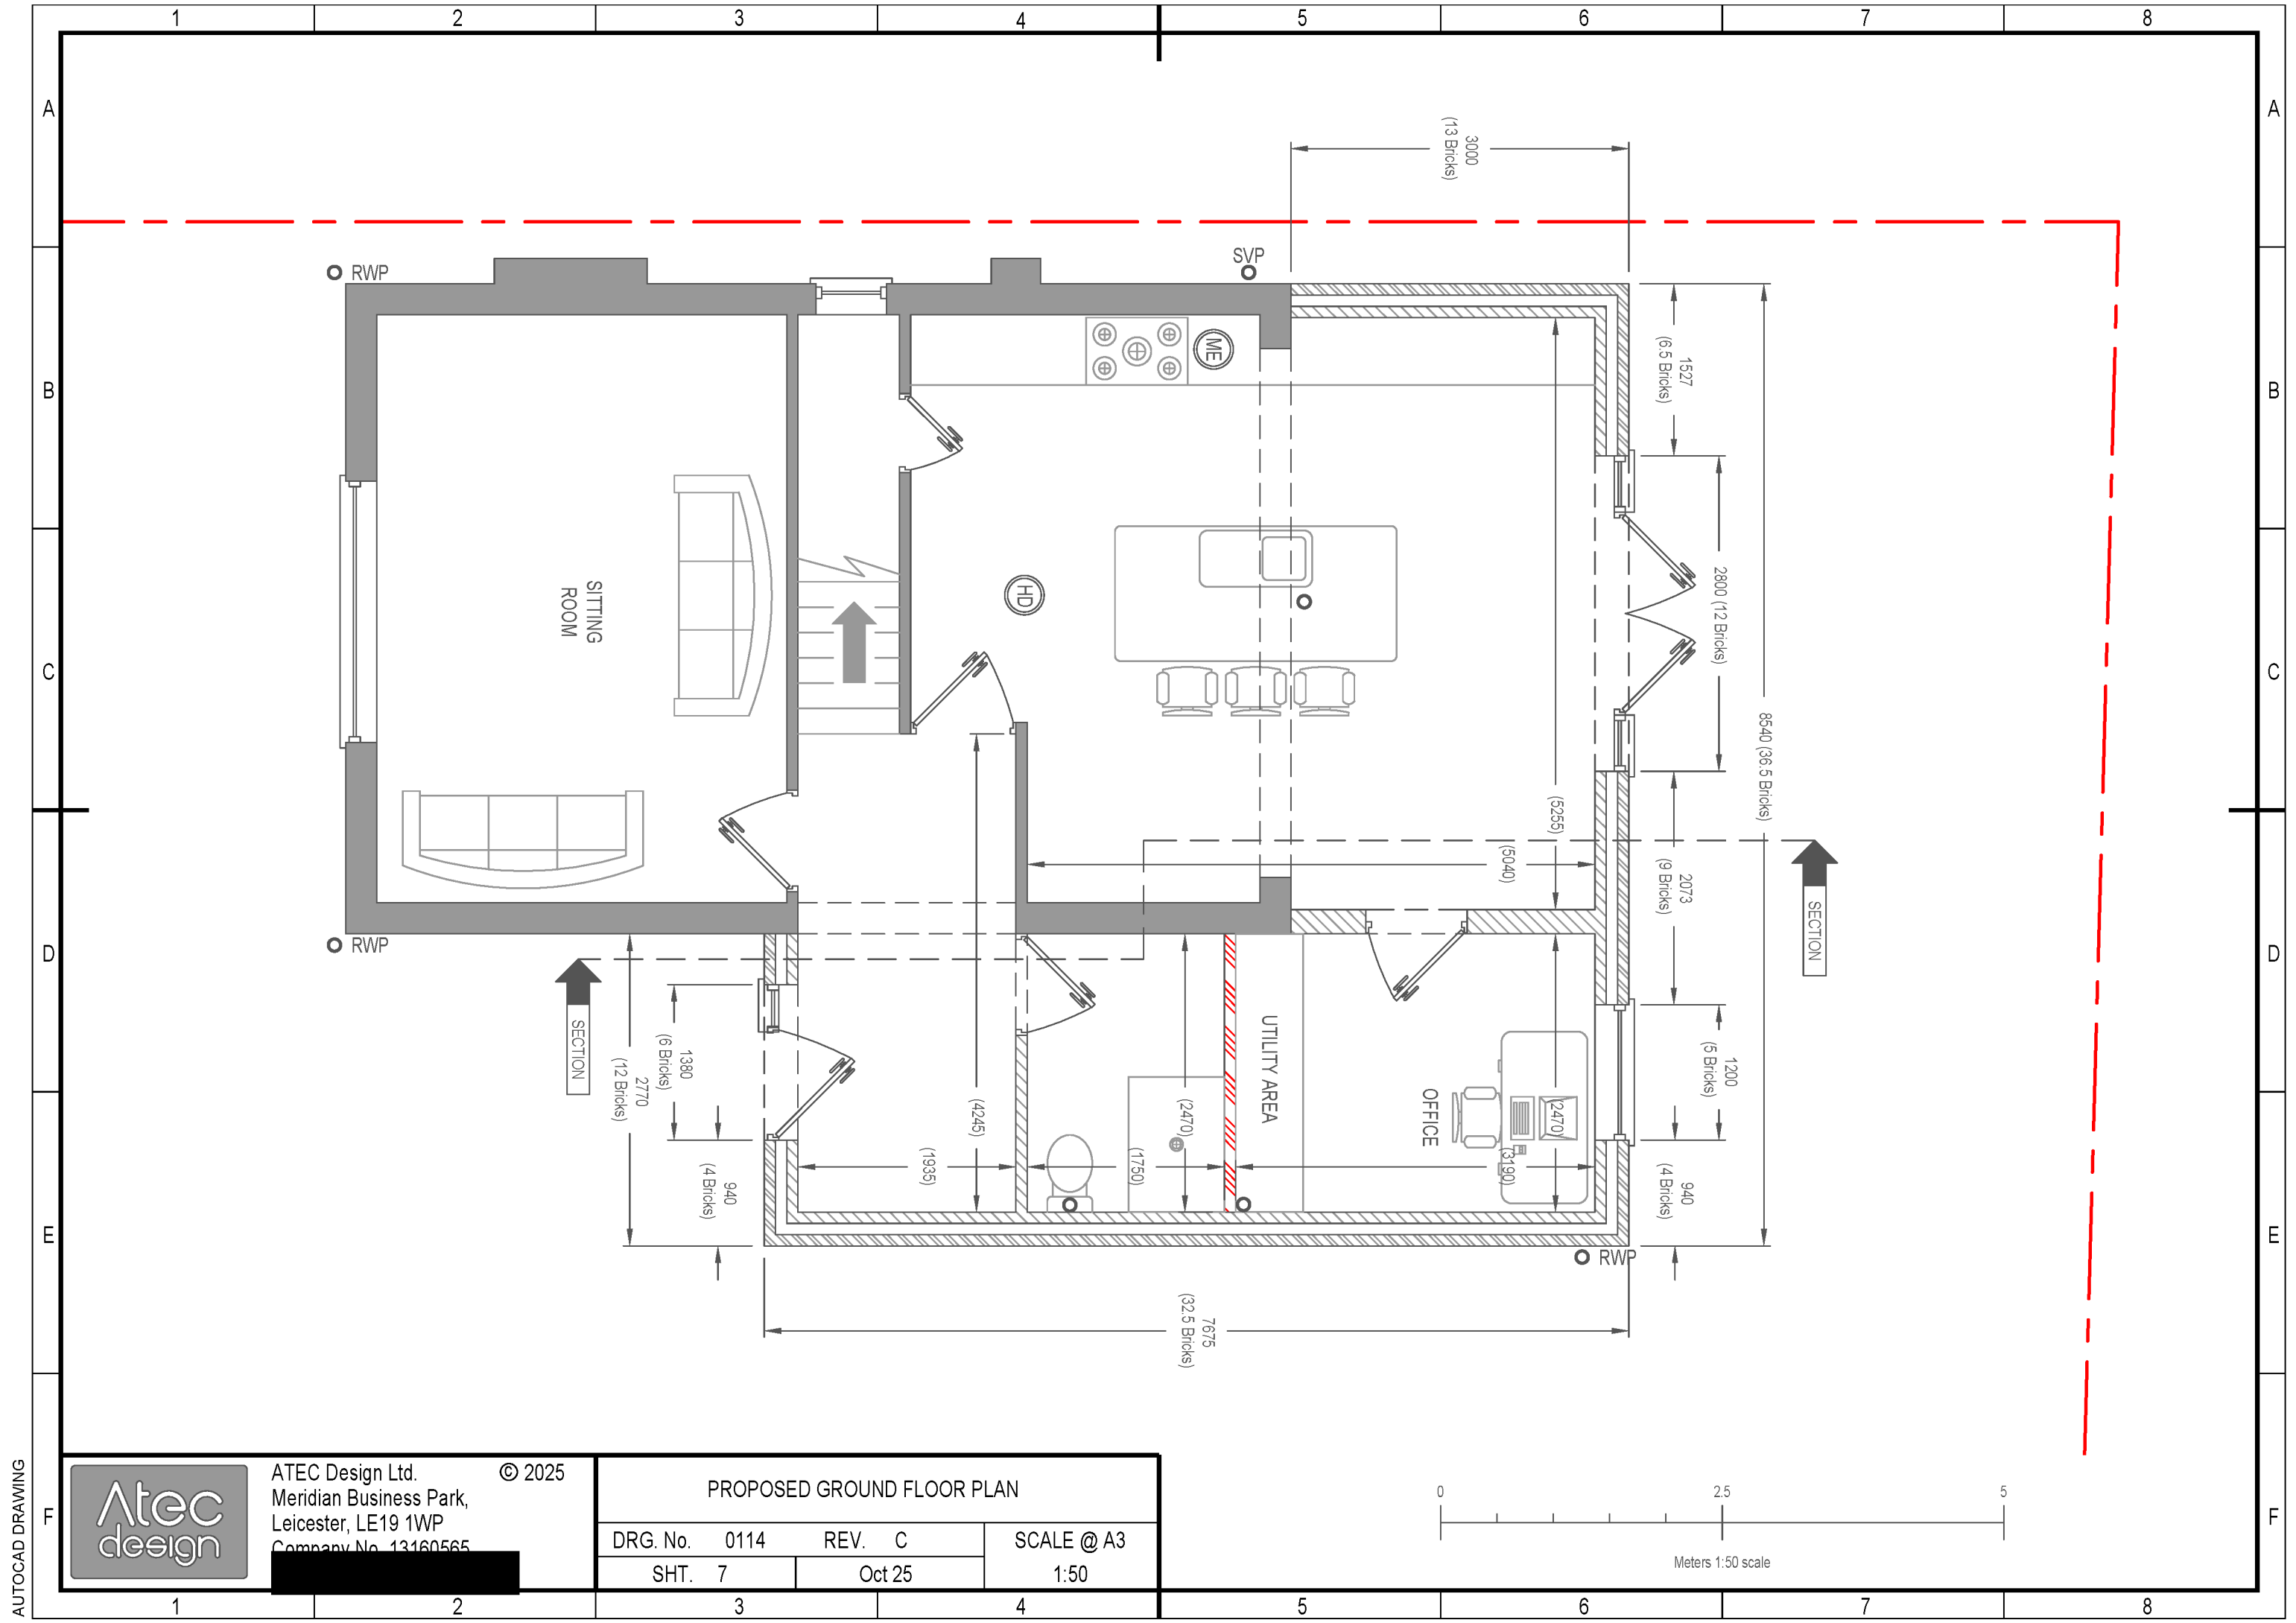


AUTOCAD DRAWING

ATEC Design Ltd.
Meridian Business Park,
Leicester, LE19 1WP
Company No. 13160565

© 2025

PROPOSED GROUND FLOOR PLAN			
DRG. No.	0114	REV.	C
SHT.	7		Oct 25
		SCALE @ A3 1:50	

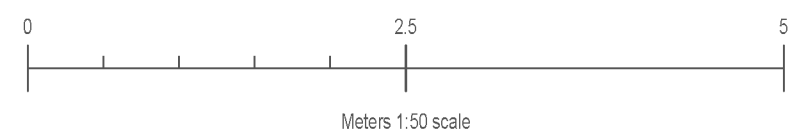

AUTOCAD DRAWING






Atec Design Ltd.
Meridian Business Park,
Leicester, LE19 1WP
Company No. 13160565

© 2025

PROPOSED FIRST FLOOR PLAN

DRG. No.	0114	REV.	C	SCALE @ A3
SHT.	8		Oct 25	1:50

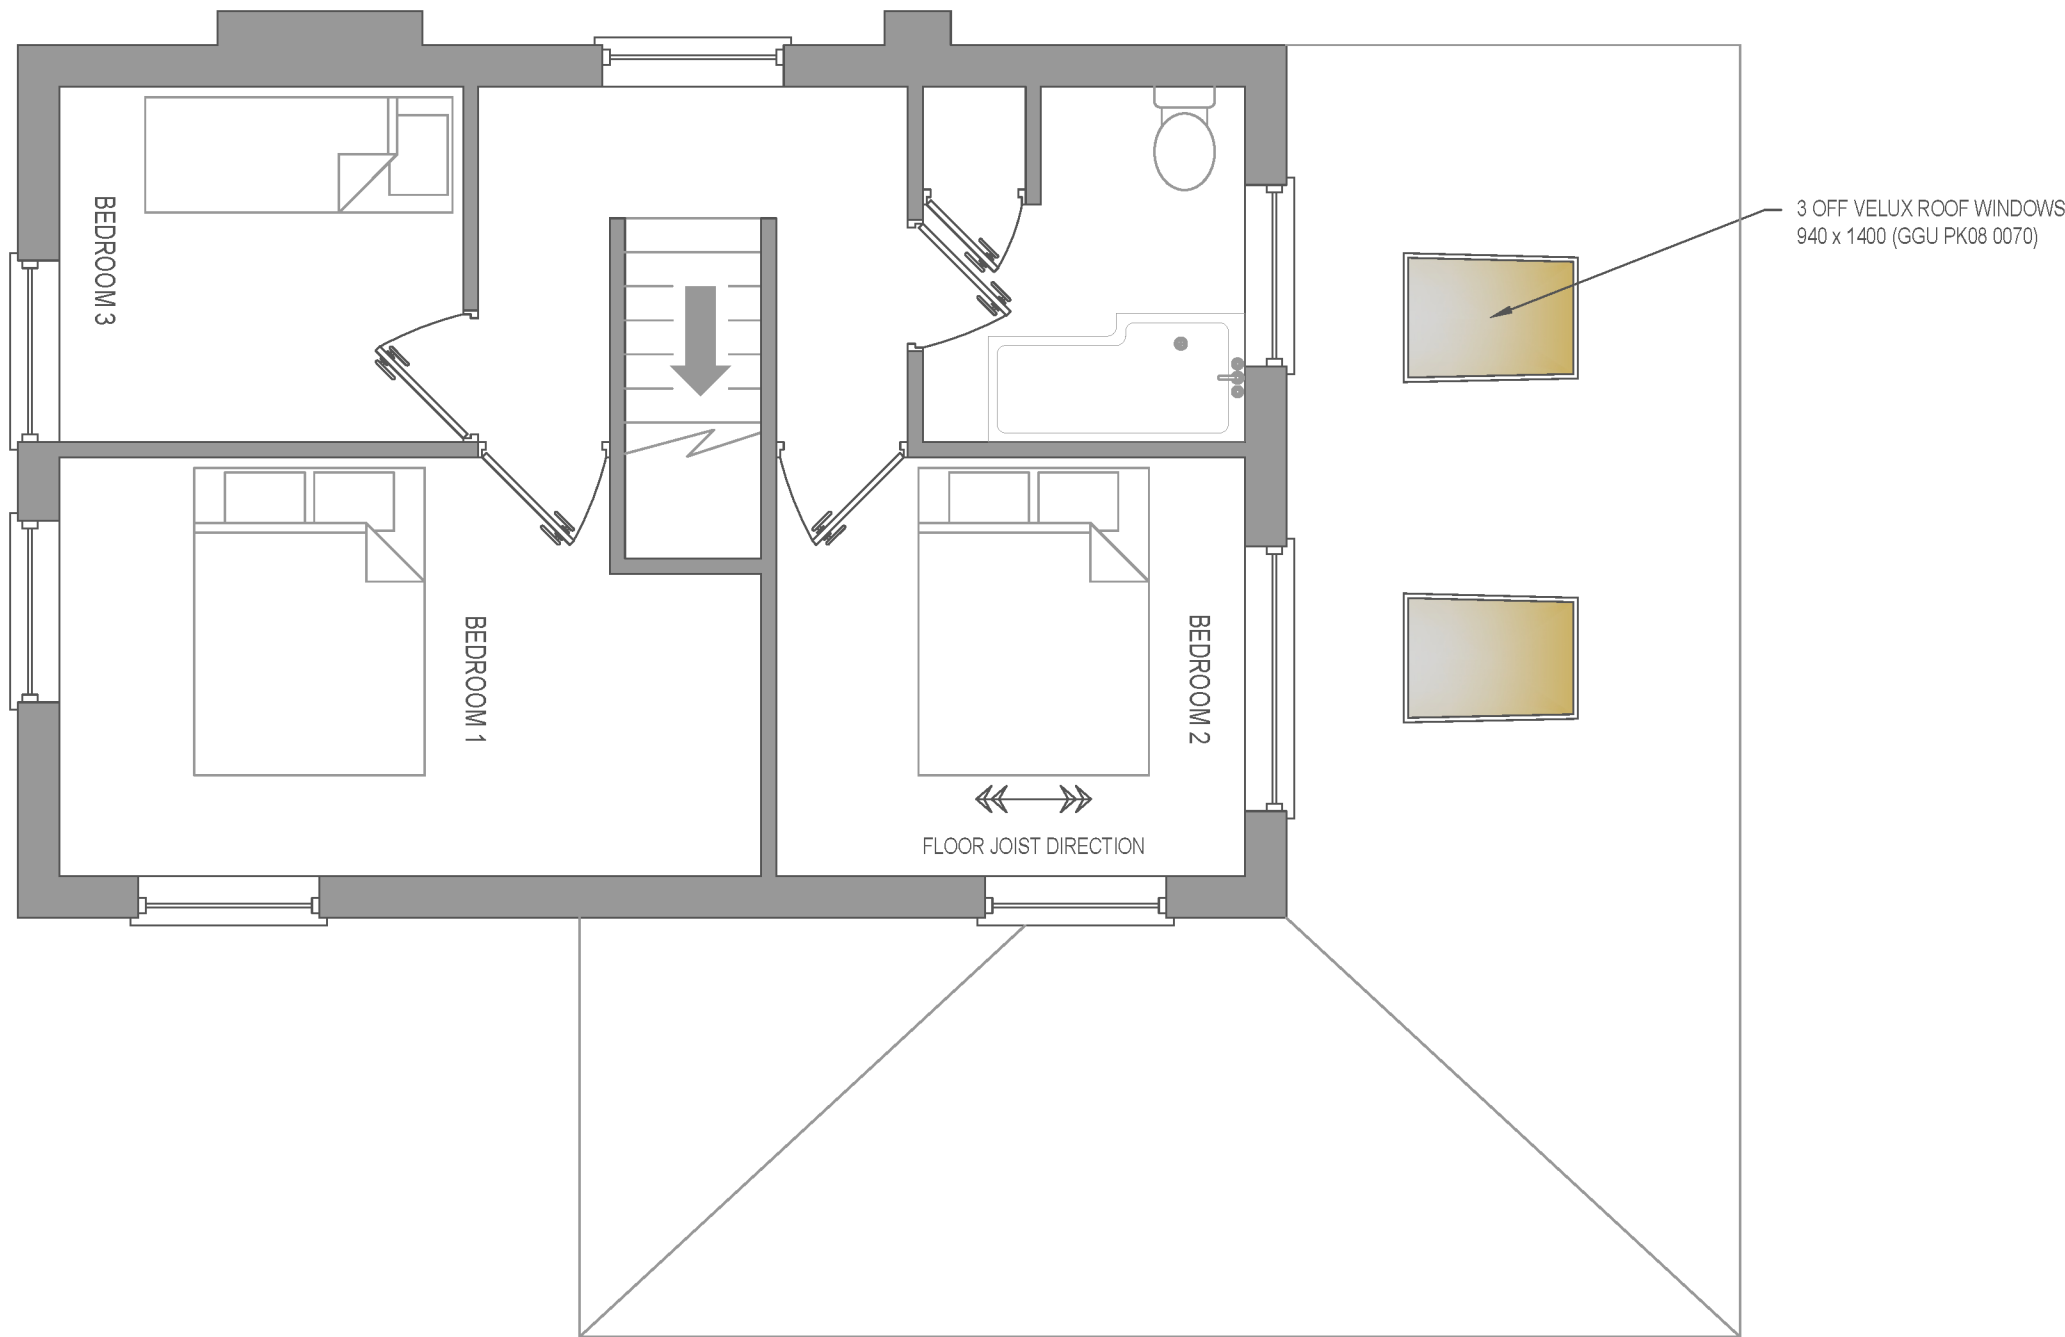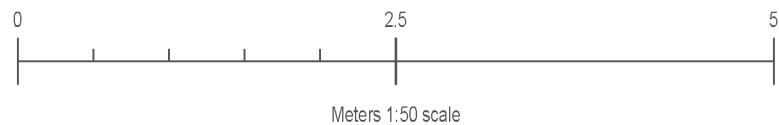

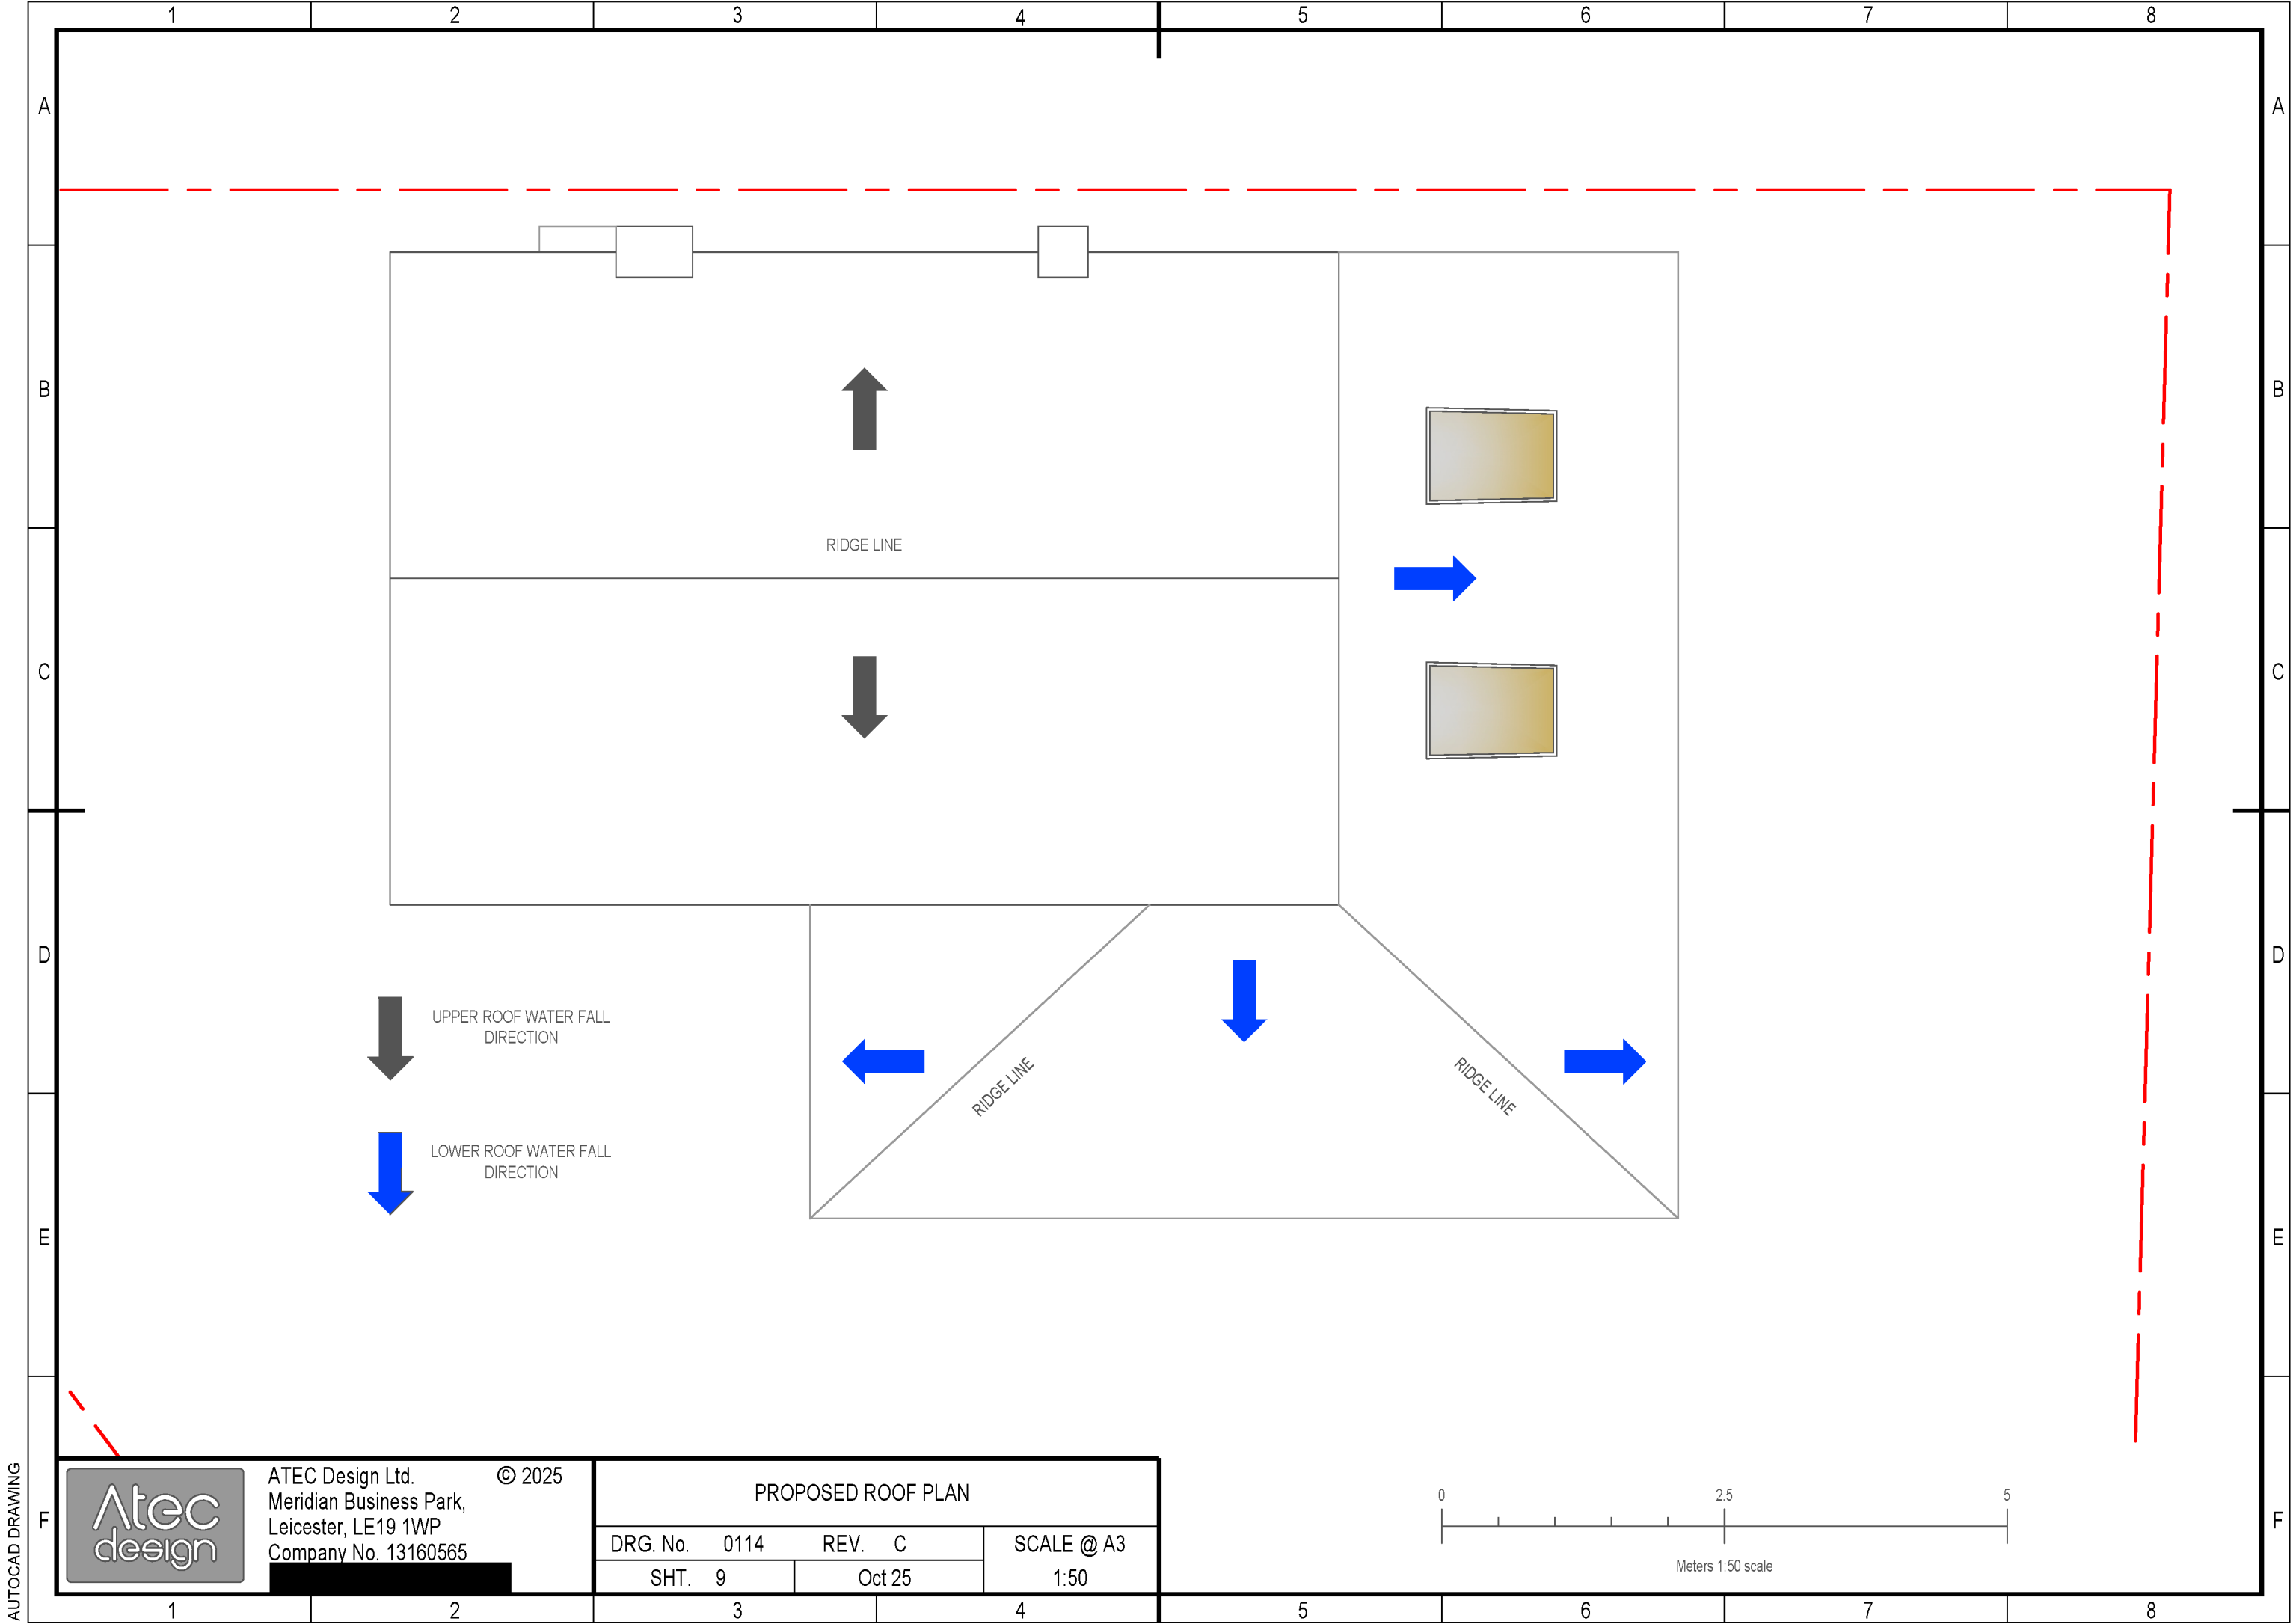

ATEC Design Ltd.
Meridian Business Park,
Leicester, LE19 1WP
Company No. 13160565

© 2025

PROPOSED ROOF PLAN

DRG. No.	0114	REV.	C	SCALE @ A3 1:50
SHT.	9		Oct 25	

