



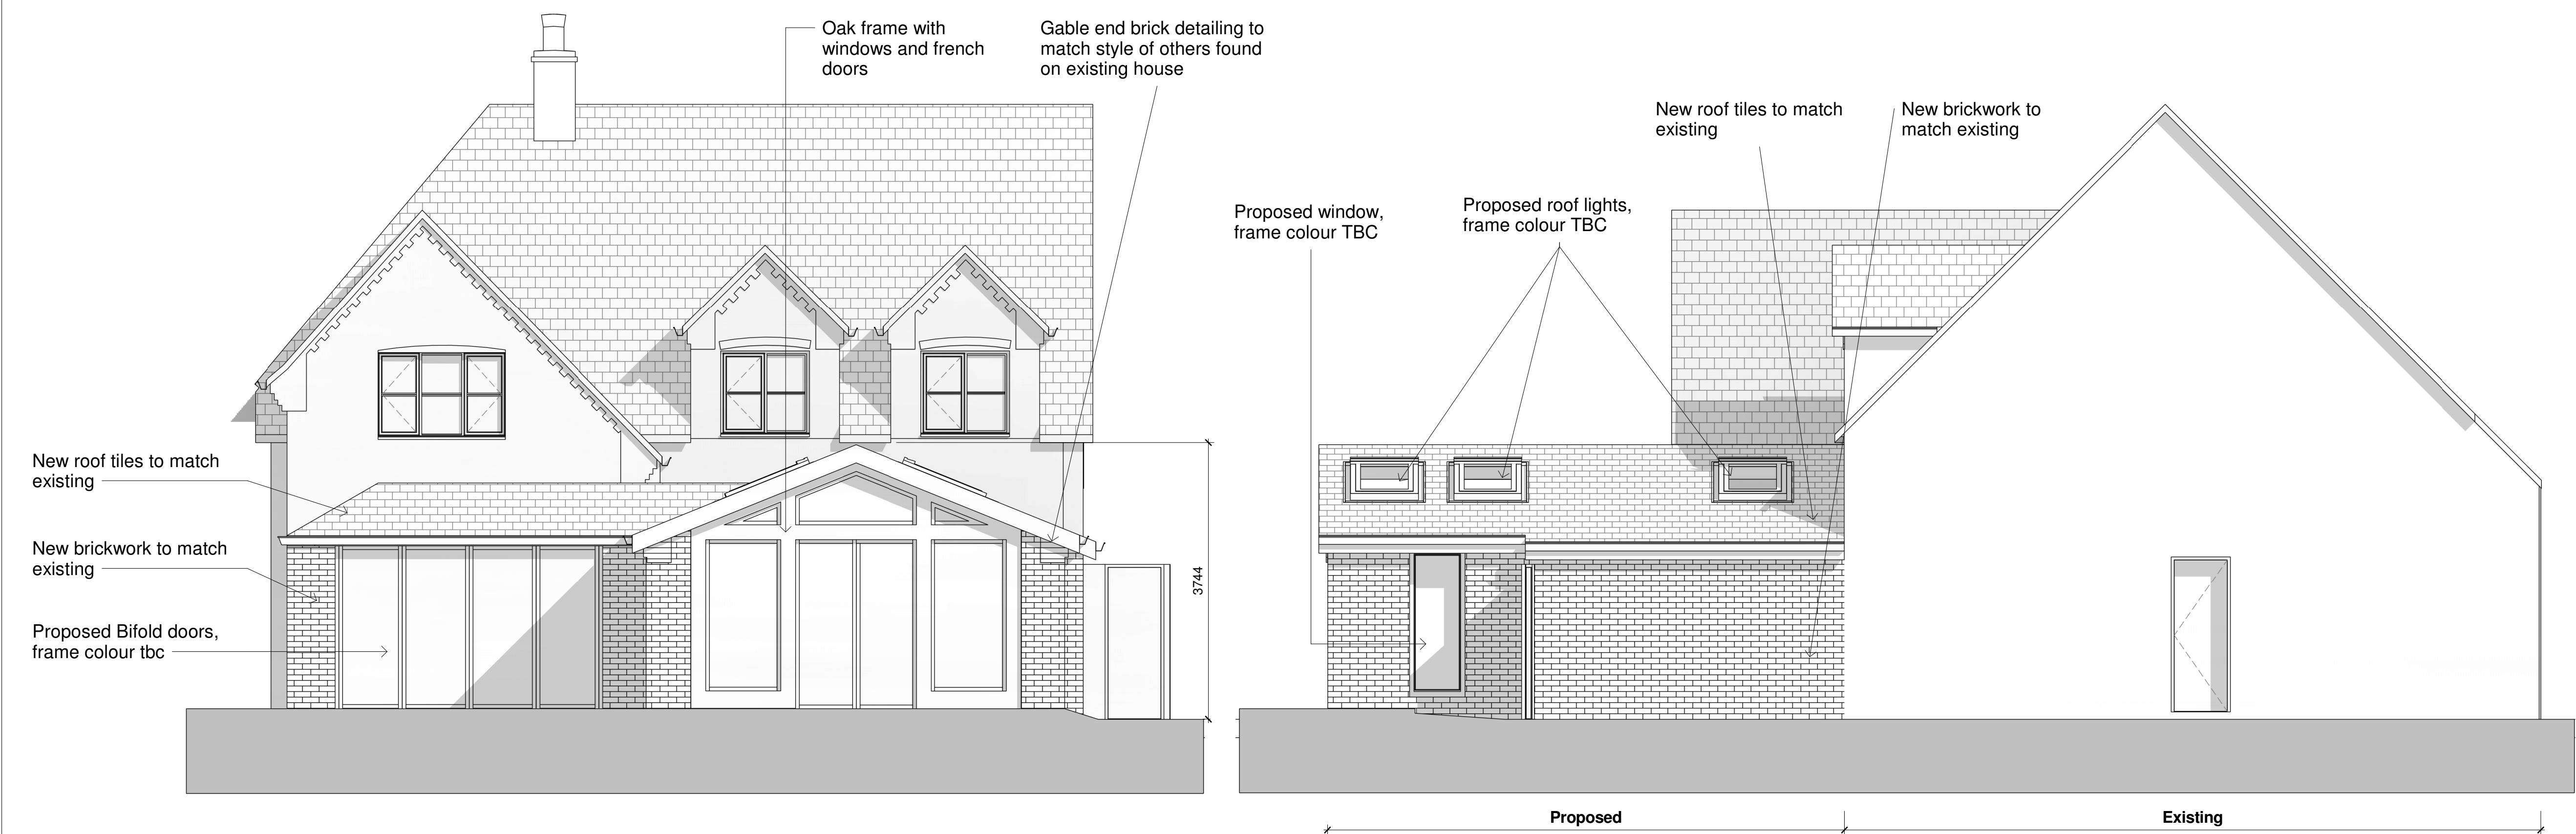

Proposed North Elevation
Scale 1:50

Proposed West Elevation
Scale 1:50

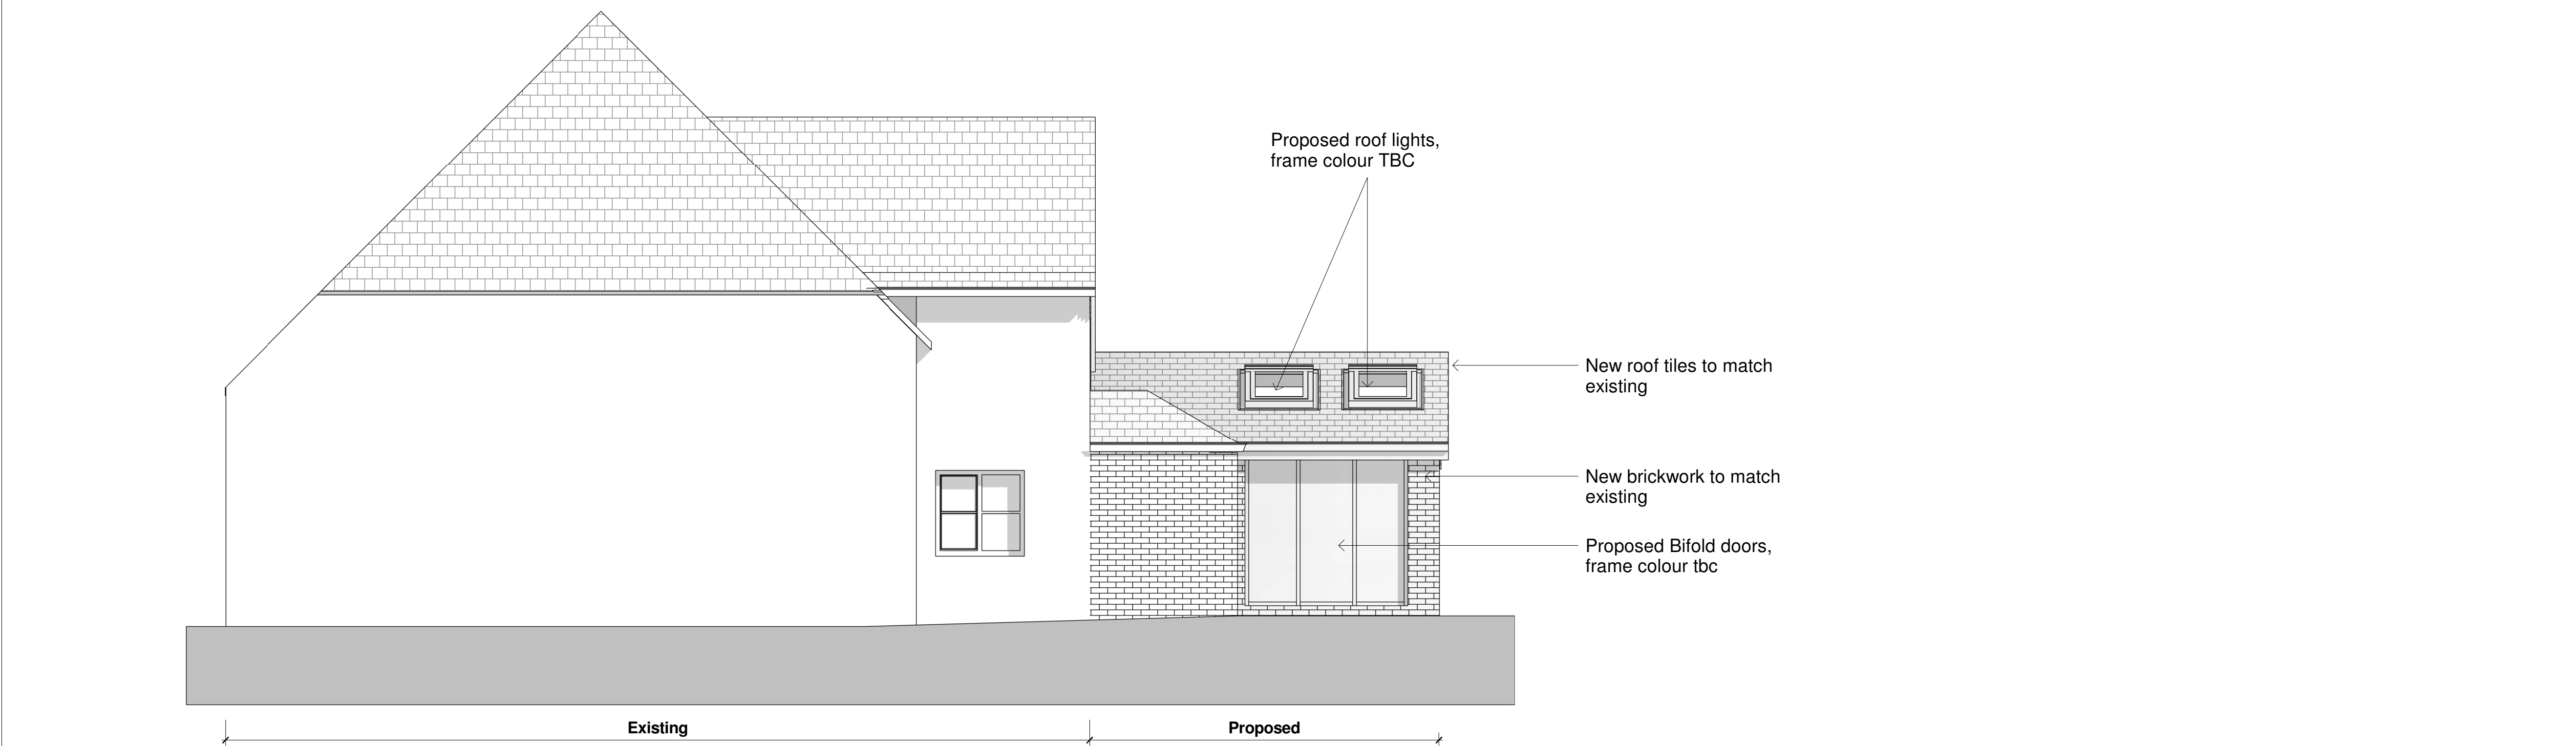

Proposed East Elevation
Scale 1:50

Rev	Description	Date
0	10	20
30	40	50
60	70	80

© Copyright 2017 Marson Rathbone Taylor LLP

This drawing is the copyright of Marson Rathbone Taylor LLP and may not be copied in whole or in part or used for any other purpose other than that for which it is supplied without express written consent. Contractors MUST ensure that they have the latest issue drawing before they commence work on site.

Do not scale off this drawing, use only figured dimensions and report any discrepancies or omissions to the Architect / Contract Administrator immediately.



RIBA 
Chartered Practice

STRATFORD UPON AVON STUDIO
The Old Granary / Windsor Court / Stratford-upon-Avon / CV37 6GG
T: 01789 292383 E: office@mrarchitects.co.uk

COTSWOLD STUDIO
Ivy House / High Street / Mickleton / Chipping Camden / GL55 6SL
T: 01789 292383 E: office@mrarchitects.co.uk

PROJECT
11 Main Street, Carlton
Proposed Rear Extension
For Mr & Mrs Sweet

DRAWING
Proposed Elevations

PROJECT DRAWING NUMBER 3587 / 070		DRAWING STATUS Planning	
REVISION	SCALE @ A1 1 : 50	START DATE 02/10/2025	DRAWN BY WZ