




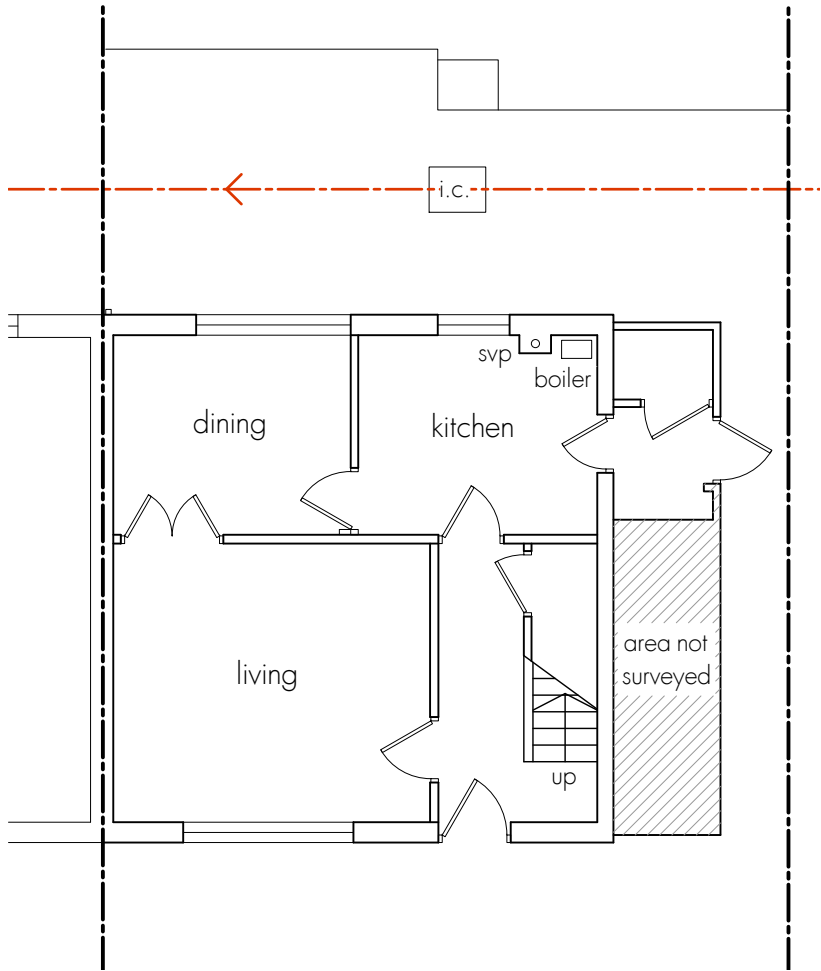


Ground Floor Plan

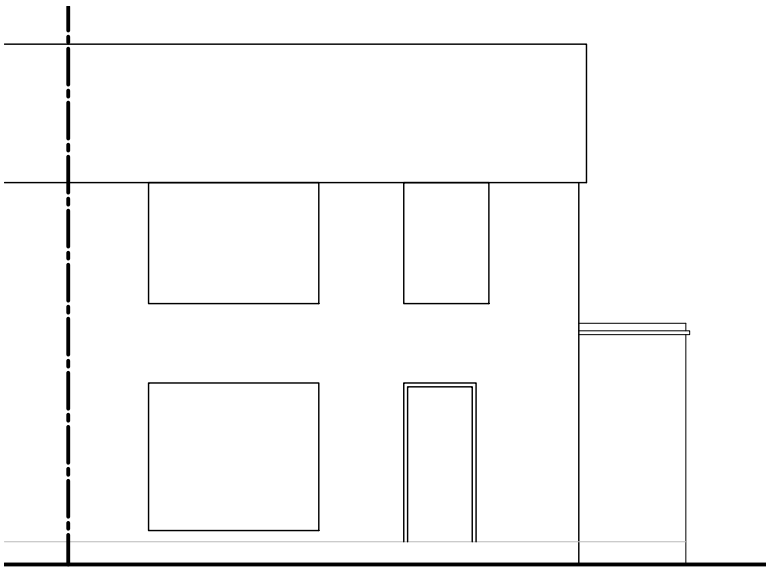

Front Elevation

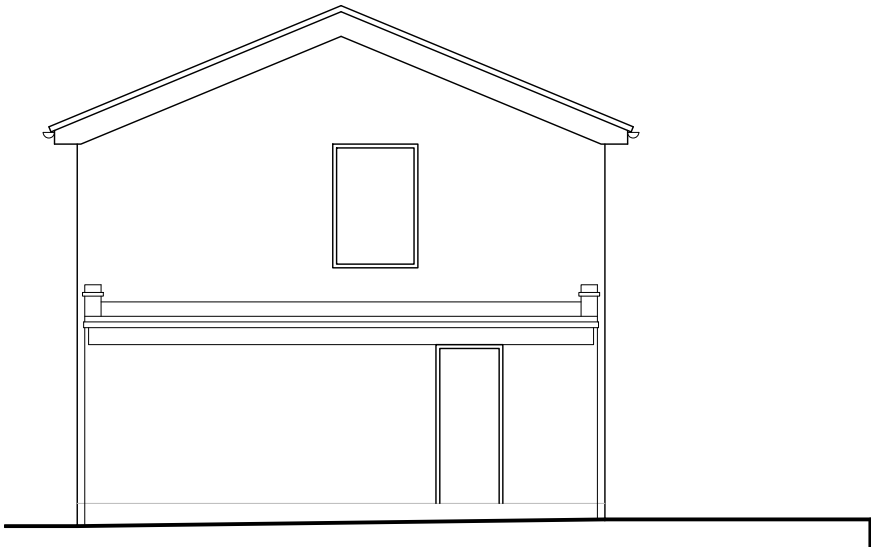

Side Elevation

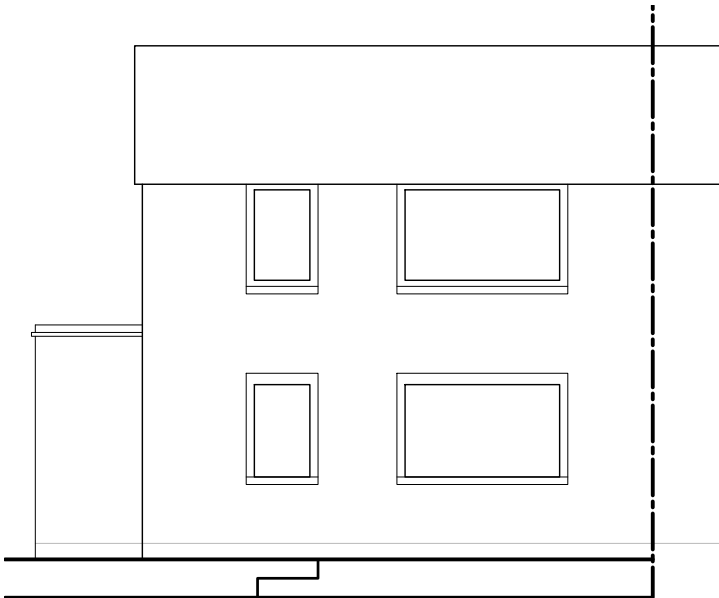

Rear Elevation

DISCLAIMER NOTES
DRAWING SUBJECT TO FOLLOWING CONDITIONS:

- SITE LEVEL SURVEY
- CONFIRMATION OF LEGAL BOUNDARY & EASEMENTS
- GROUND INVESTIGATION BY OTHERS
- STATUTORY AUTHORITY SERVICES INVESTIGATION
- PLANNING AUTHORITY COMMENTS/APPROVAL
- HIGHWAY AUTHORITY COMMENTS/APPROVAL
- CONSERVATION OFFICER COMMENTS/APPROVAL
- BUILDING CONTROL OFFICER COMMENTS/APPROVAL
- FLOOD RISK ASSESSMENT
- PARTY WALL ACT 1996



0116 286 6370
enquiries@rmjames.co.uk
www.rmjames.co.uk



CLIENT		
Lightbulb		
PROJECT		
Single storey extension and internal alterations 15 Alexander Avenue, Earl Shilton		
DRAWING		
Existing Plan and Elevations		
SCALE 1:100 @ A3		DATE October 2025
STATUS SURVEY		
PROJECT No 25/441	DRAWING No 25/441 AL01	REVISION /