




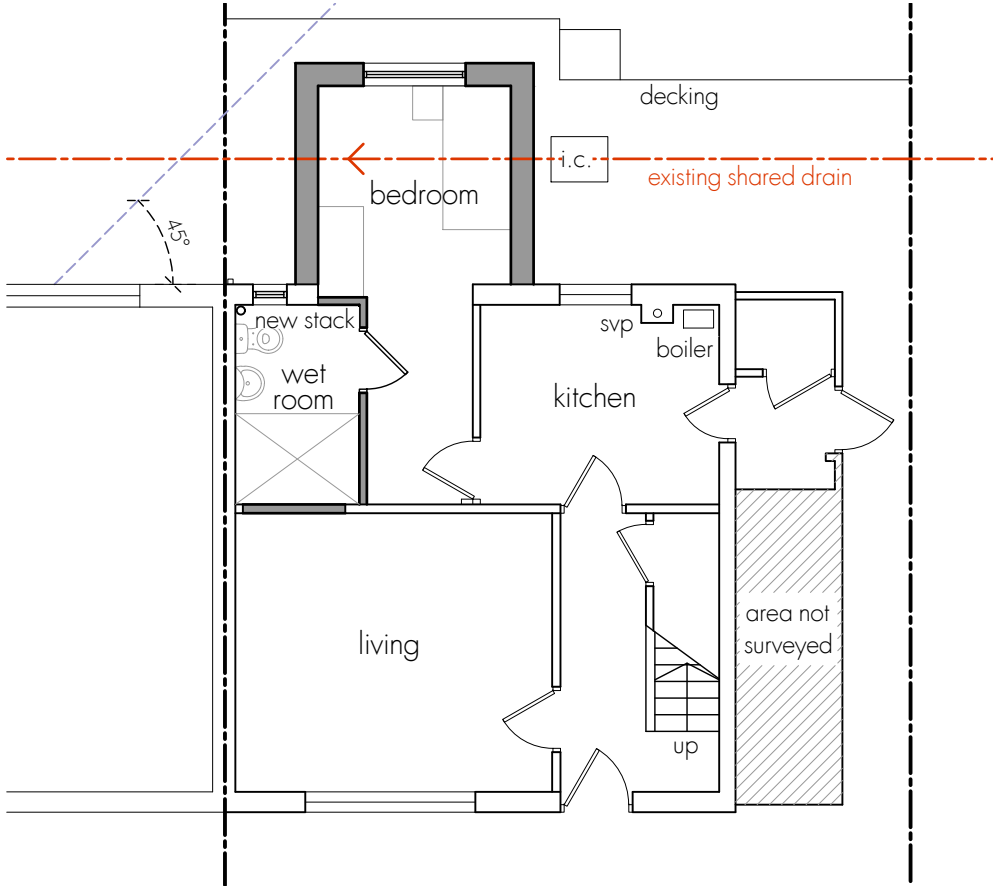


Ground Floor Plan

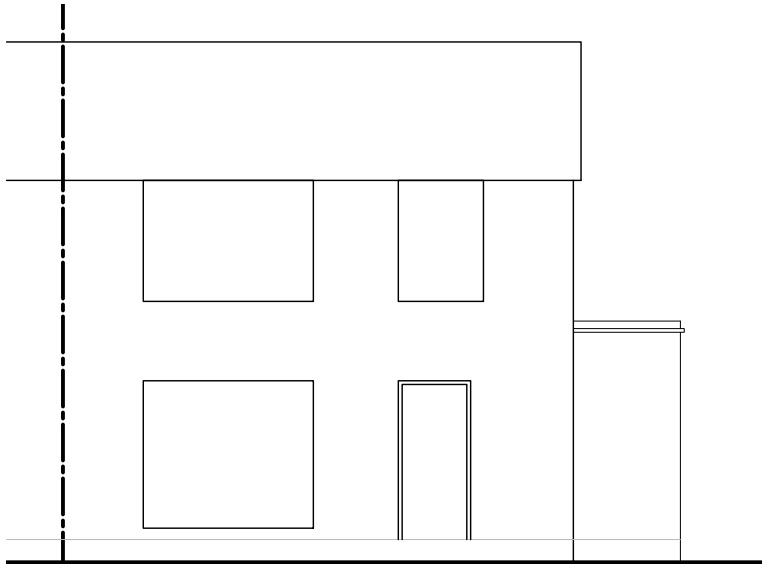


Front Elevation

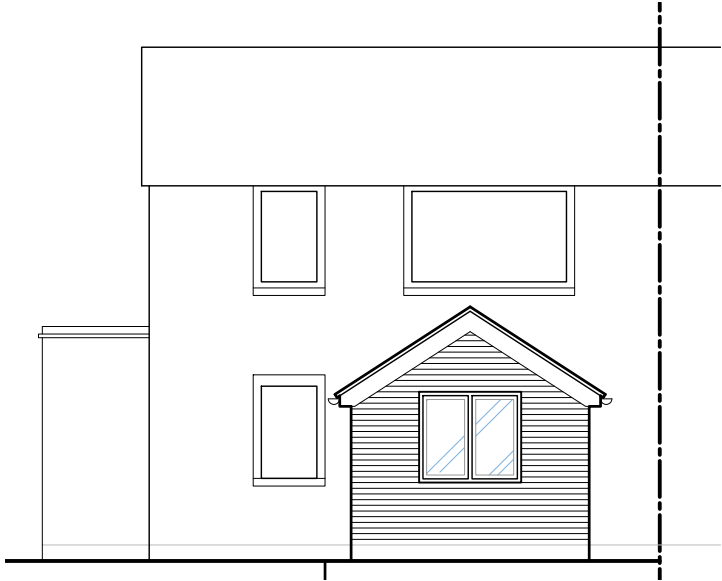

Rear Elevation

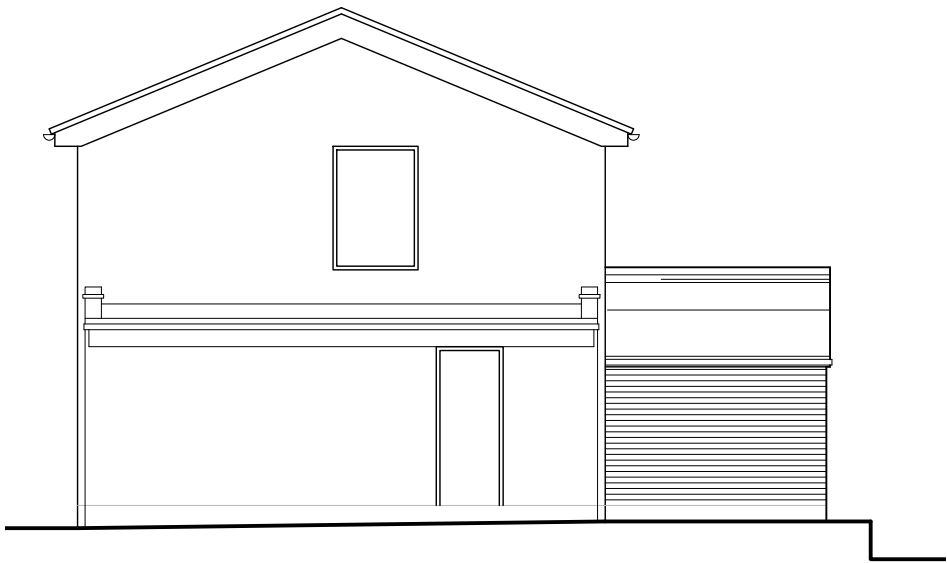

Side Elevation

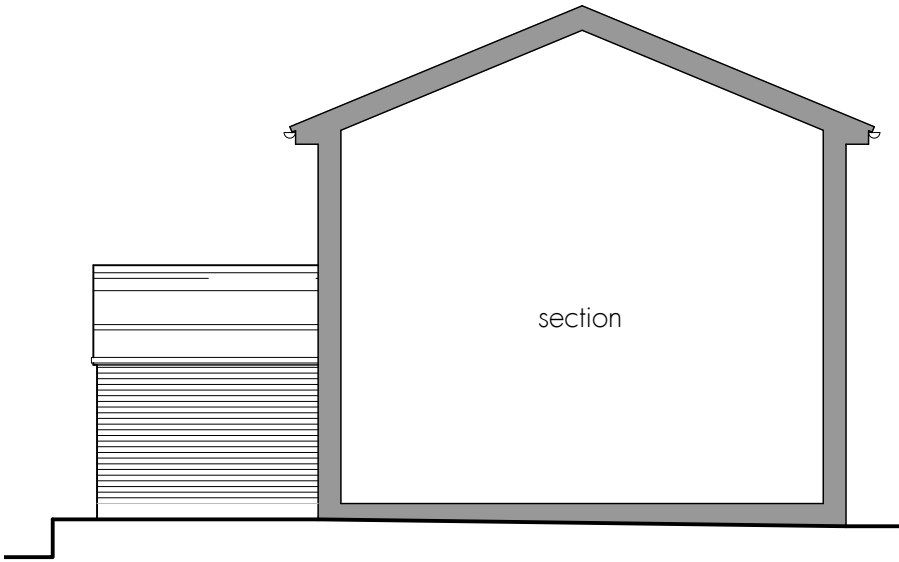

Side Elevation

DISCLAIMER NOTES
DRAWING SUBJECT TO FOLLOWING CONDITIONS:

- SITE LEVEL SURVEY
- CONFIRMATION OF LEGAL BOUNDARY & EASEMENTS
- GROUND INVESTIGATION BY OTHERS
- STATUTORY AUTHORITY SERVICES INVESTIGATION
- PLANNING AUTHORITY COMMENTS/APPROVAL
- HIGHWAY AUTHORITY COMMENTS/APPROVAL
- CONSERVATION OFFICER COMMENTS/APPROVAL
- BUILDING CONTROL OFFICER COMMENTS/APPROVAL
- FLOOD RISK ASSESSMENT
- PARTY WALL ACT 1996

 **RM James**
Architectural Design and Technology

0116 286 6370
enquiries@rmjames.co.uk
www.rmjames.co.uk



CLIENT		
Lightbulb		
PROJECT		
Single storey extension and internal alterations 15 Alexander Avenue, Earl Shilton		
DRAWING		
Proposed Plan and Elevations		
SCALE 1:100 @ A3	DATE October 2025	
STATUS PLANNING		
PROJECT No 25/441	DRAWING No 25/441 AL02	REVISION /