



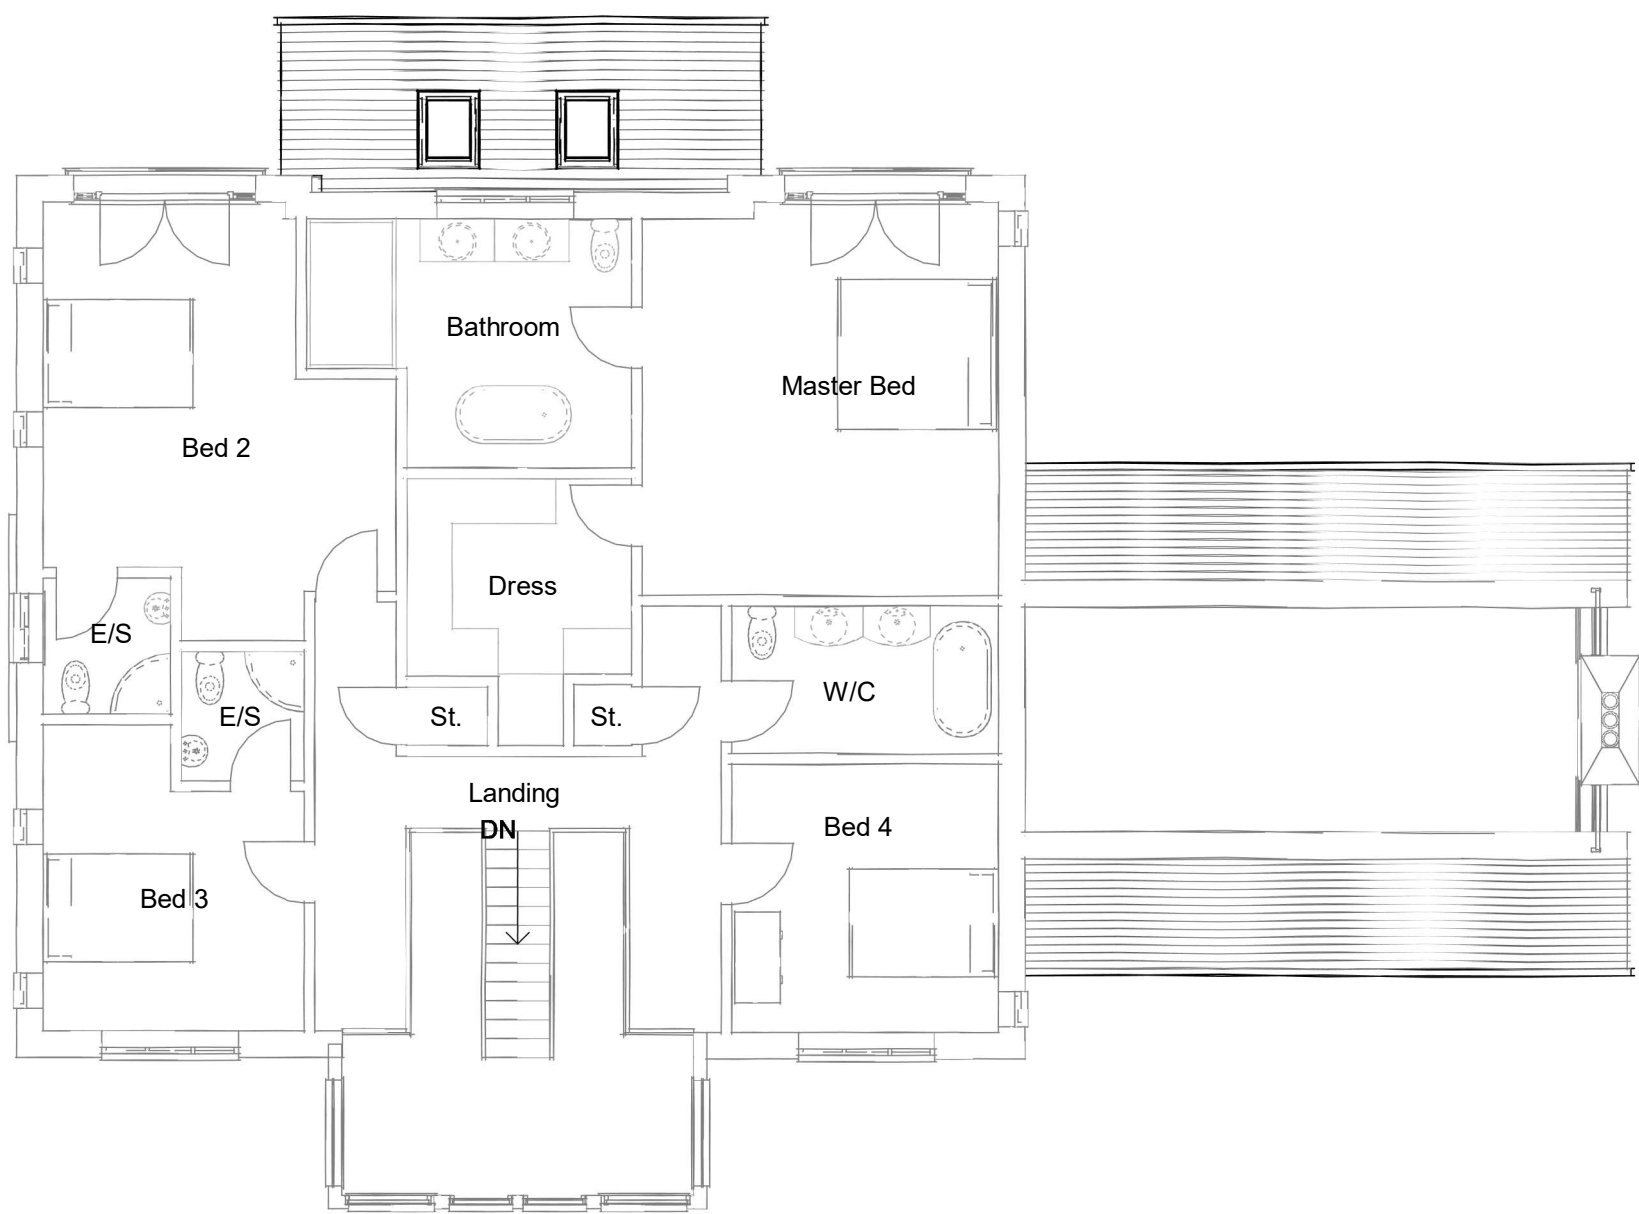

First Floor Plan

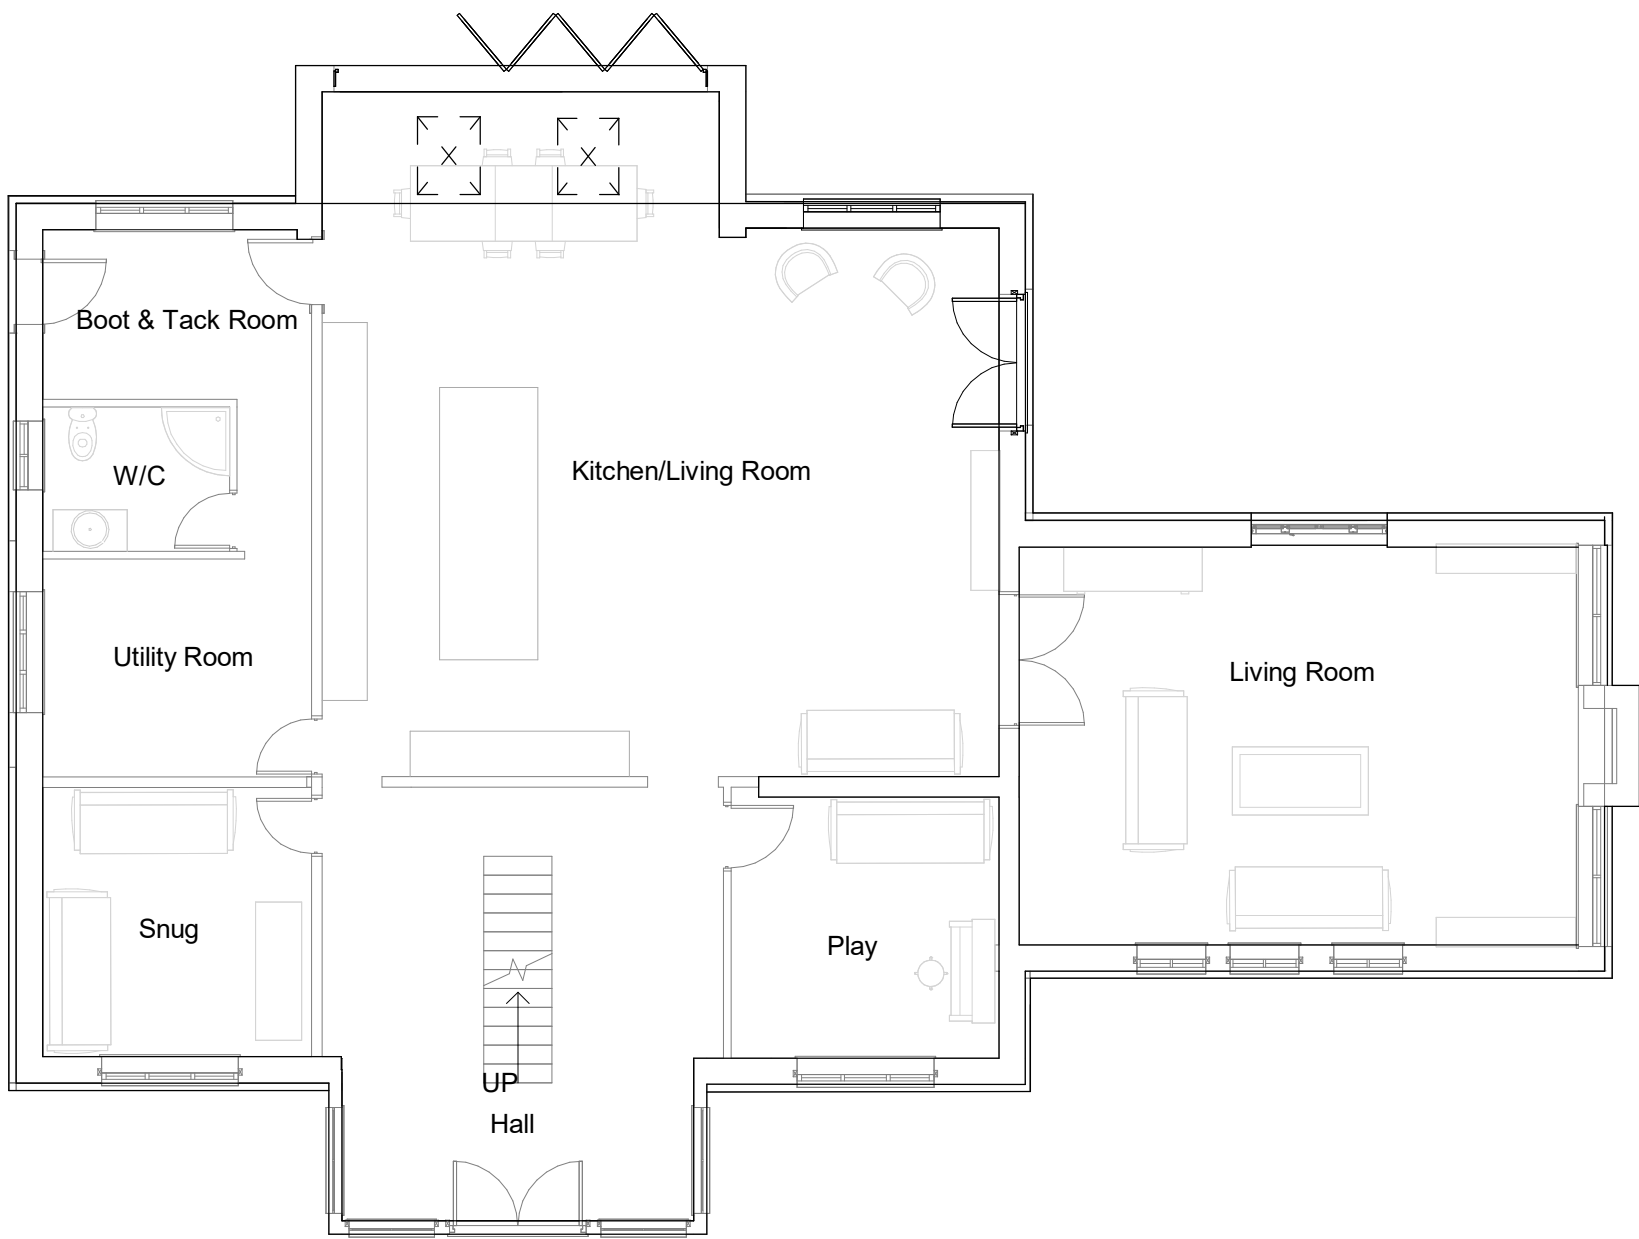

Ground Floor Plan



House - East Elevation



House - West Elevation



House - South Elevation



House - North Elevation

0 1 2 3 4 5 10m 1:100 SCALE BAR

Client Phillips		hayward ARCHITECTS LTD	
Project Title Extensions & Alterations The Lake House Wellsborough			
Drawing Title As Existing		10 Station Road Hockley Leicestershire LE10 1AW Tel: 01455 835 865 Fax: 01455 818 971 www.hayward-architects.co.uk	
Scale 1 : 100		A1	Job No. 26/29
Author MS	Date Mar 2026		Drawing No. 01
THE COPYRIGHT OF THIS DRAWING IS VESTED IN HAYWARD ARCHITECTS LTD. REPRODUCTION IN ANY FORM WITHOUT THE WRITTEN PERMISSION OF THE COPYRIGHT HOLDER IS PROHIBITED AND WILL BE PROSECUTED TO THE ULTIMUM.		Status Planning	