



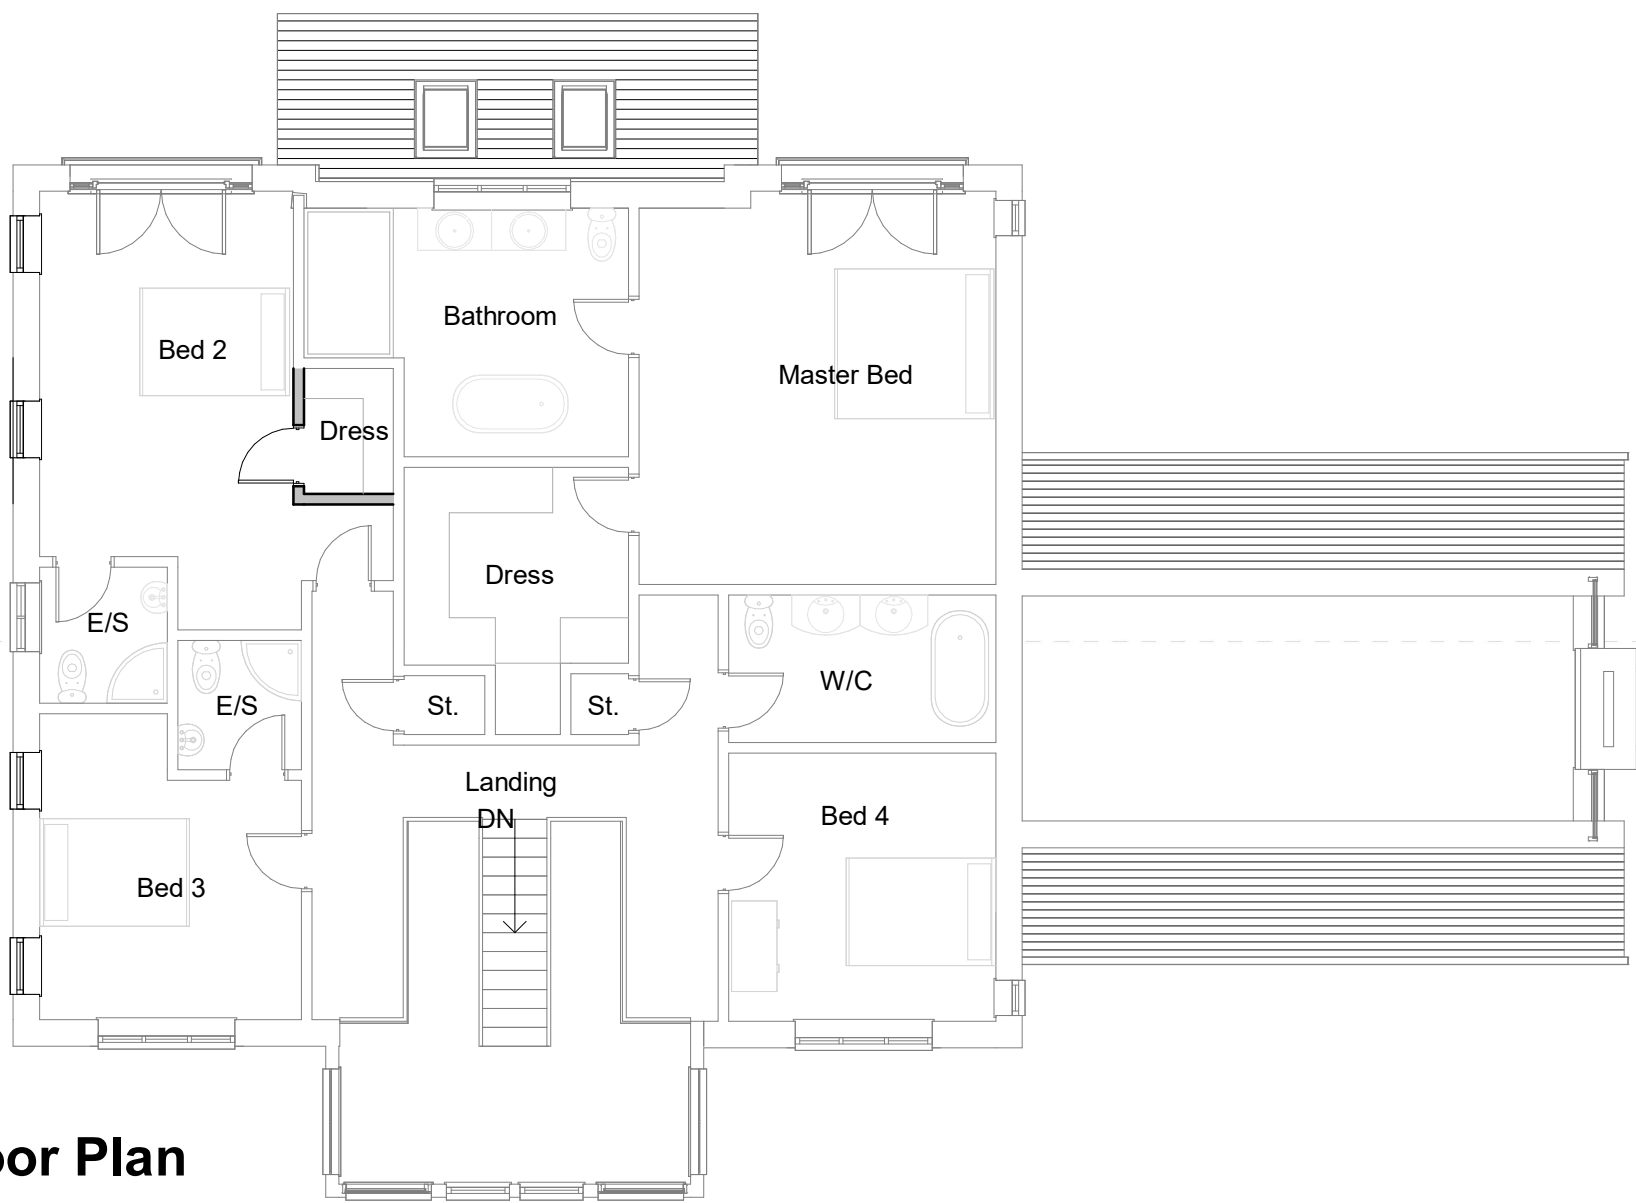

First Floor Plan

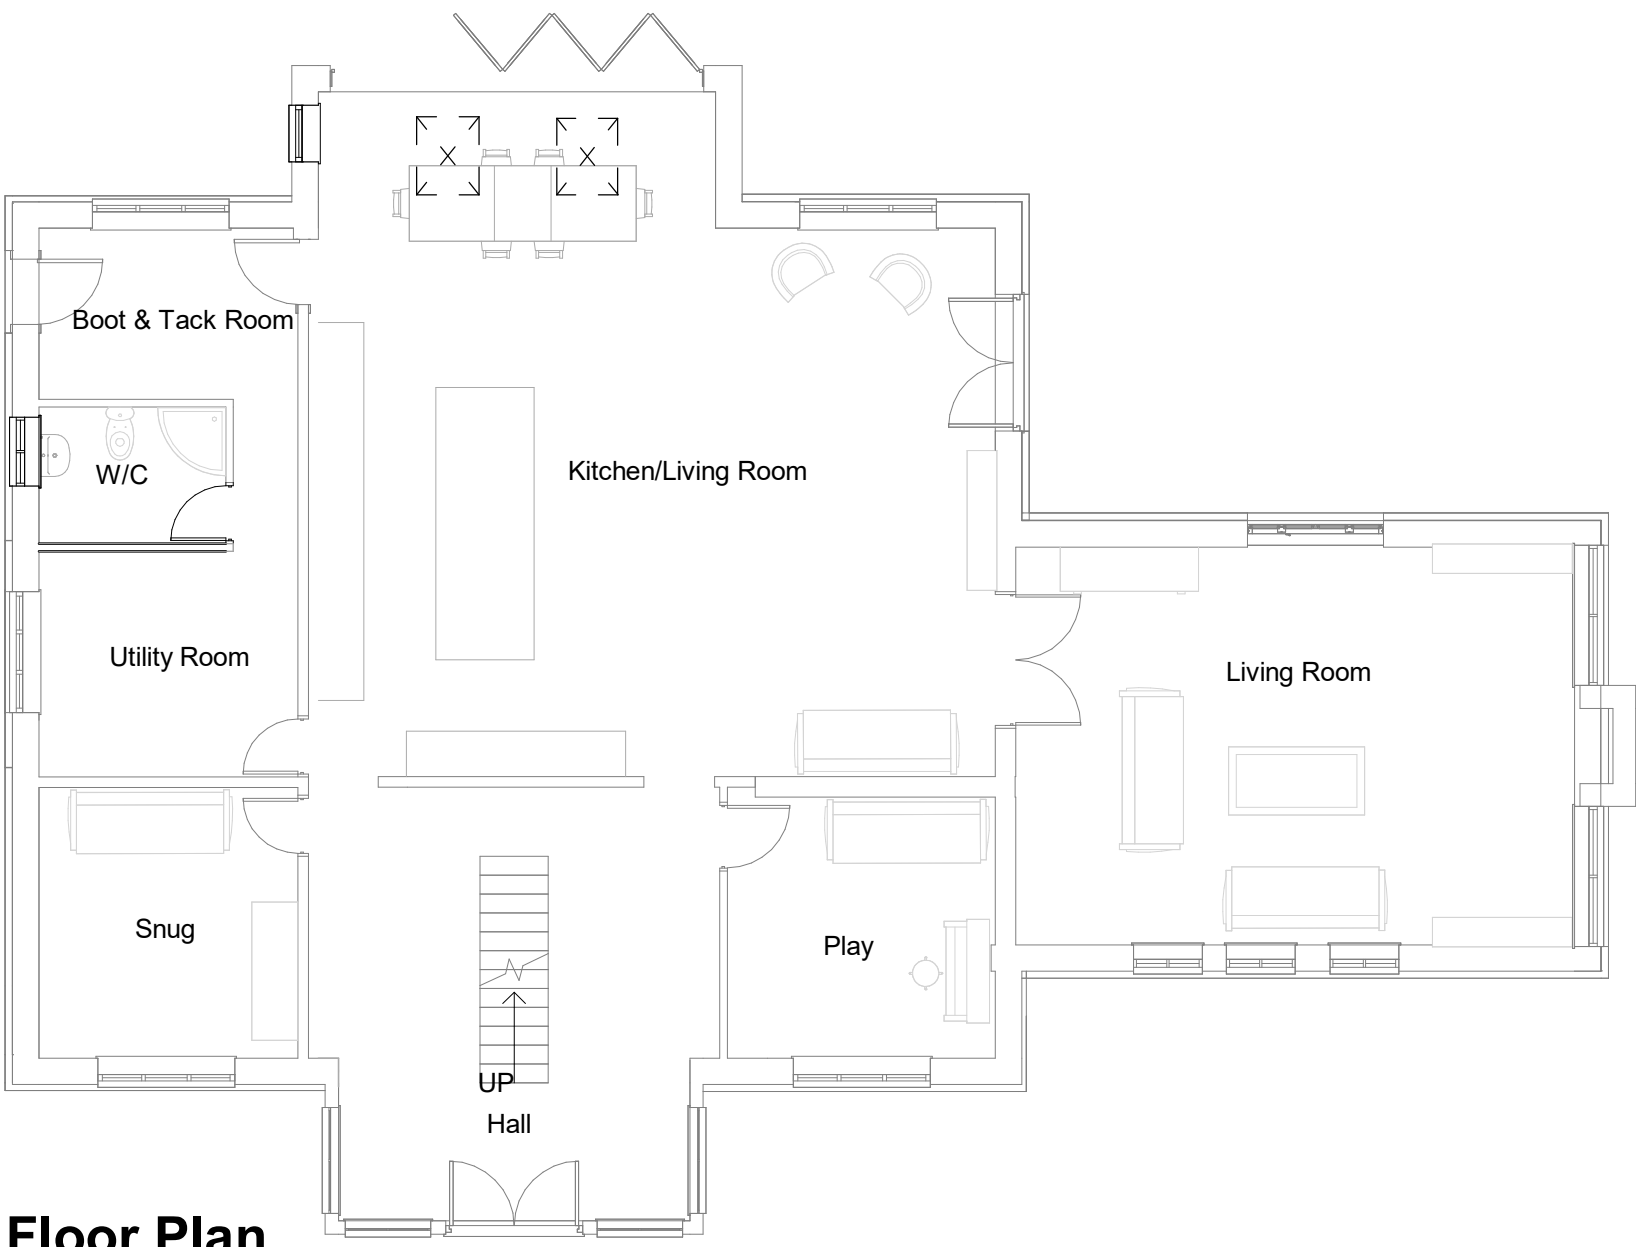

Ground Floor Plan



House - East Elevation



House - West Elevation



House - South Elevation



House - North Elevation

Rev	Date	Description
A	08/05/26	Changes made following client comments
B	03/06/26	Changes made following client comments

0 1 2 3 4 5 10m 1:100 SCALE BAR

Client	Phillips	Project Title	Extensions & Alterations The Lake House Wellsborough	18 Station Road Hockley Leicestershire LE10 1AW	Tel: 01455 835 865 Fax: 01455 818 971 www.hayward-architects.co.uk
Drawing Title	As Proposed	Scale	1 : 100	Sheet	A1
Author	MS	Date	Mar 2026	Job No.	26/29
Drawing No.	02B	Status	Planning		