

IT IS THE CLIENTS AND/OR PRINCIPAL CONTRACTORS RESPONSIBILITY TO ENSURE ASBESTOS IS IDENTIFIED
SIDEY DESIGN WILL ASSUME THE ROLE OF "PRINCIPAL DESIGNER" THROUGH PRE-CONSTRUCTION PHASE UNDER CDM
REGULATIONS. UNLESS CONTRACTED TO DO SO, SIDEY DESIGN WILL NOT ACT AS THE "PRINCIPAL CONTRACTOR".
ALL DIMENSIONS TO BE CHECKED ON SITE. ANY DISCREPANCIES TO BE RAISED WITH SIDEY DESIGN ASSOCIATES BEFORE
WORK COMMENCES. DO NOT SCALE EXCEPT FOR THE PURPOSES OF PLANNING.
THIS DRAWING IS TO BE READ IN CONJUNCTION WITH STRUCTURAL ENGINEERS INFORMATION AND CALCULATIONS
SIDEY DESIGN ASSOCIATES ARE A PROUD MEMBER OF THE CHARTERED INSTITUTE OF ARCHITECTURAL TECHNOLOGISTS




Proposed Front (South) Elevation
Scale 1:100




Proposed Side (East) Elevation
Scale 1:100



Proposed Side (North) Elevation
Scale 1:100

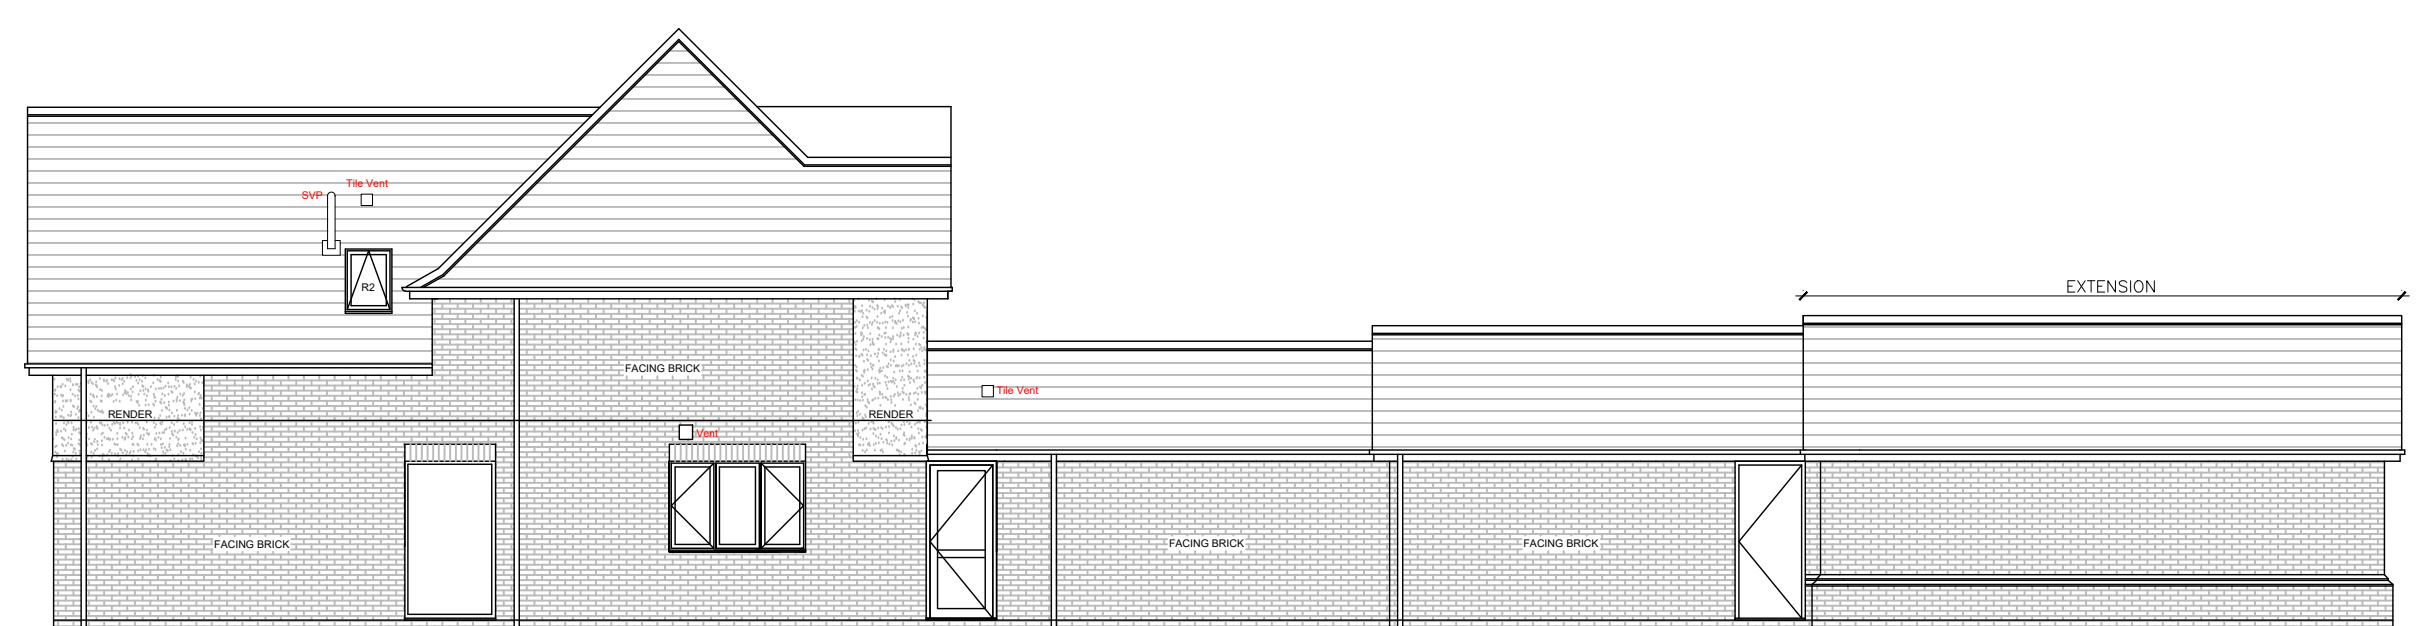

Proposed Rear (West) Elevation
Scale 1:100

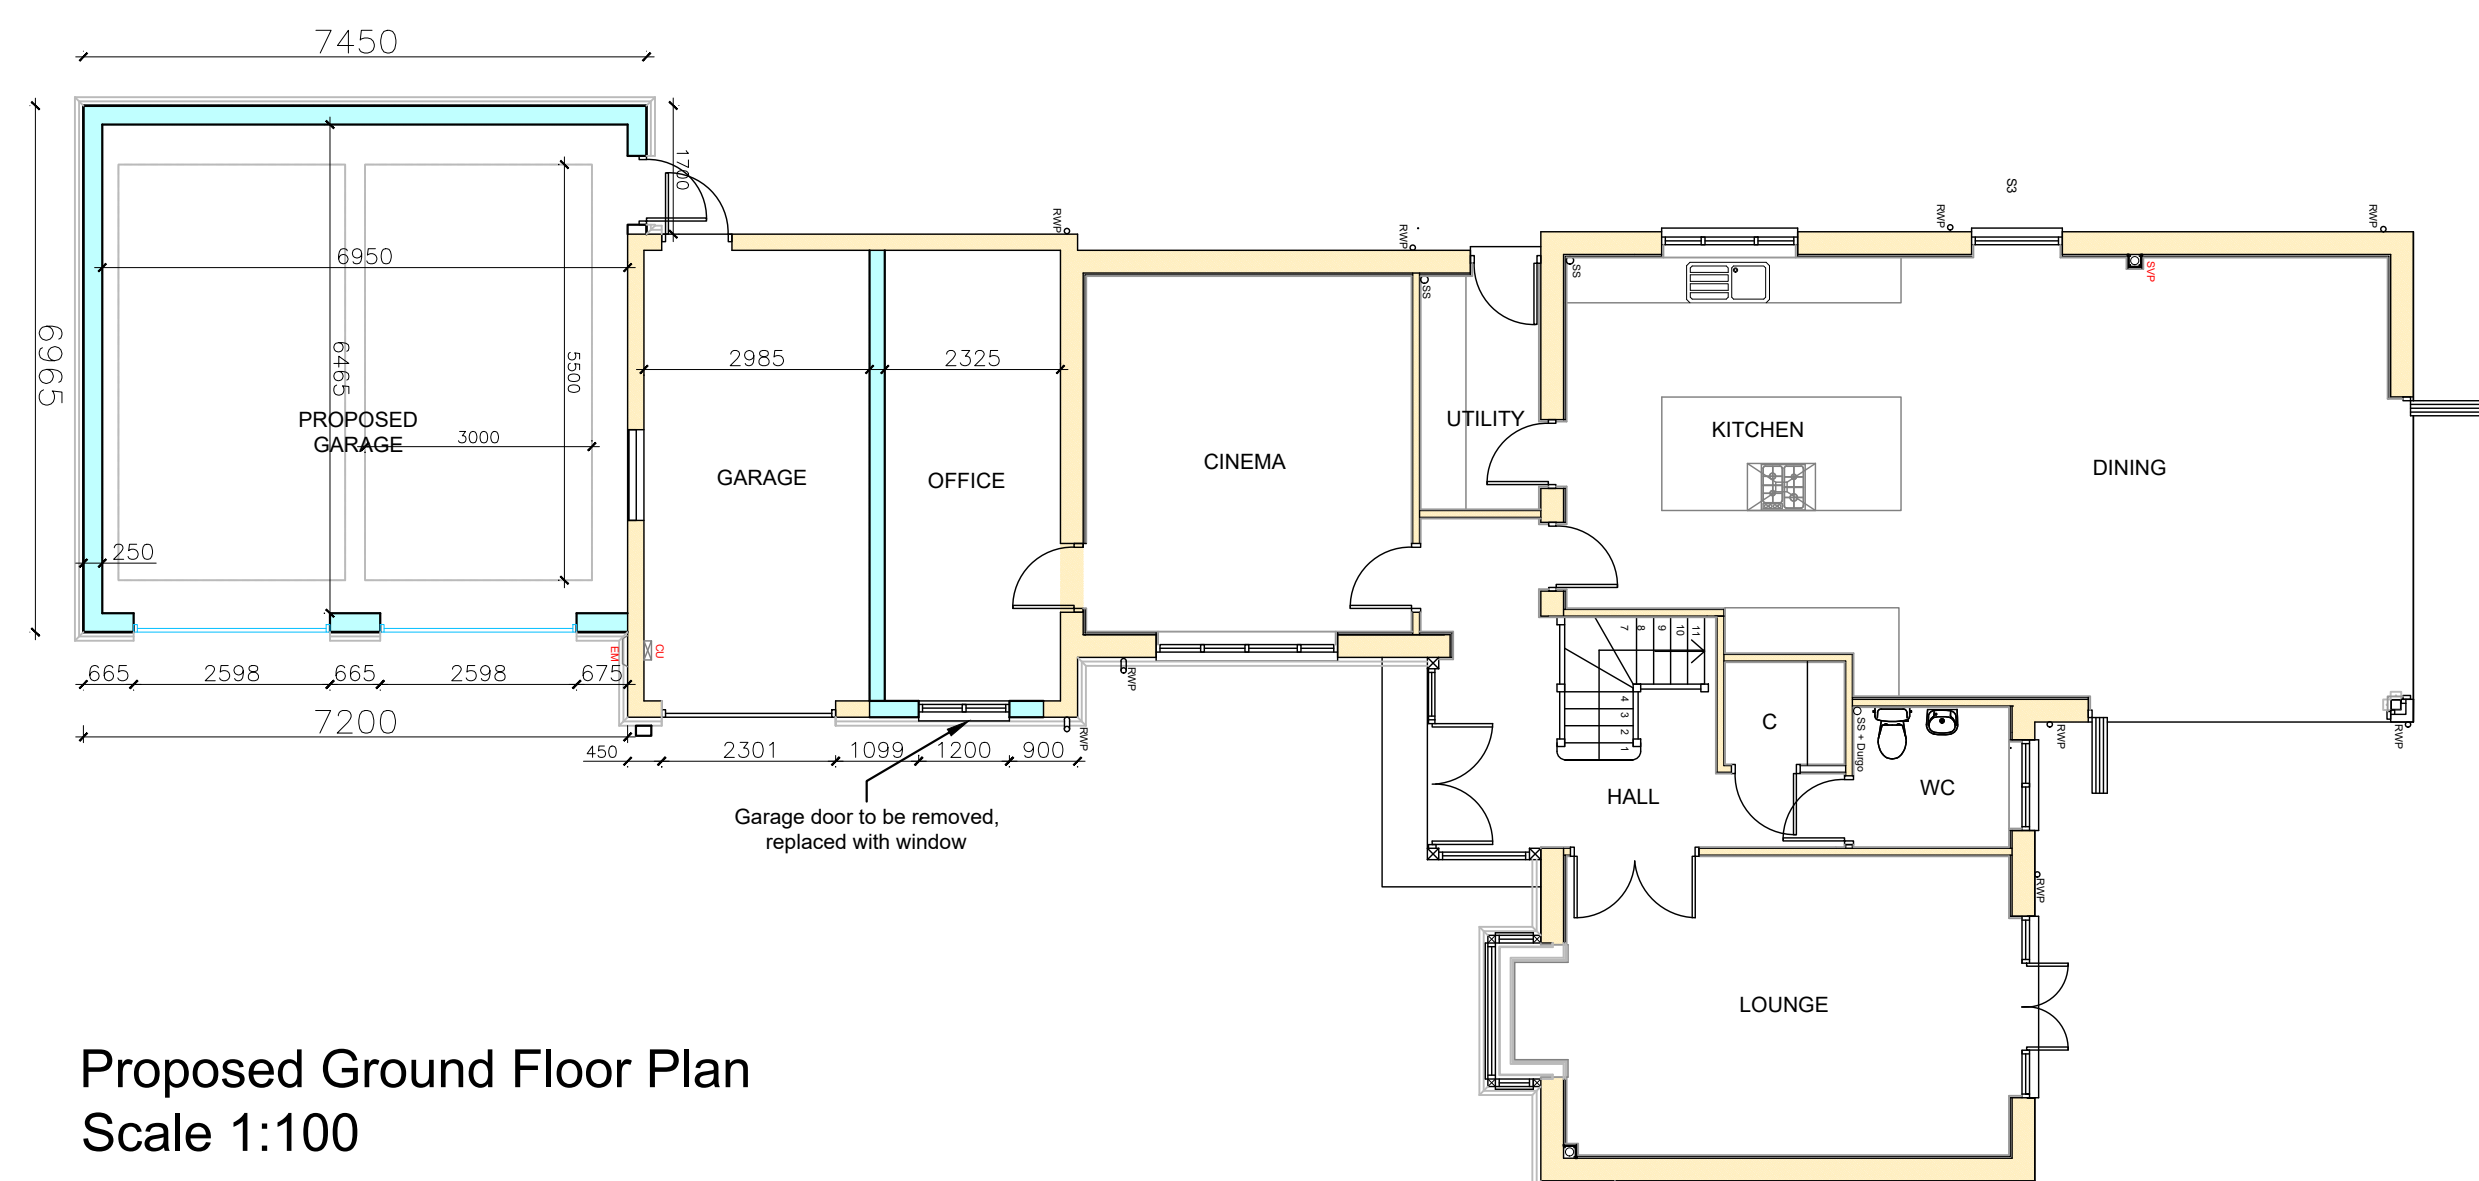

Proposed Ground Floor Plan
Scale 1:100



Proposed Site Plan
Scale 1:200

Sidey Design
ARCHITECTURE
10 MARKET SQUARE, HIGHAM FERRERS, NN10 8BT
TEL: 01933 317967 FAX: 01933 311161
EMAIL: enquiries@sideydesign.co.uk
WEBSITE: www.sideydesign.co.uk

Drawing Status

PLANNING

Client

Thomas Davenport

Title

Proposed Extensions & Alterations at
1 Maines Close, Burbage, Hinckley
LE10 2GR

Drawing

Proposed Plans & Elevations
Proposed Site Plan

Date

July '26

Drawn

GS

Checked

SC

Scale

As Stated

Drawing No.

26/073/02

Rev.