


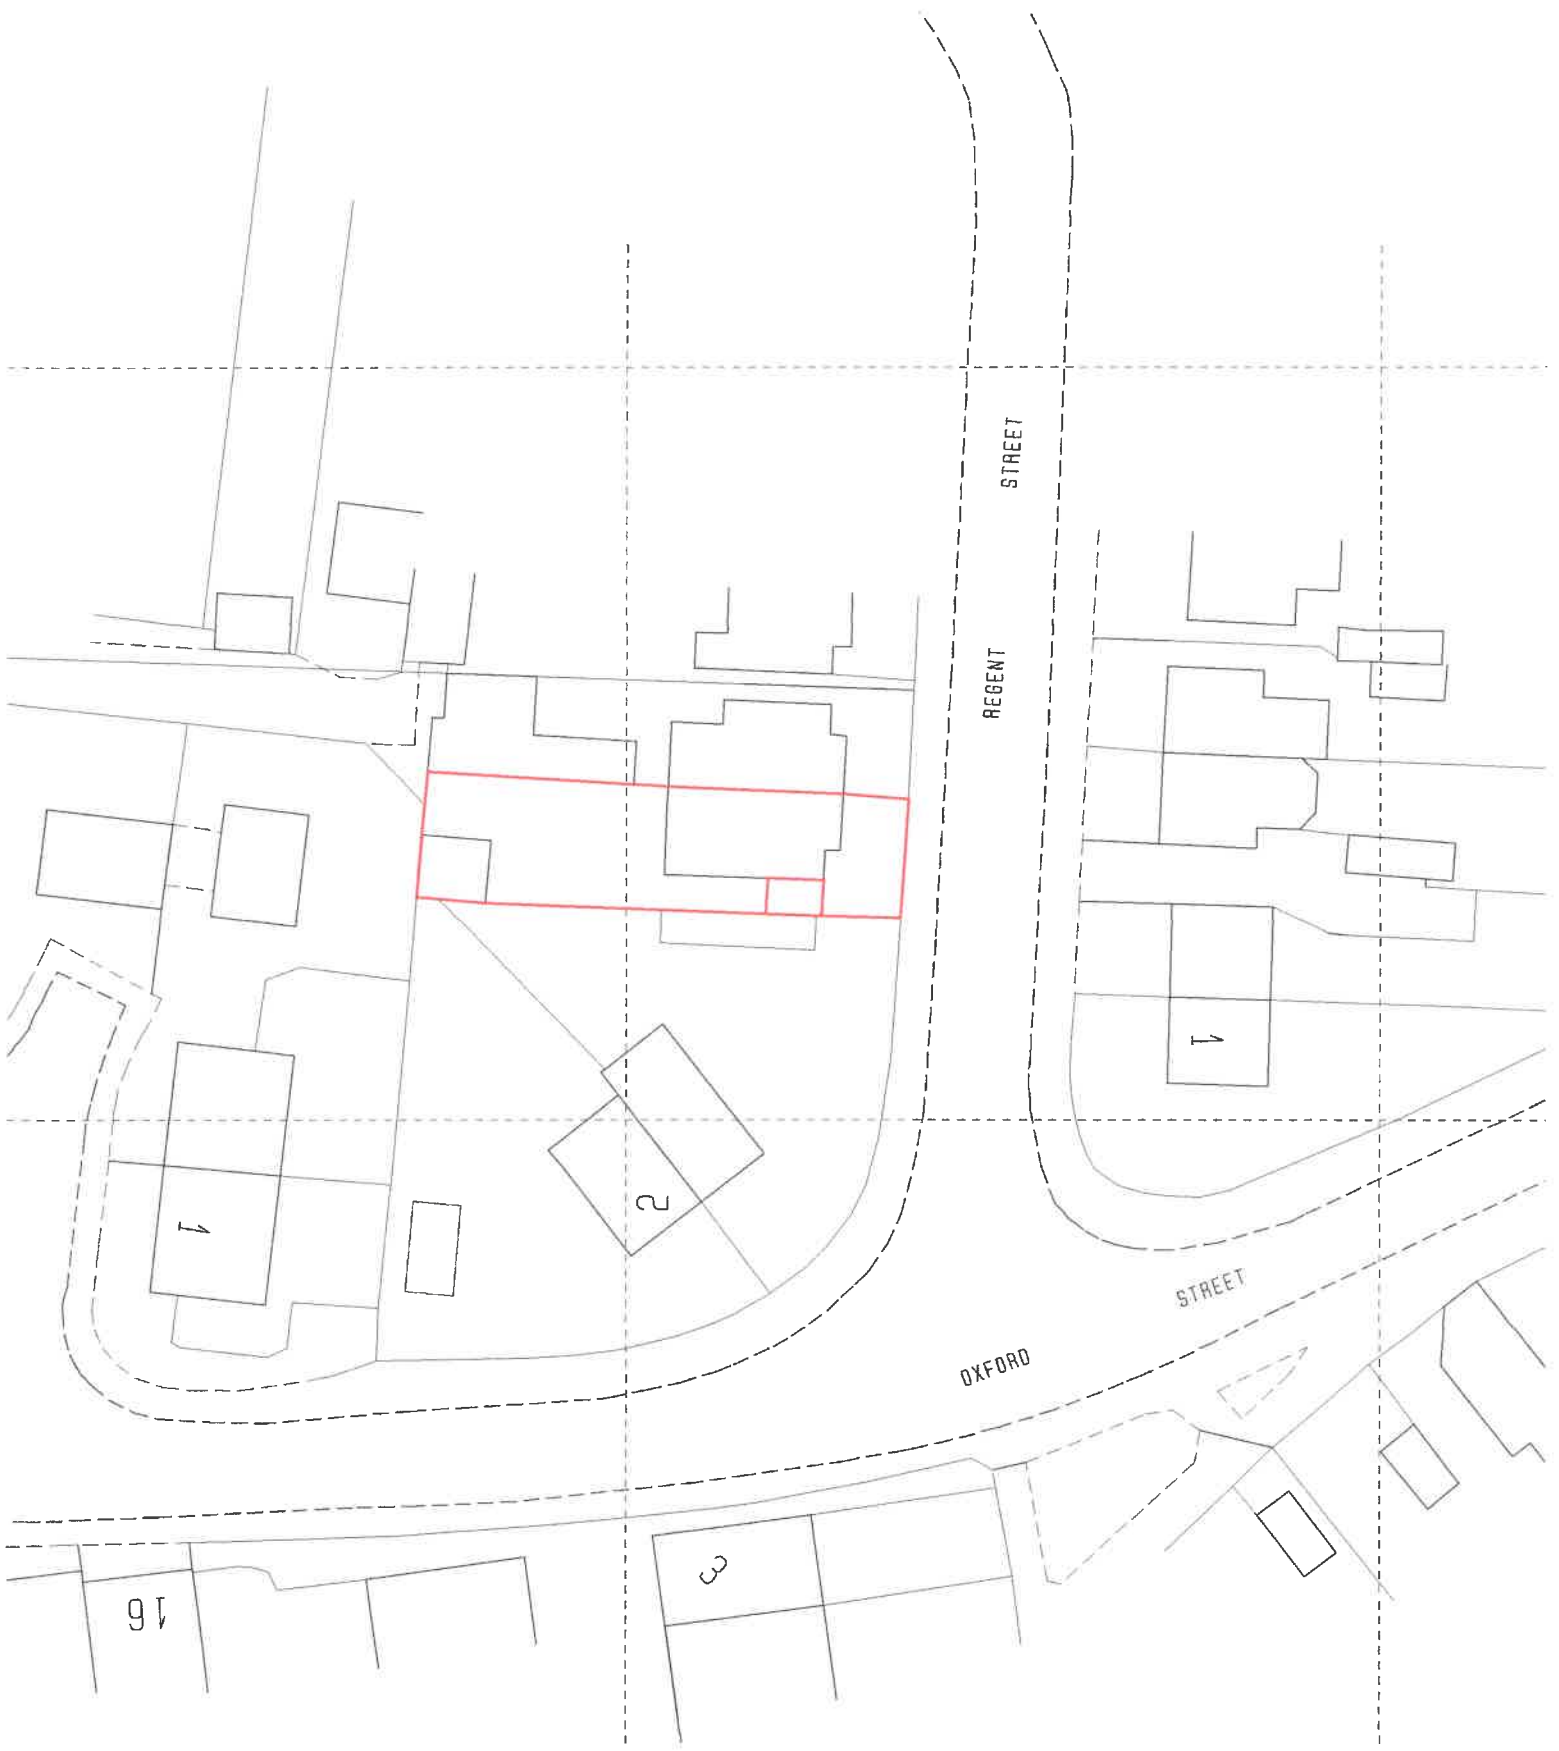

PROJECT PROPOSED BEDROOM EXTENSION Mr Mrs G McManus 6 Regent Street Barwell	DATE March 2023	CHAPMAN ARCHITECTURAL & ASSOCIATES Mount Pleasant Farm West Haddon Road Gick Northants NN6 7SQ Tel/Fax (01788) 823819
	CODE 22 23 02	
	SCALE 1 : 500	
DRAWING SITE PLAN		

