

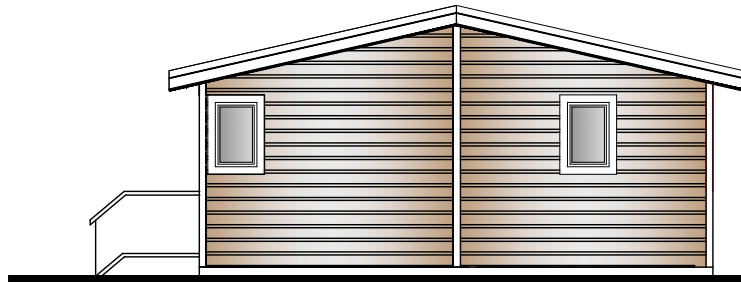


This drawing is protected under the copyright designers & patents act 1988. Do not scale, plotted dimensions only are to be taken as current information. All dimensions coordinates and levels are to be checked and confirmed on site prior to any works being undertaken.

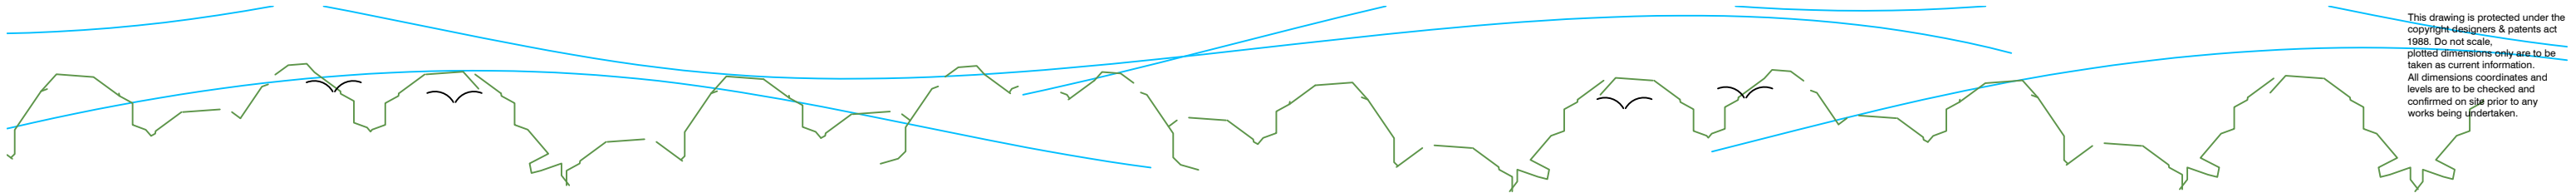

Rear Elevation

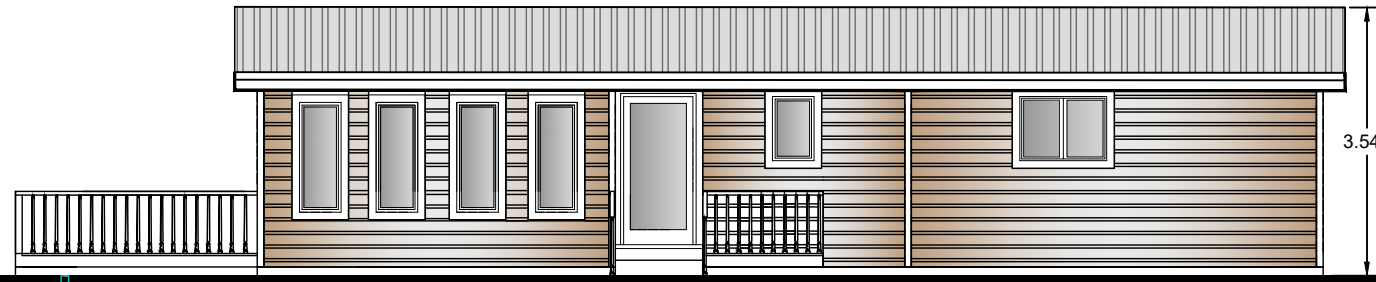


Side Elevation

3.547




Side Elevation

14.100

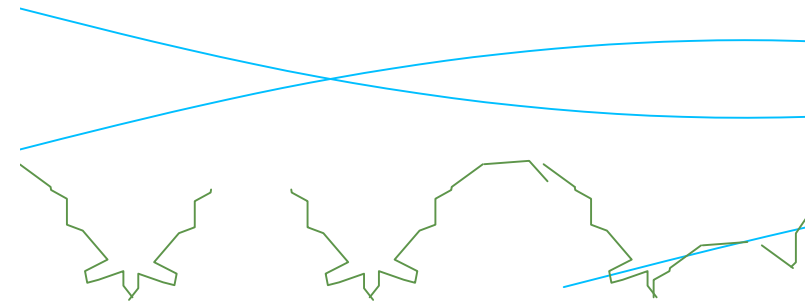

Front Elevation

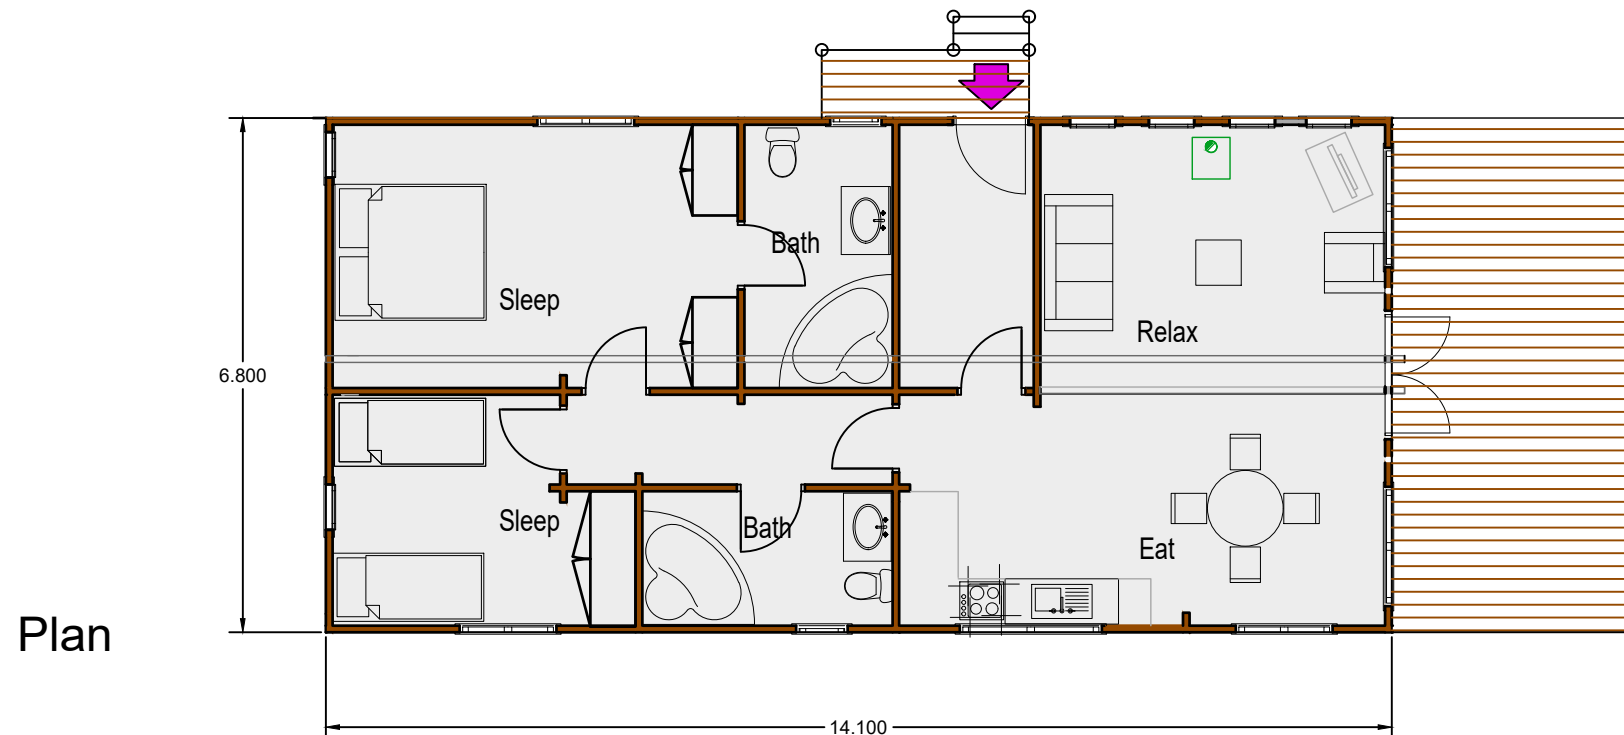

Plan

2 bed 4 person lodge Cabin

Plans and Elevations

Barrow Hill Quarry
Earl Shilton

Scale. 1:100@ A3 Date. June 2023

Dwg No. 5004 Revision. -

Brook House Consulting

BHC

72 Boston Road
Leicester
LE4 1HB

Tel:- 0116 2169415 E mail:- mail@brookhouseconsulting.com