

Charanjit Kang

319 Markfield Lane,


Markfield, LE67 9PR

Site Plans

Project number	150925
Date	15/09/25
Drawn by	HS
Checked by	-

100


Scale	1 : 500	
No.	Description	Date
1	General amendments.	26/09/25
2	General amendments.	13/22/25
3	Stair moved and extension increased.	17/11/25

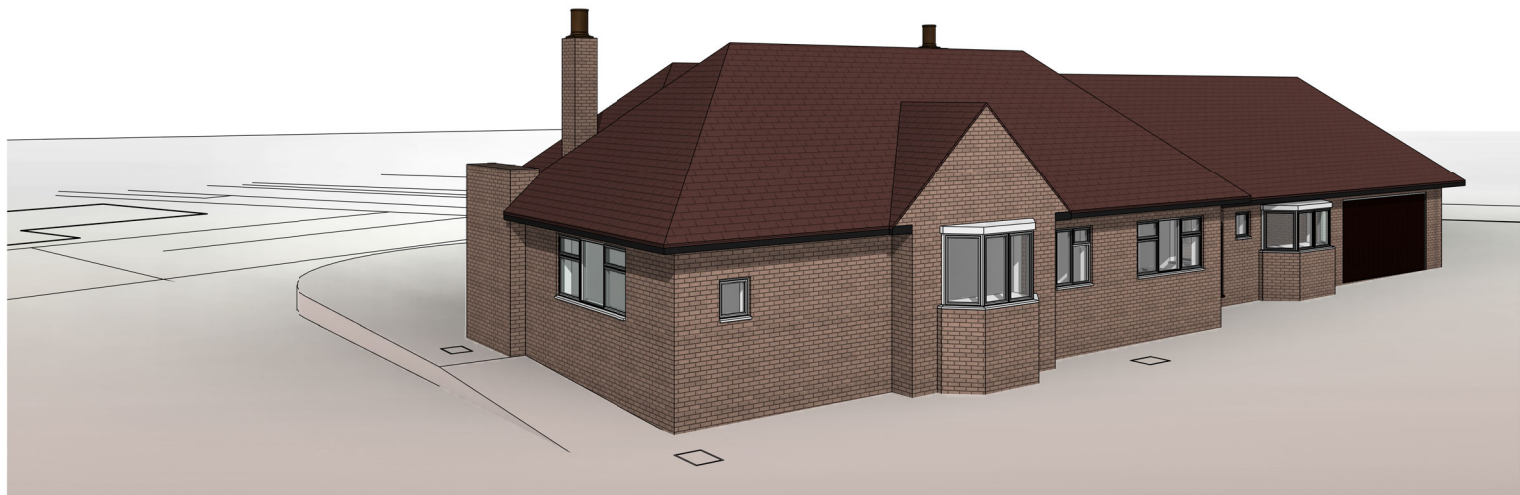


Front 3D - Existing



Front 3D - Proposed

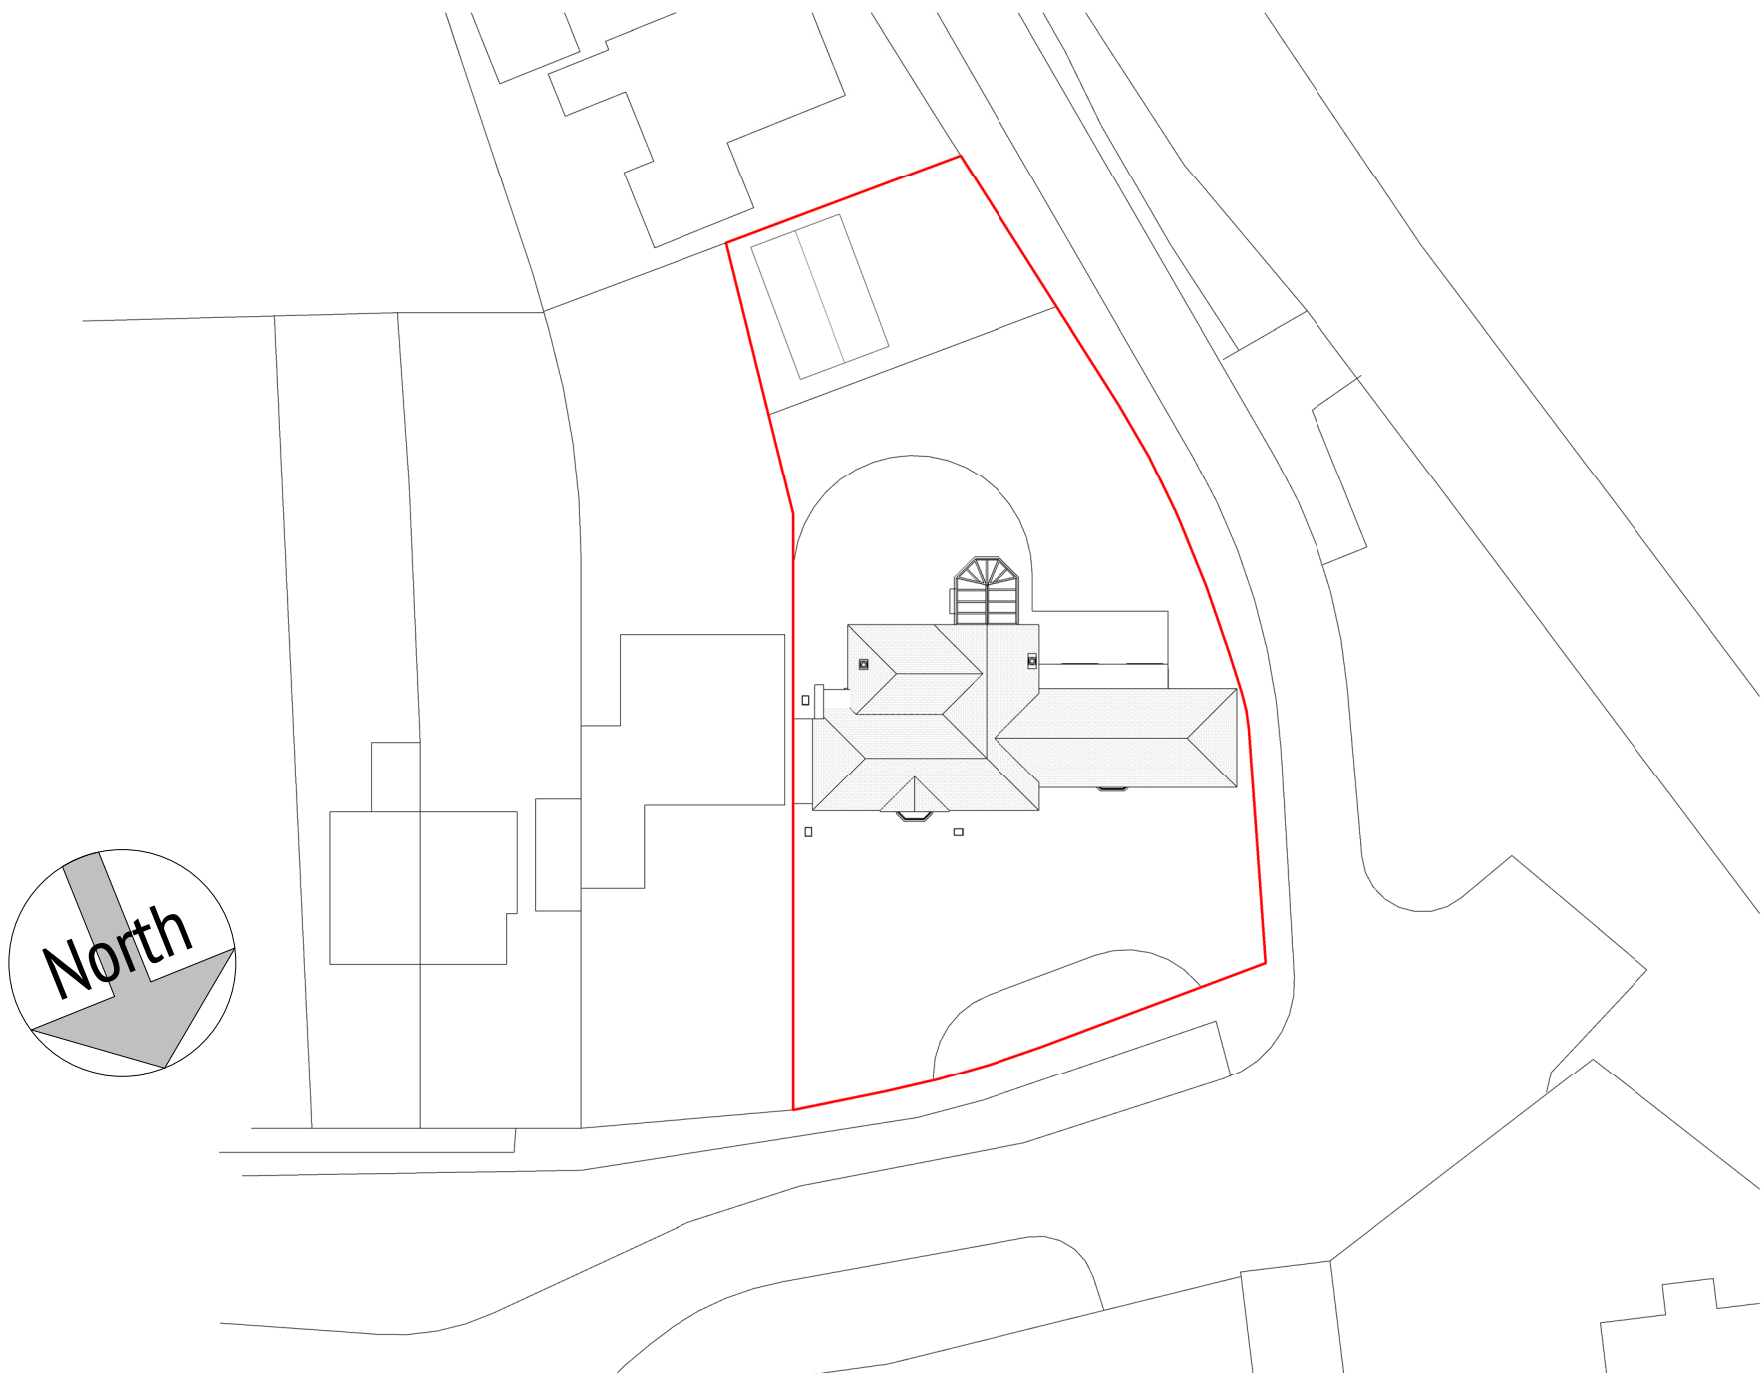

Site Plan - Existing

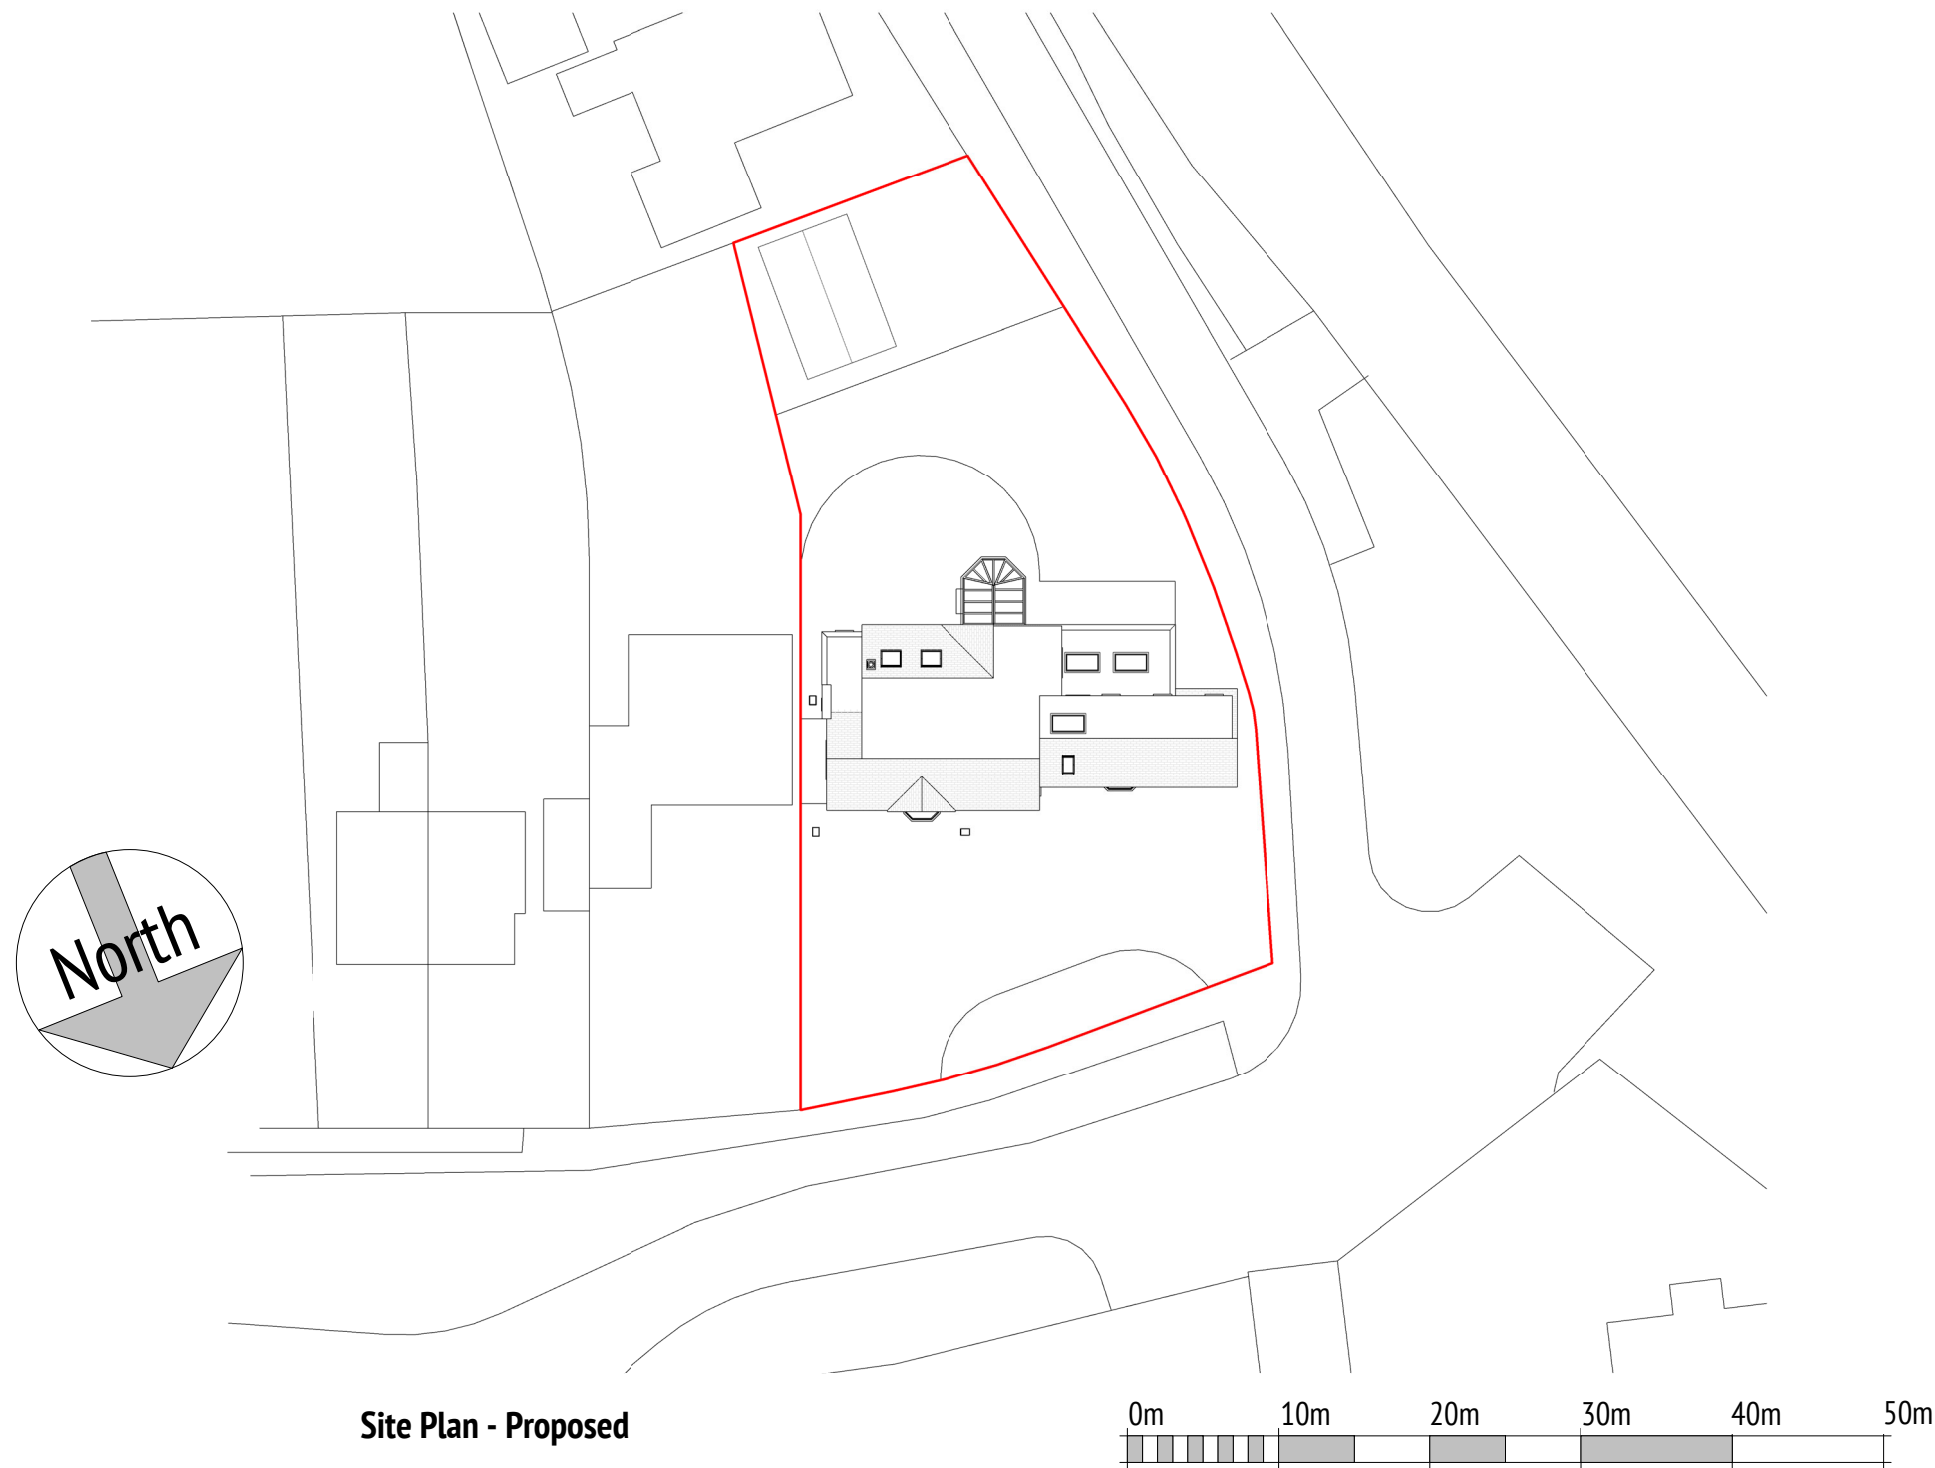

Site Plan - Proposed

0m10m20m30m40m50m

VISUAL SCALE 1:500 @ A1



Rear 3D - Existing



Rear 3D - Proposed