




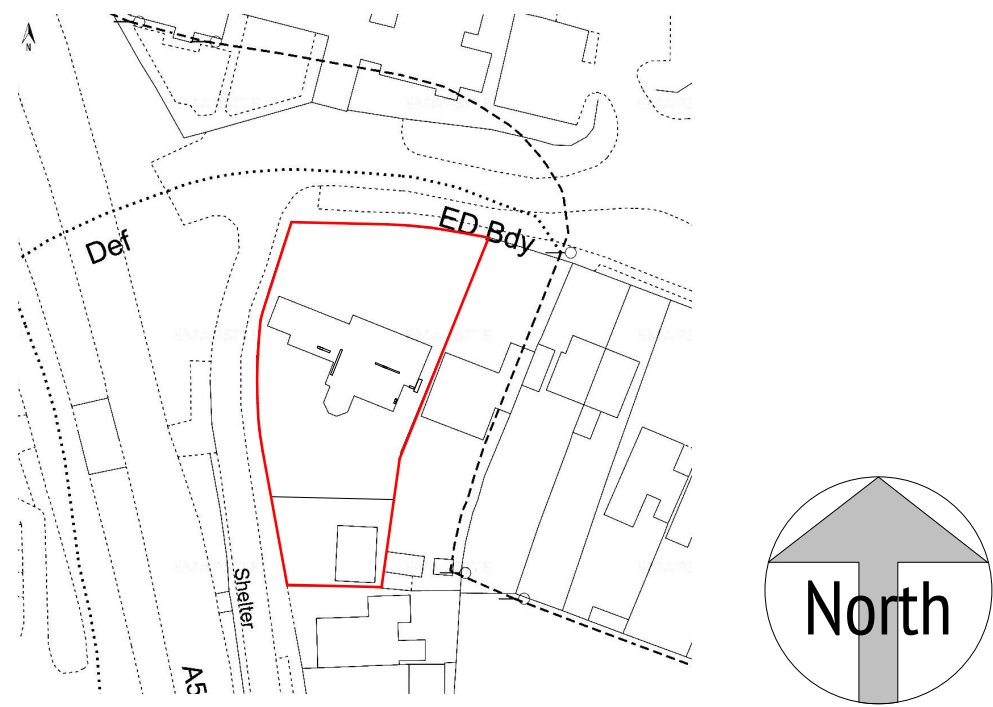


Location Plan - Existing
0m 25m 50m 75m 100m 125m
VISUAL SCALE 1:1250 @ A1

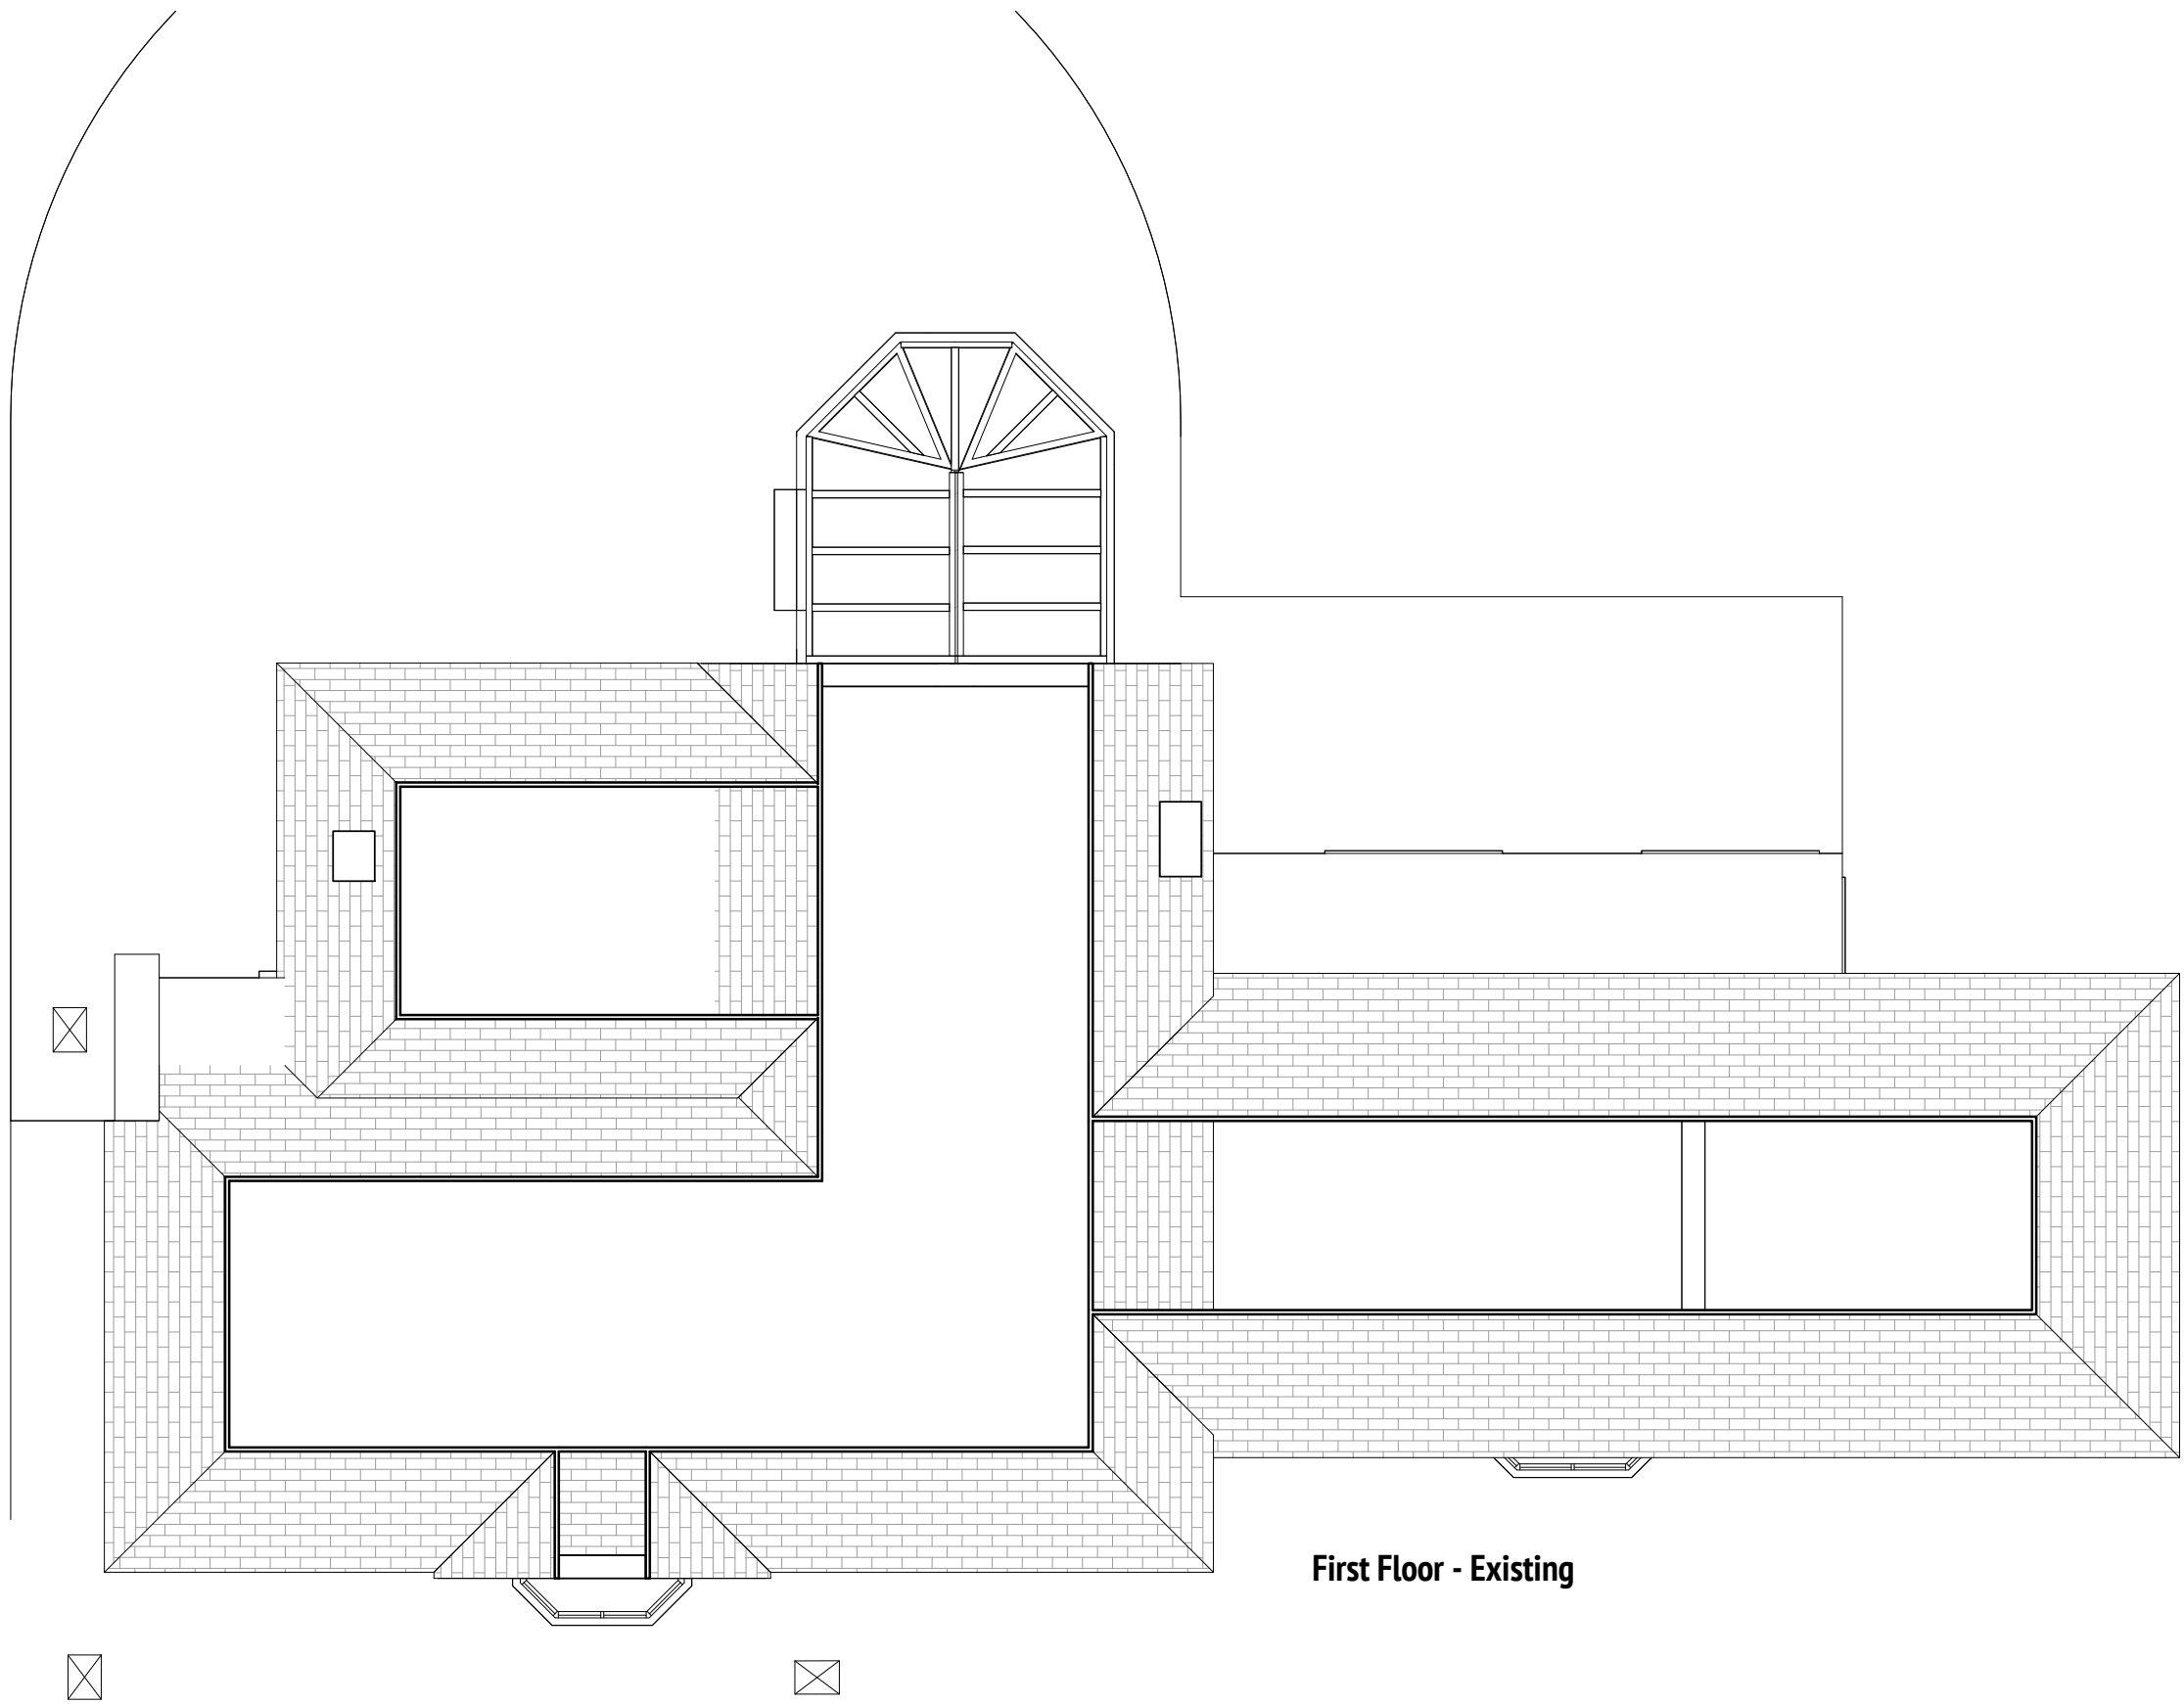

First Floor - Existing

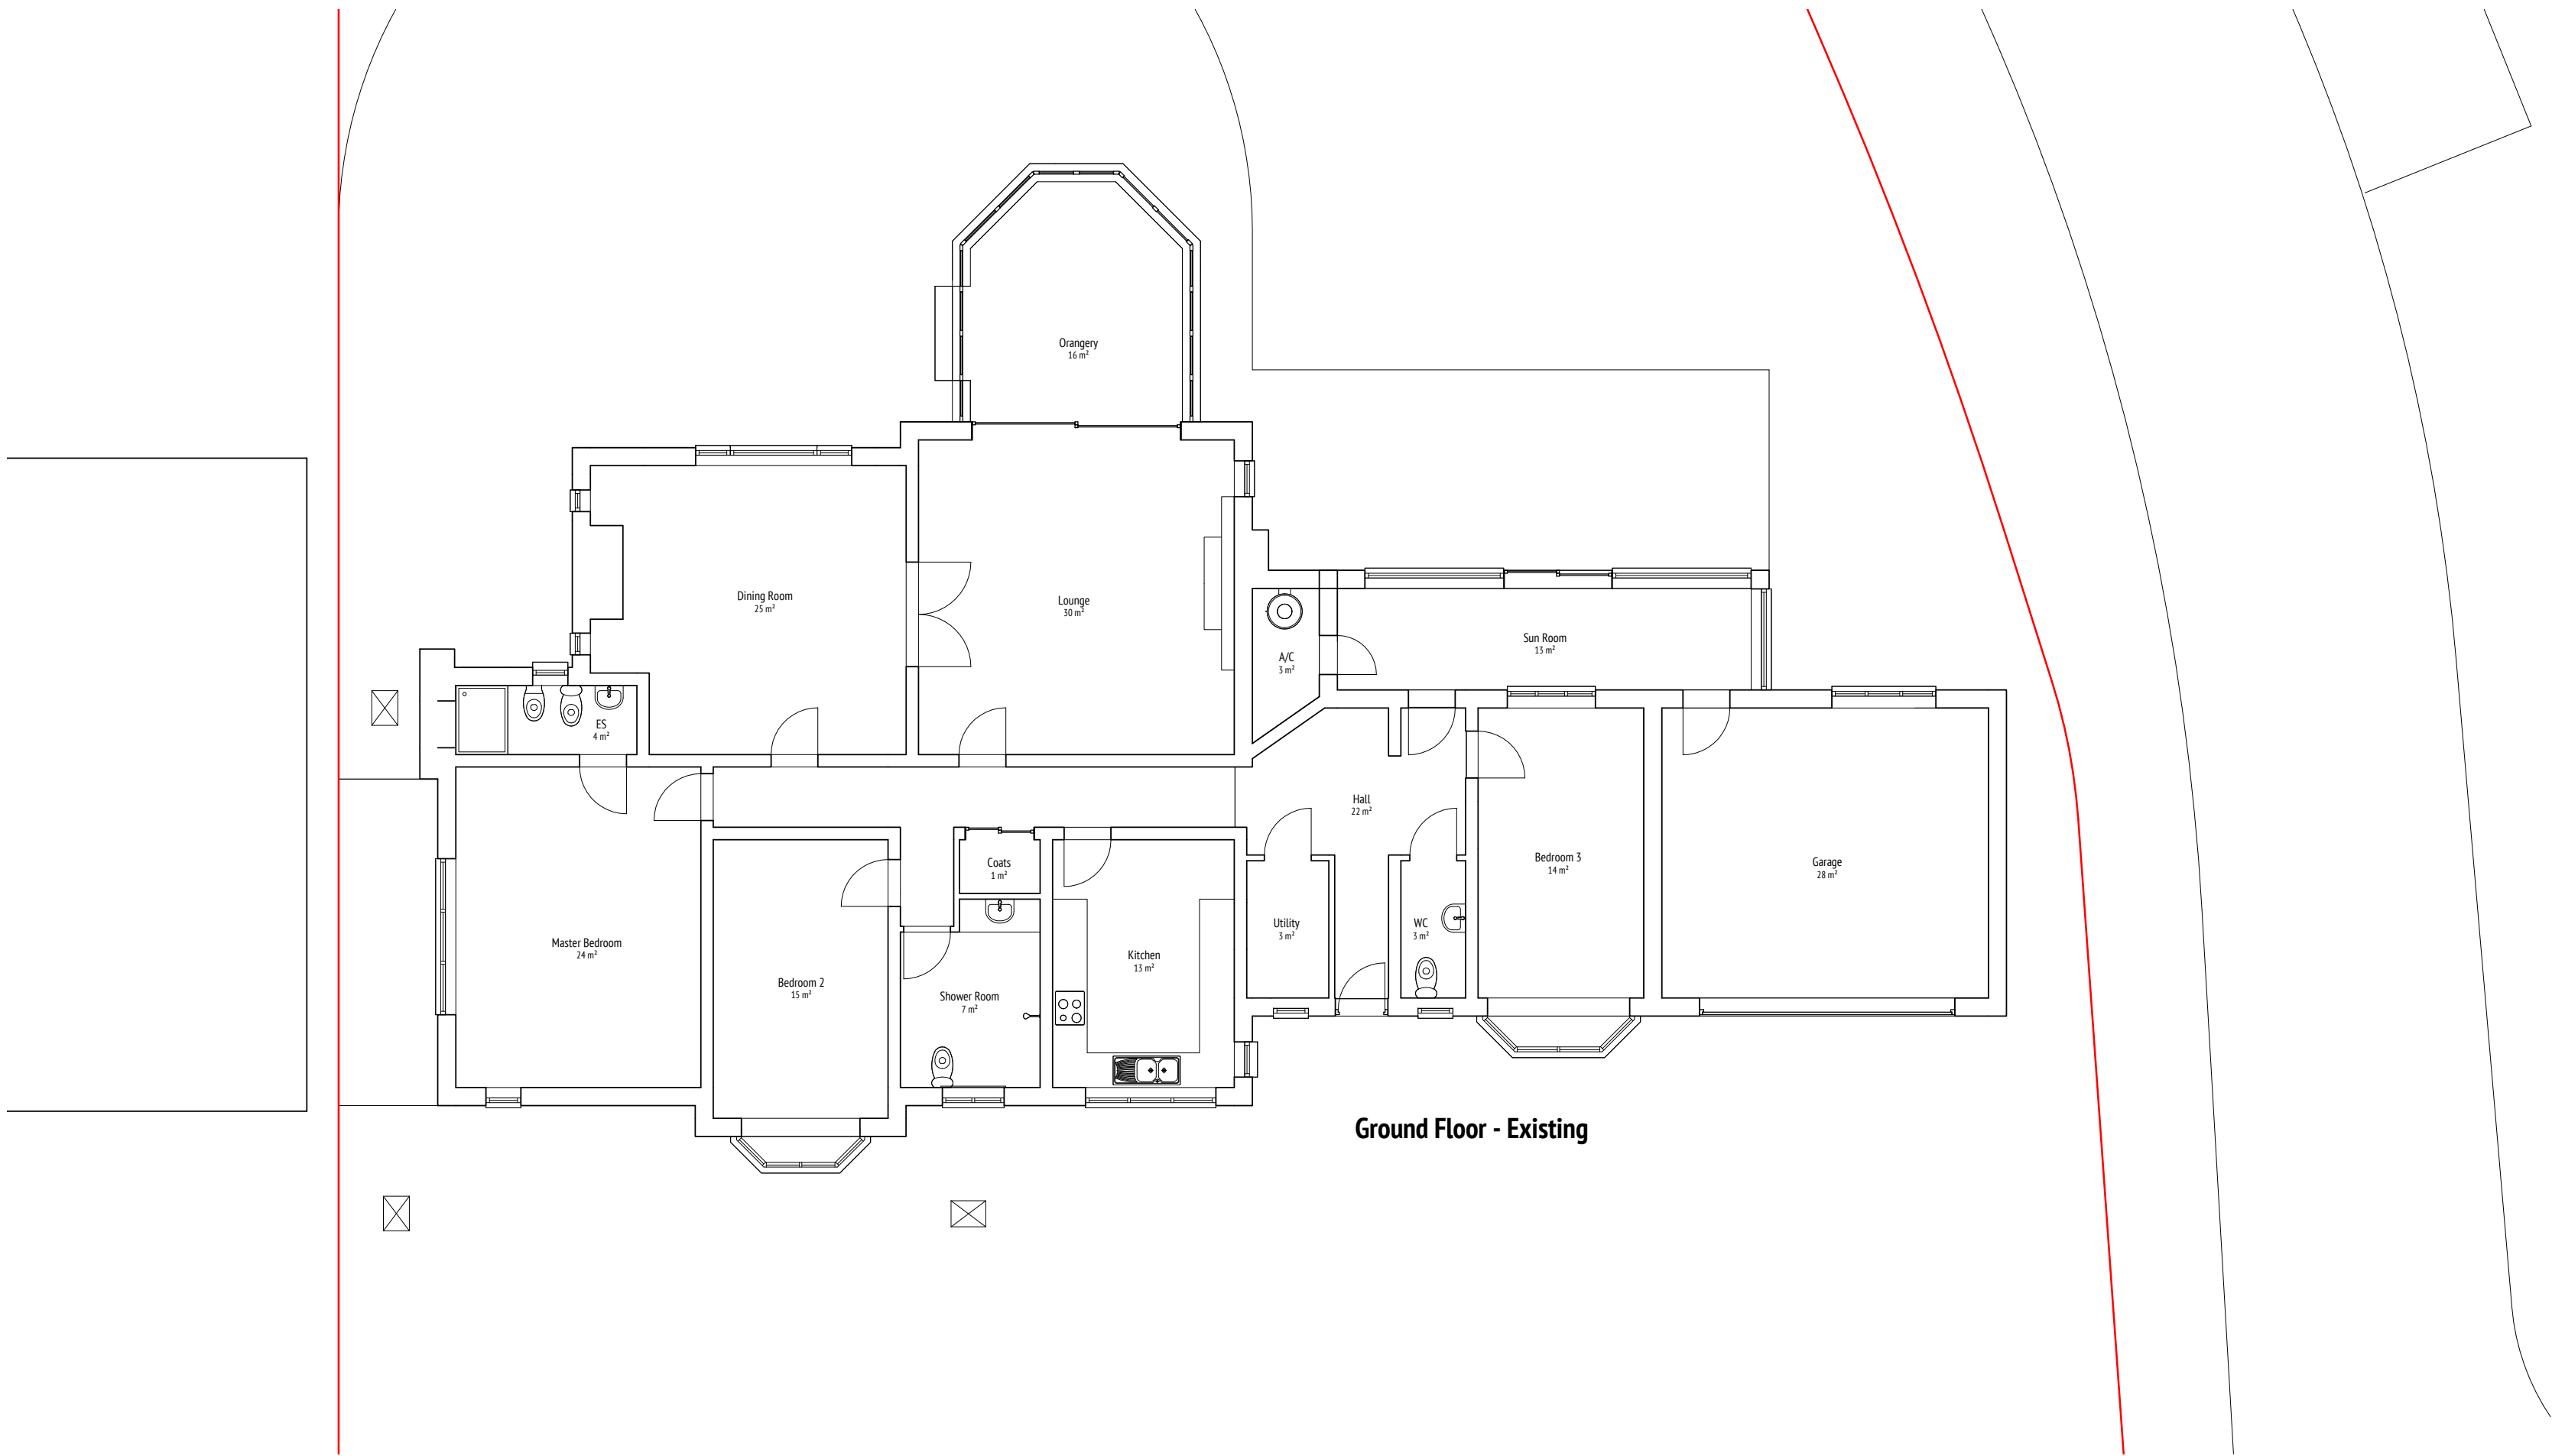

Ground Floor - Existing

 

VISUAL SCALE 1:100 @ A1

Charanjit Kang
319 Markfield Lane,
Markfield, LE67 9PR

Floor Plans Existing

Project number	150925
Date	15/09/25
Drawn by	HS
Checked by	-

101

Scale	As indicated	
No.	Description	Date