

Charanjit Kang
319 Markfield Lane,
Markfield, LE67 9PR


Floor Plans Proposed

Project number	150925
Date	15/09/25
Drawn by	HS
Checked by	-


102

Scale	1 : 100
-------	---------


No.	Description	Date
1	General amendments.	26/09/25
2	General amendments.	13/22/25
3	Stair moved and extension increased.	17/11/25

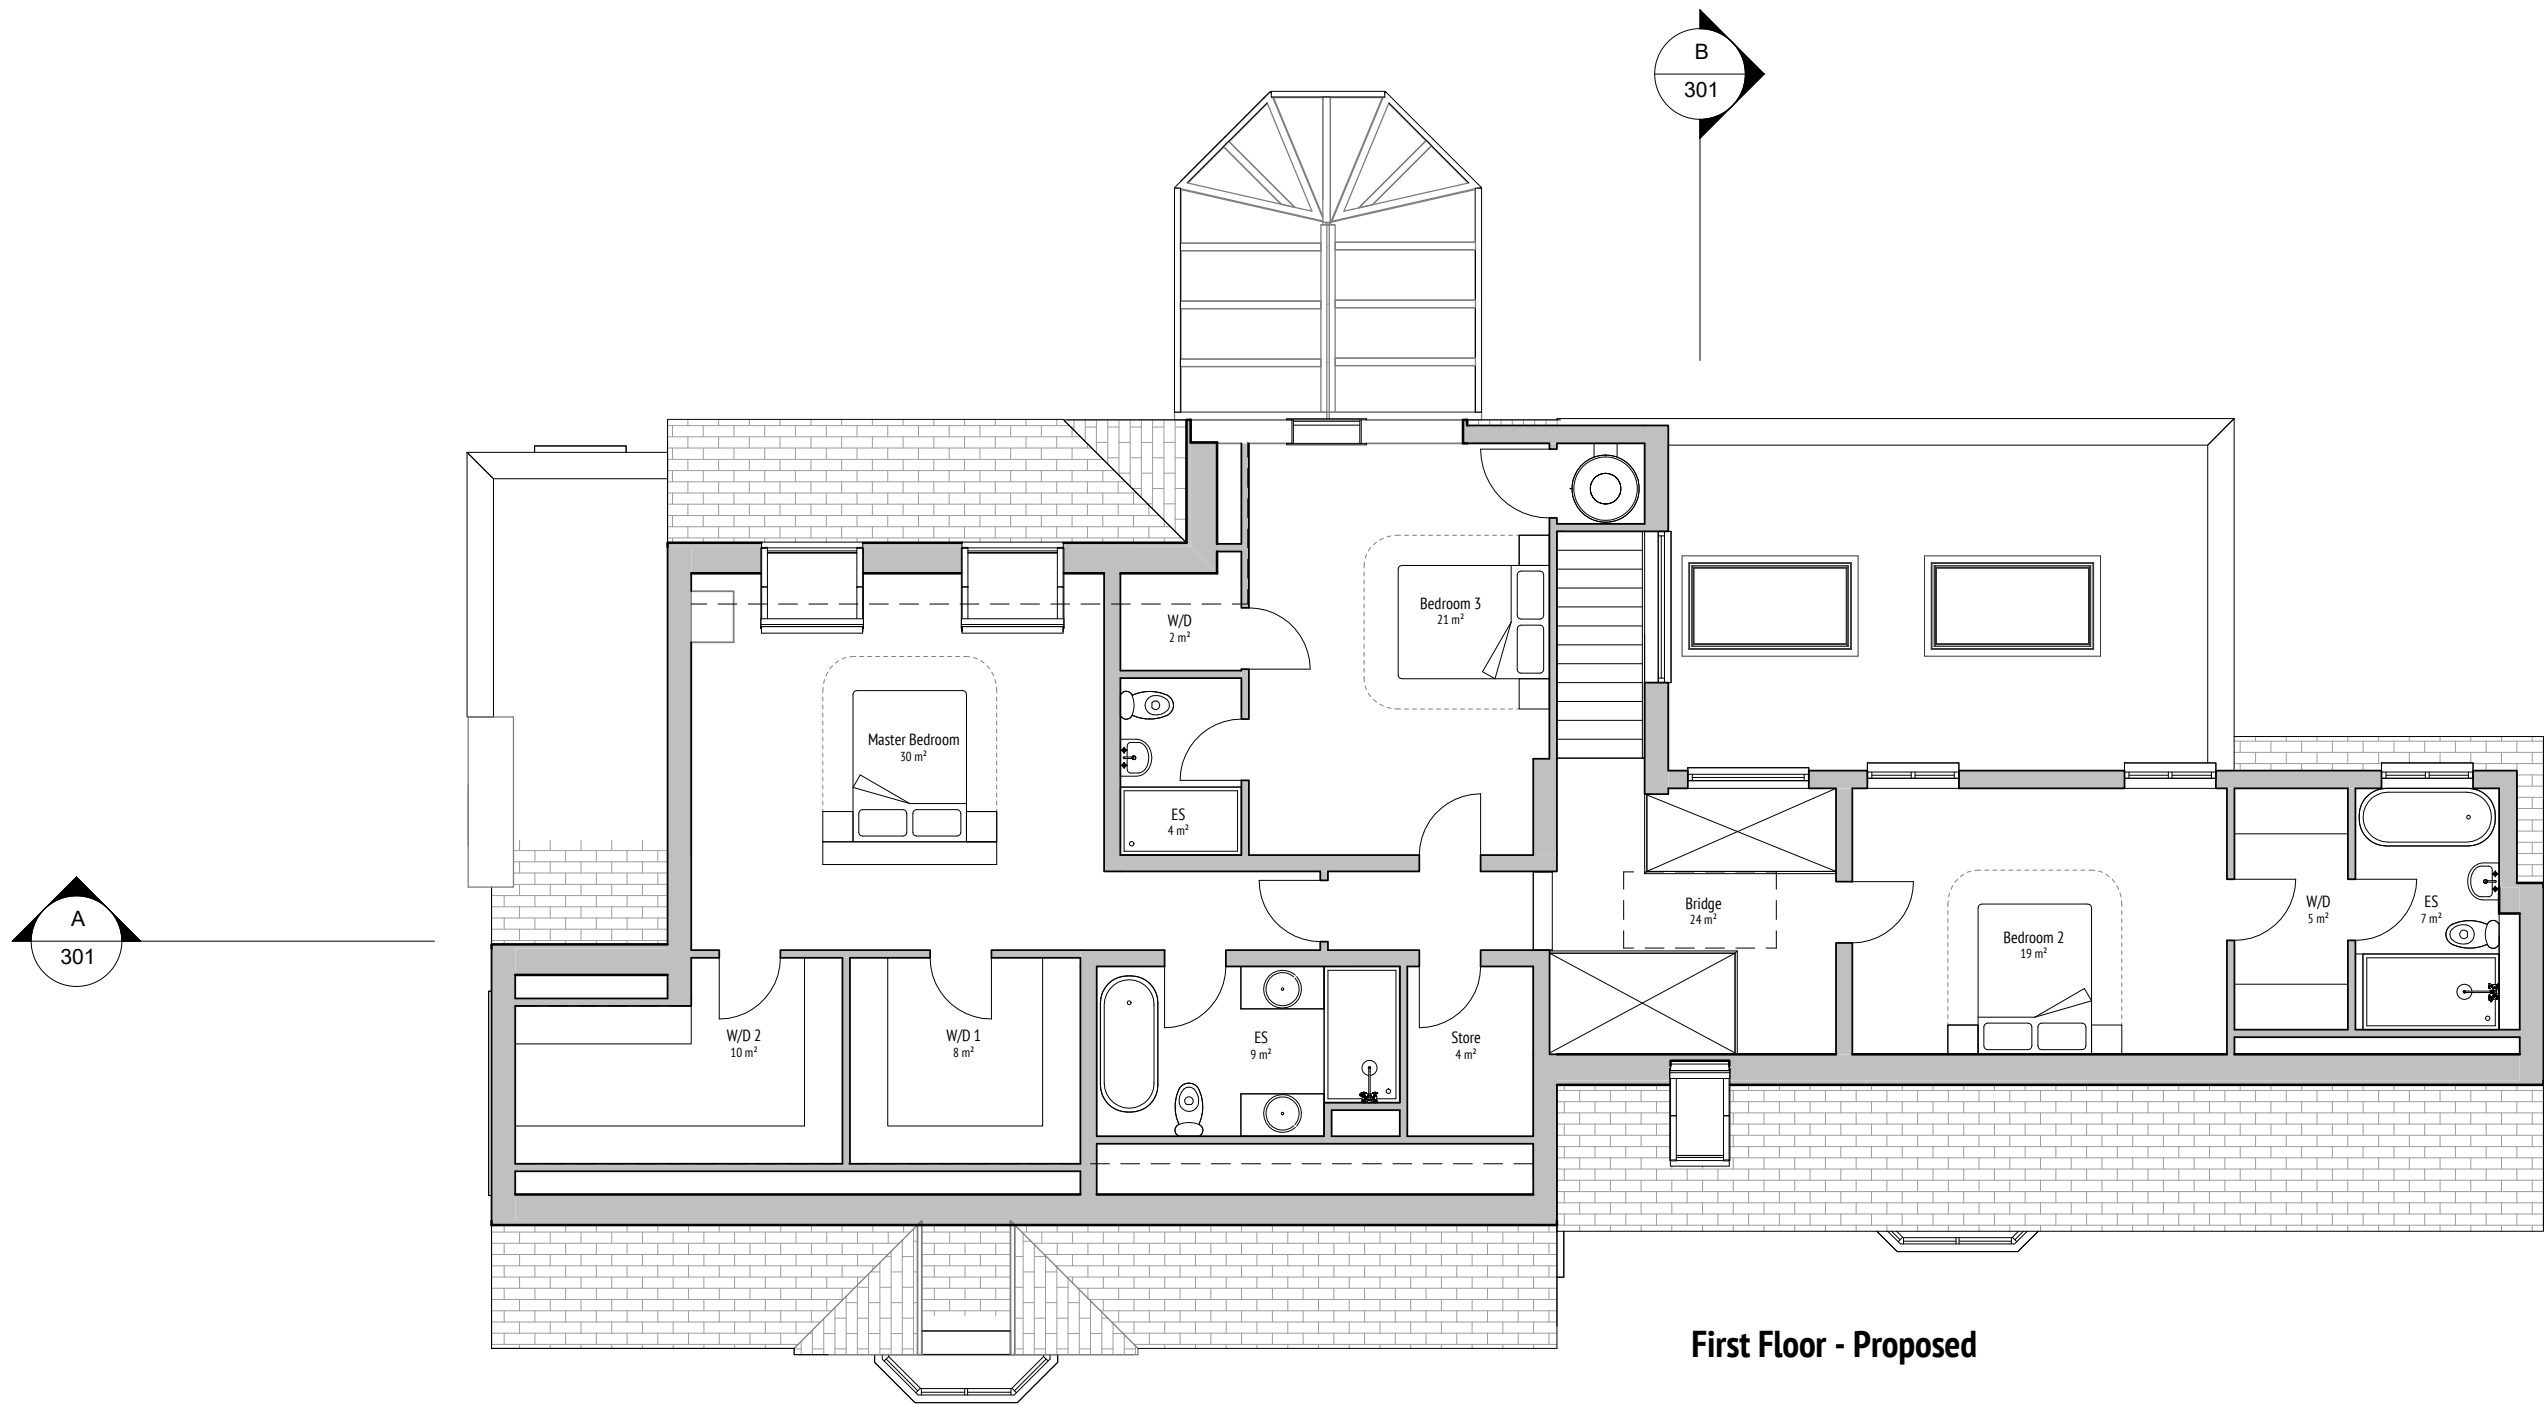

First Floor - Proposed

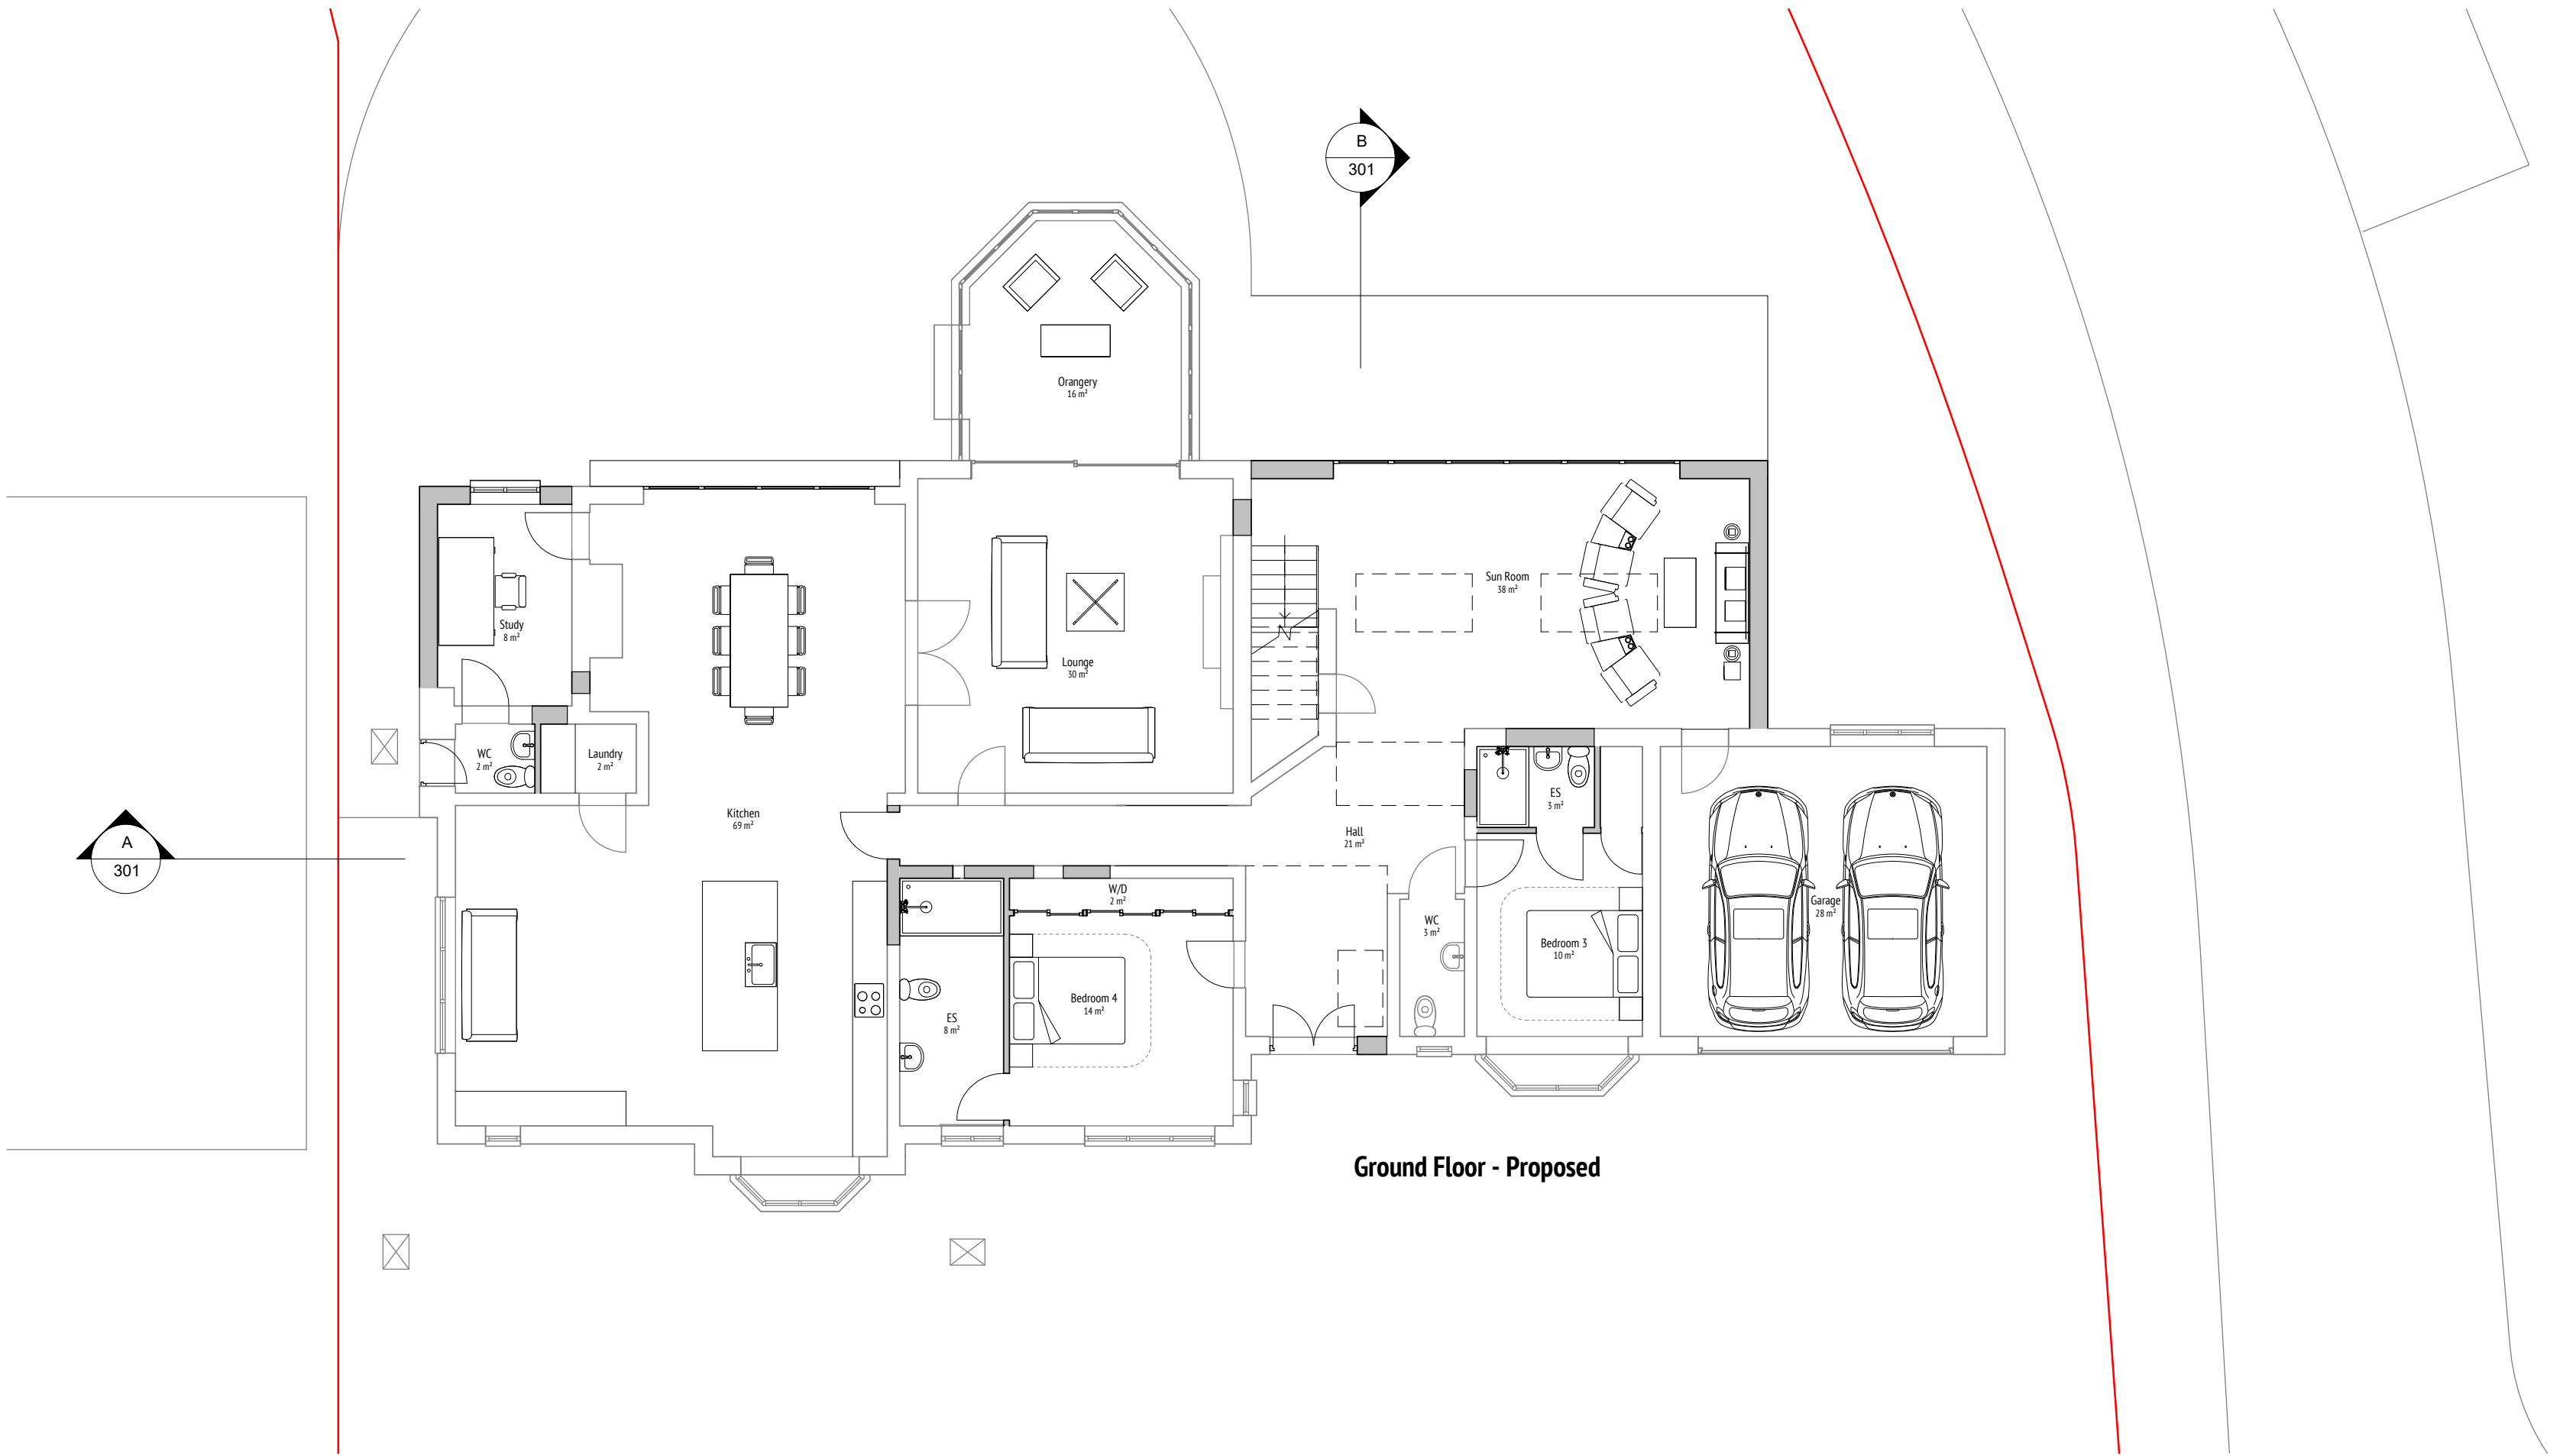

Ground Floor - Proposed

 

VISUAL SCALE 1:100 @ A1