

Charanjit Kang  
319 Markfield Lane,  
Markfield, LE67 9PR

## Elevations - Proposed

|                |          |
|----------------|----------|
| Project number | 150925   |
| Date           | 15/09/25 |
| Drawn by       | HS       |
| Checked by     | -        |

202

|       |         |
|-------|---------|
| Scale | 1 : 100 |
|-------|---------|

| No. | Description                          | Date     |
|-----|--------------------------------------|----------|
| 1   | General amendments.                  | 13/22/25 |
| 2   | Stair moved and extension increased. | 17/11/25 |




North Elevation - Proposed



West Elevation - Proposed



South Elevation - Proposed

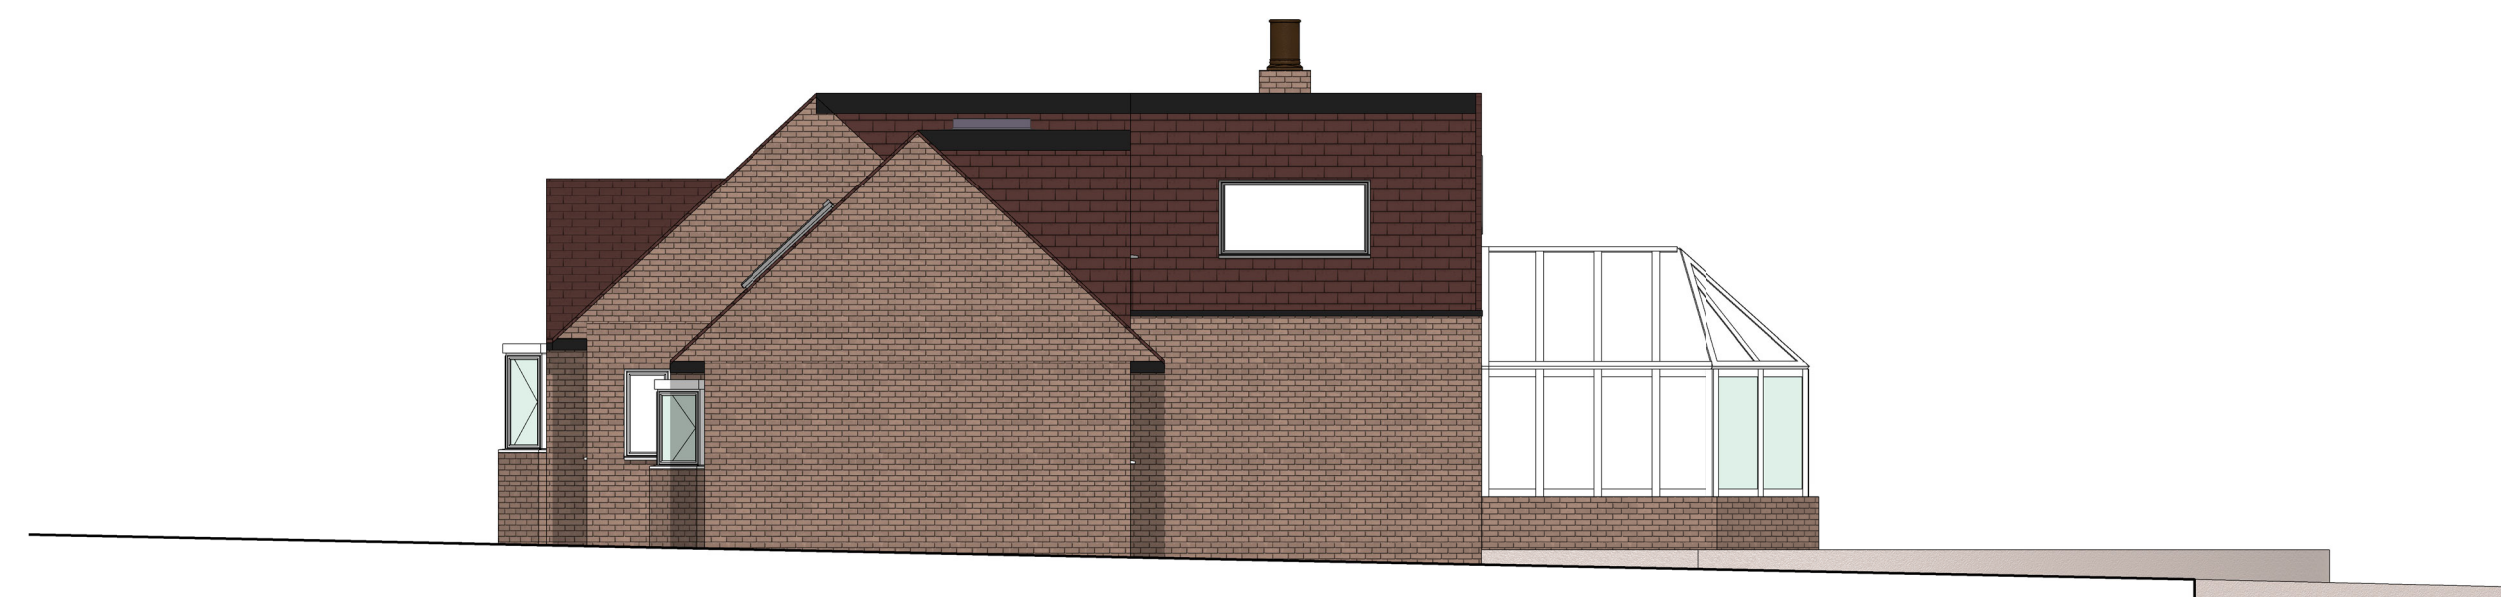

East Elevation - Proposed



VISUAL SCALE 1:100 @ A1