



Front Elevation




Side Elevation




Rear Elevation




Side Elevation

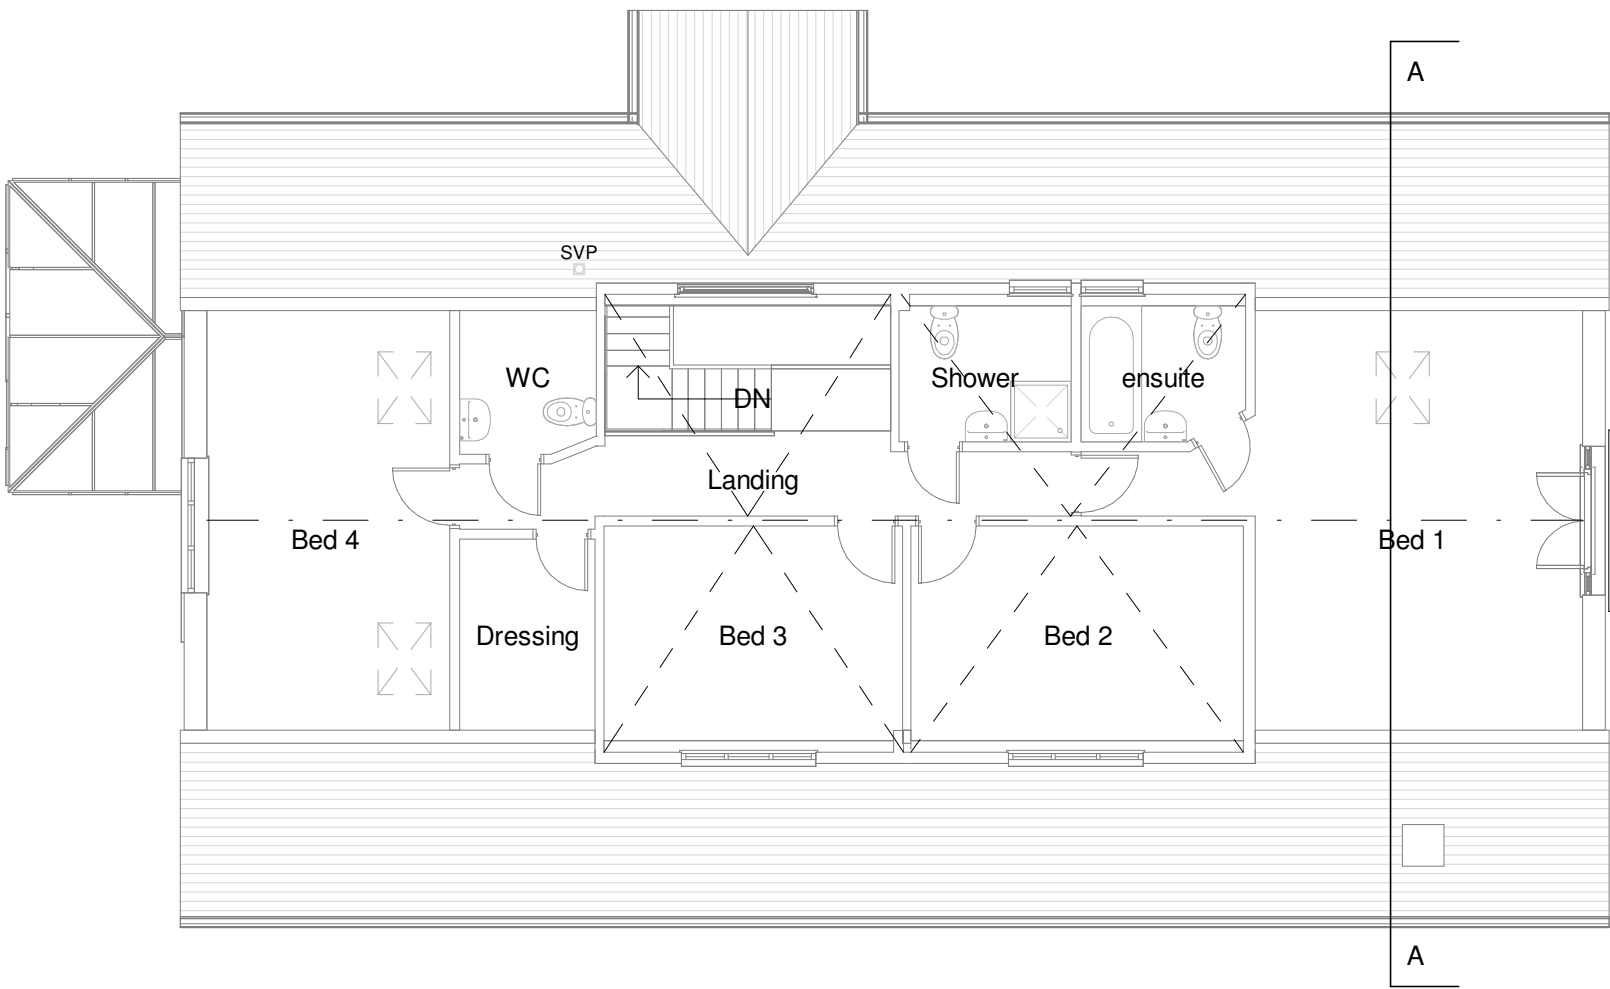

First Floor Plan

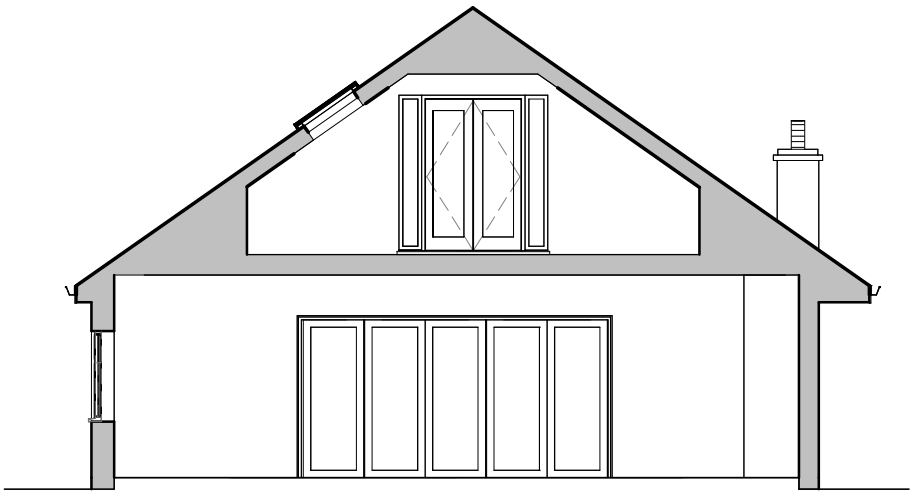

Section AA

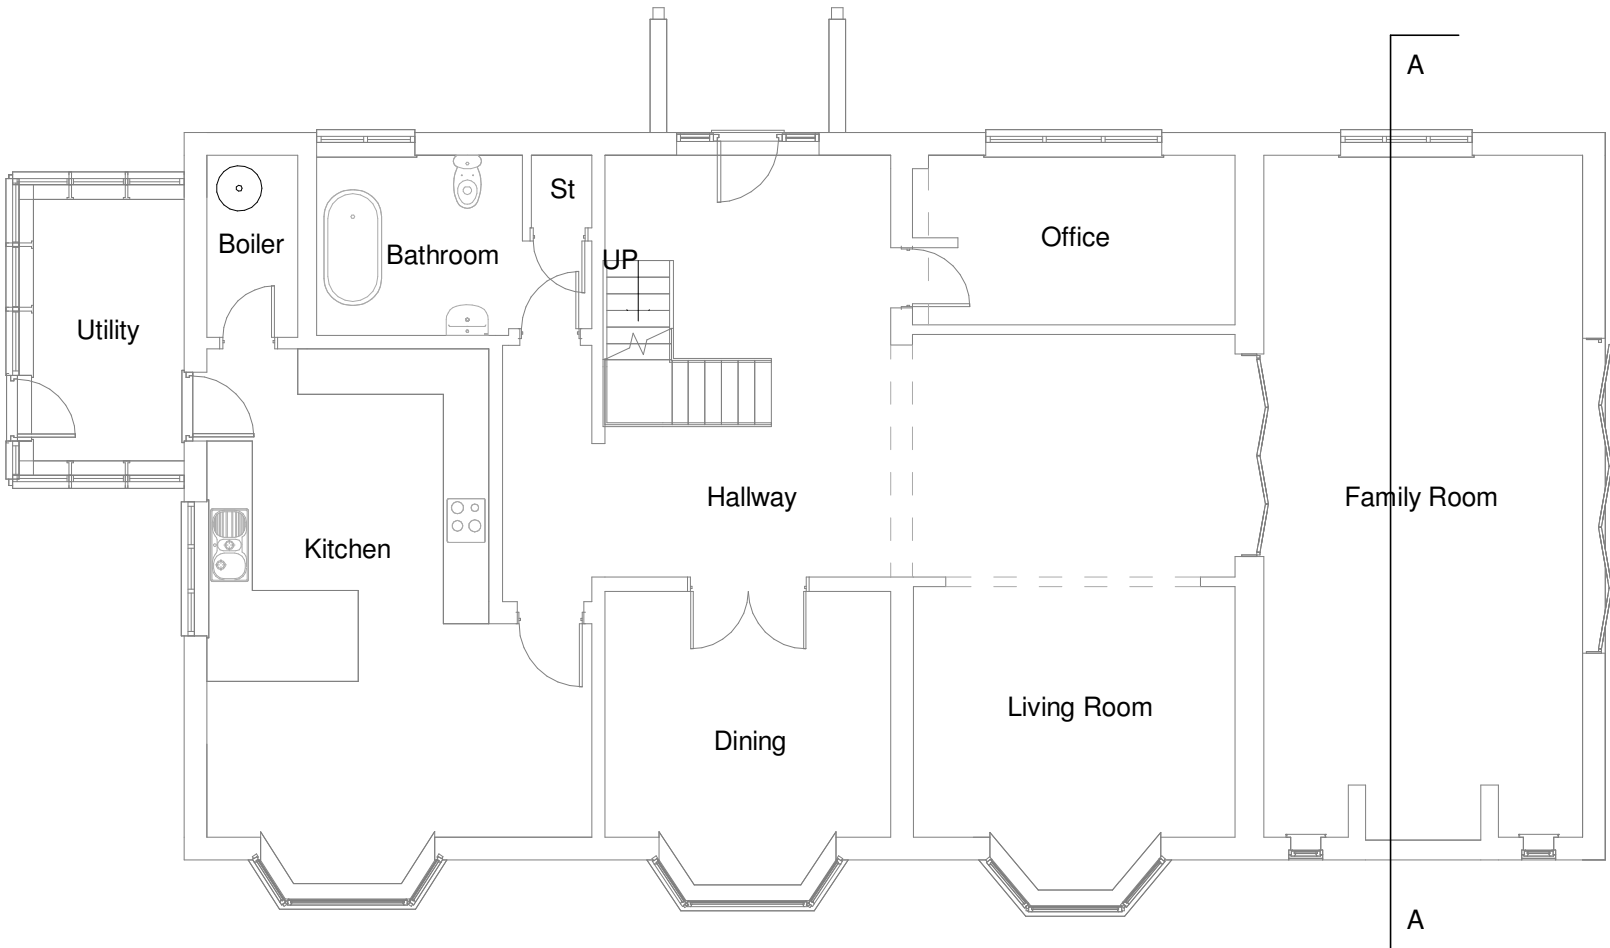

Ground Floor Plan



HAYWARD
architects

19 Station Road
Hinckley
Leicestershire
LE10 1AW

Tel: 01455 635 665
www.haywardarchitects.co.uk

Client				
Mr & Mrs Newman				
Project Title				
Byrons Covert Bosworth Road, Wellsborough CV13 6PB				
Drawing Title				
As Existing				
Scale	1:100	Date	Sept 2025	Sheet
Author	MO	Checked by	SS	
Job No.		Drawing No.		A2
25/93		00		
Status				
Survey				

THE COPYRIGHT OF THIS DRAWING IS VESTED IN HAYWARD ARCHITECTS LTD.
REPRODUCTION IN ANY FORM, EITHER IN WHOLE OR IN PART IS FORBIDDEN WITHOUT
THE PRIOR WRITTEN PERMISSION OF THE COPYRIGHT HOLDER. DO NOT SCALE FROM
DRAWING AND ONLY FIGURED DIMENSIONS ARE TO BE USED