



Front Elevation



Side Elevation



Rear Elevation



Side Elevation




Frontal 3D View




Rear 3D View



First Floor Plan

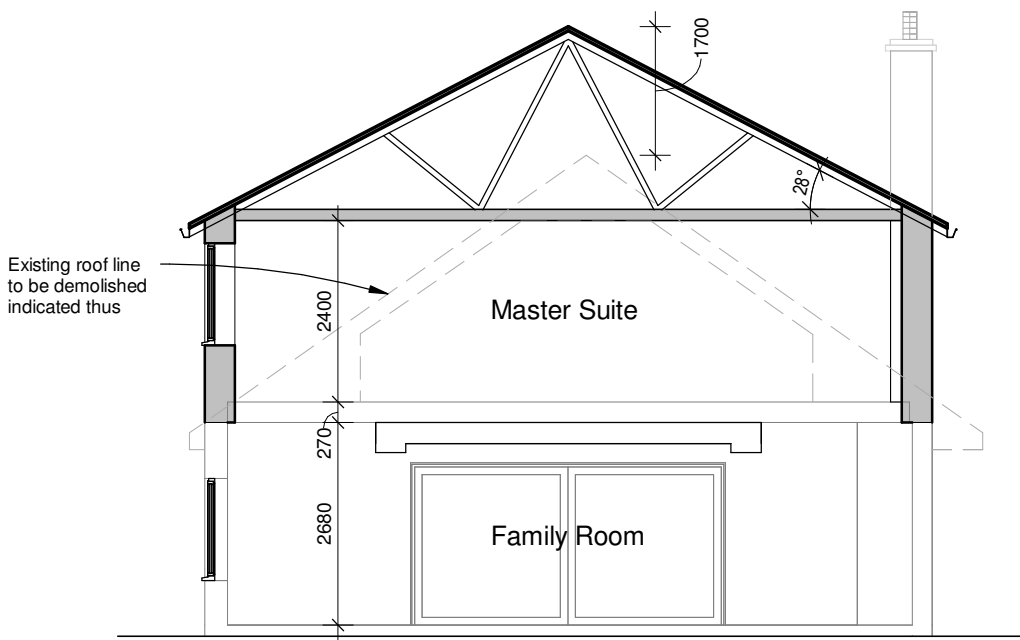

Section AA

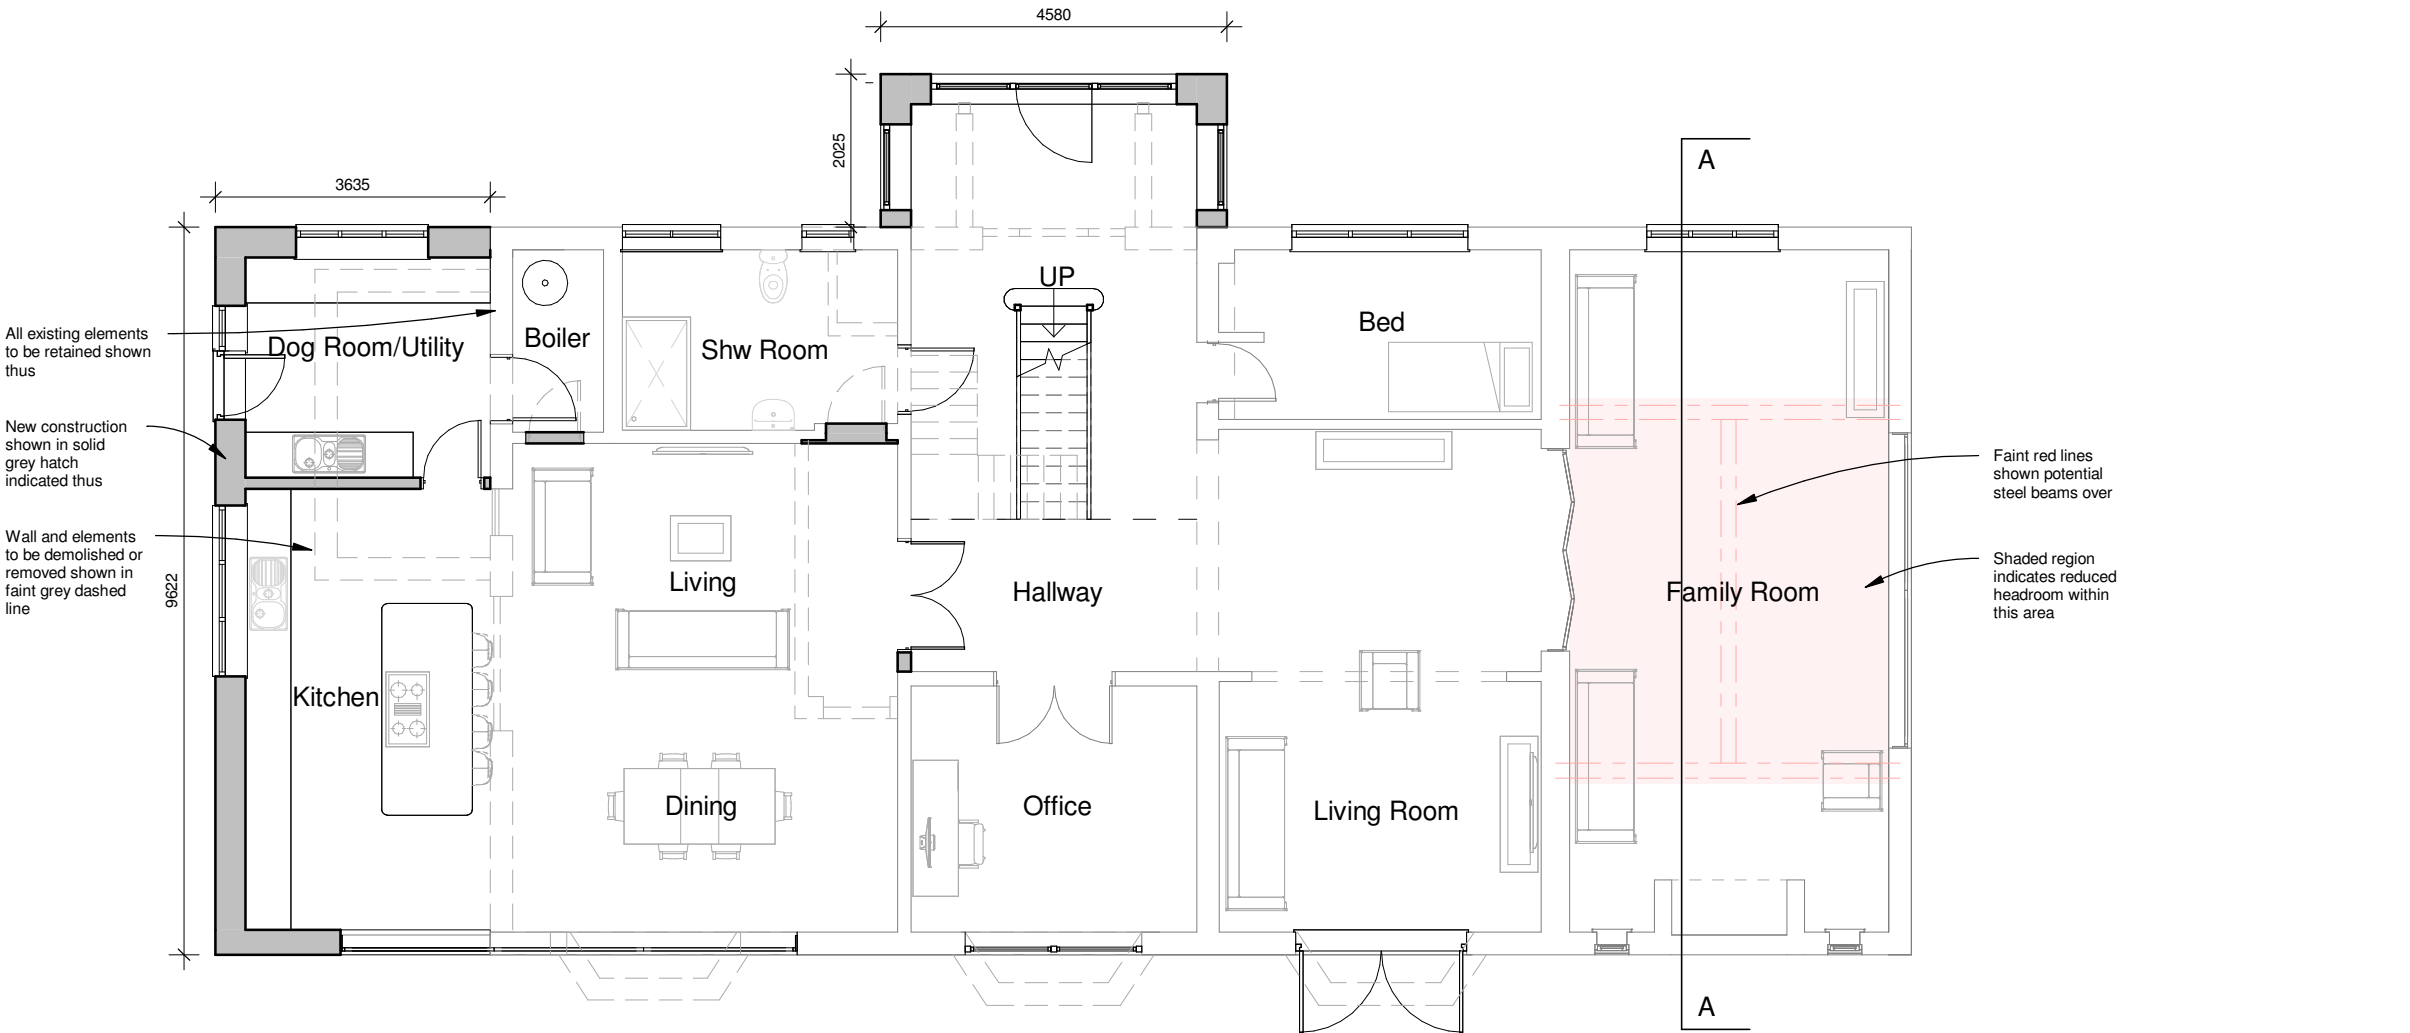

Ground Floor Plan

HAYWARD
architects

19 Station Road
Hinckley
Leicestershire
LE10 1AW

Tel: 01455 635 665
www.haywardarchitects.co.uk

Client			
Mr & Mrs Newman			
Project Title			
Byrons Covert Bosworth Road, Wellsborough CV13 6PB			
Drawing Title			
Proposed - Scheme 05			
Scale	1:100	Date	Sept 2025
Author	SS	Checked by	MO
		Sheet	
		A2	
Job No.		Drawing No.	
25/93		05C	
Status			
Planning Stage			

THE COPYRIGHT OF THIS DRAWING IS VESTED IN HAYWARD ARCHITECTS LTD.
REPRODUCTION IN ANY FORM, EITHER IN WHOLE OR IN PART IS FORBIDDEN WITHOUT
THE PRIOR WRITTEN PERMISSION OF THE COPYRIGHT HOLDER. DO NOT SCALE FROM
DRAWING AND ONLY FIGURED DIMENSIONS ARE TO BE USED