



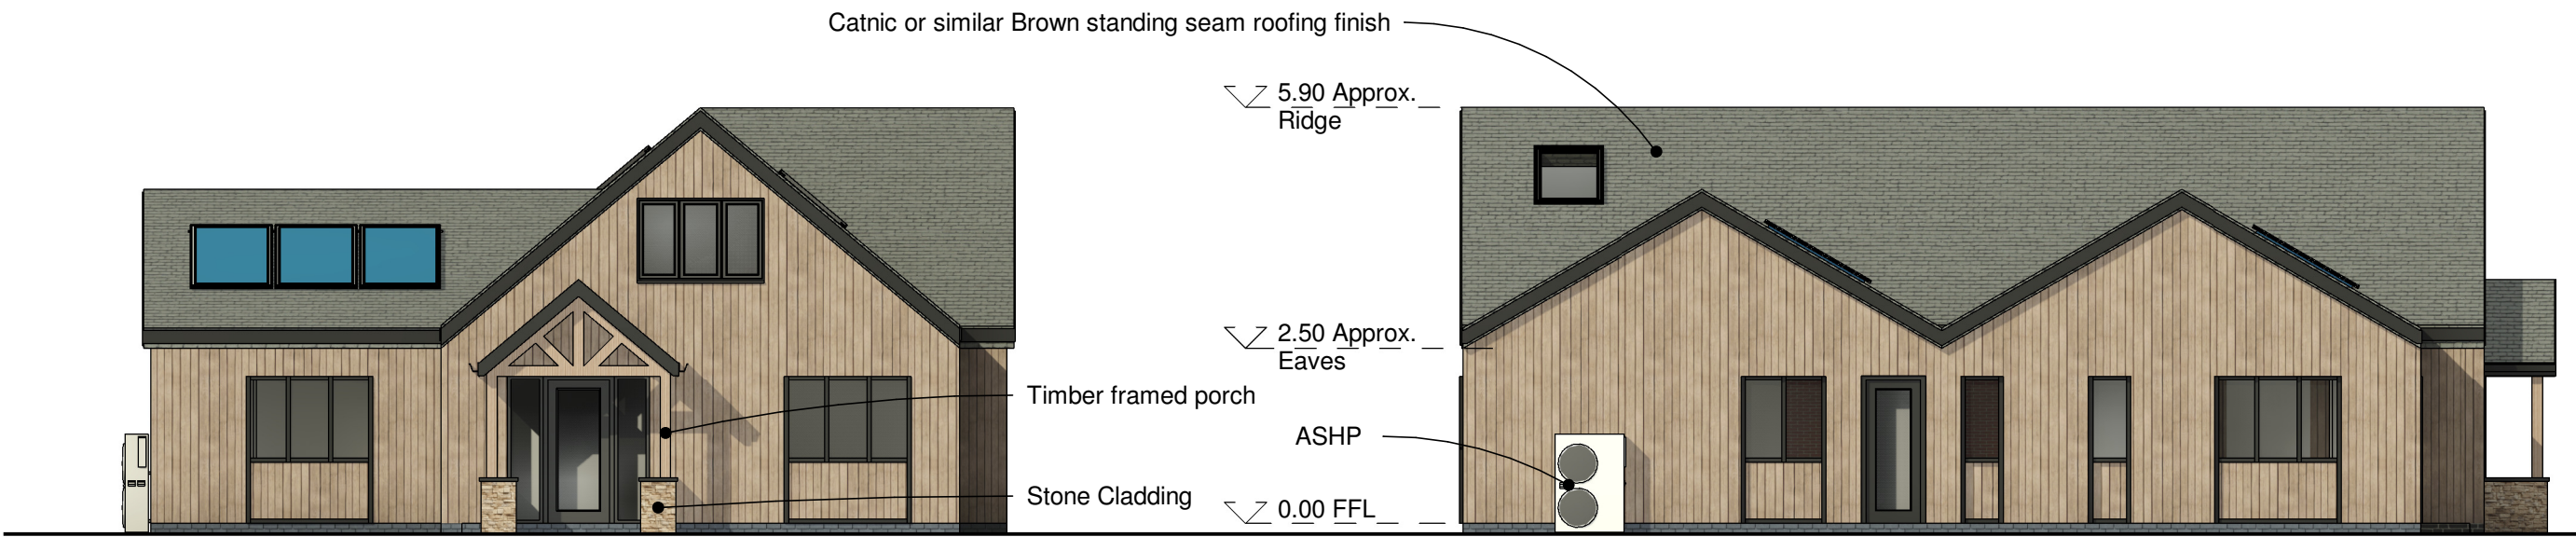


Elevation to Barns

Side Elevation

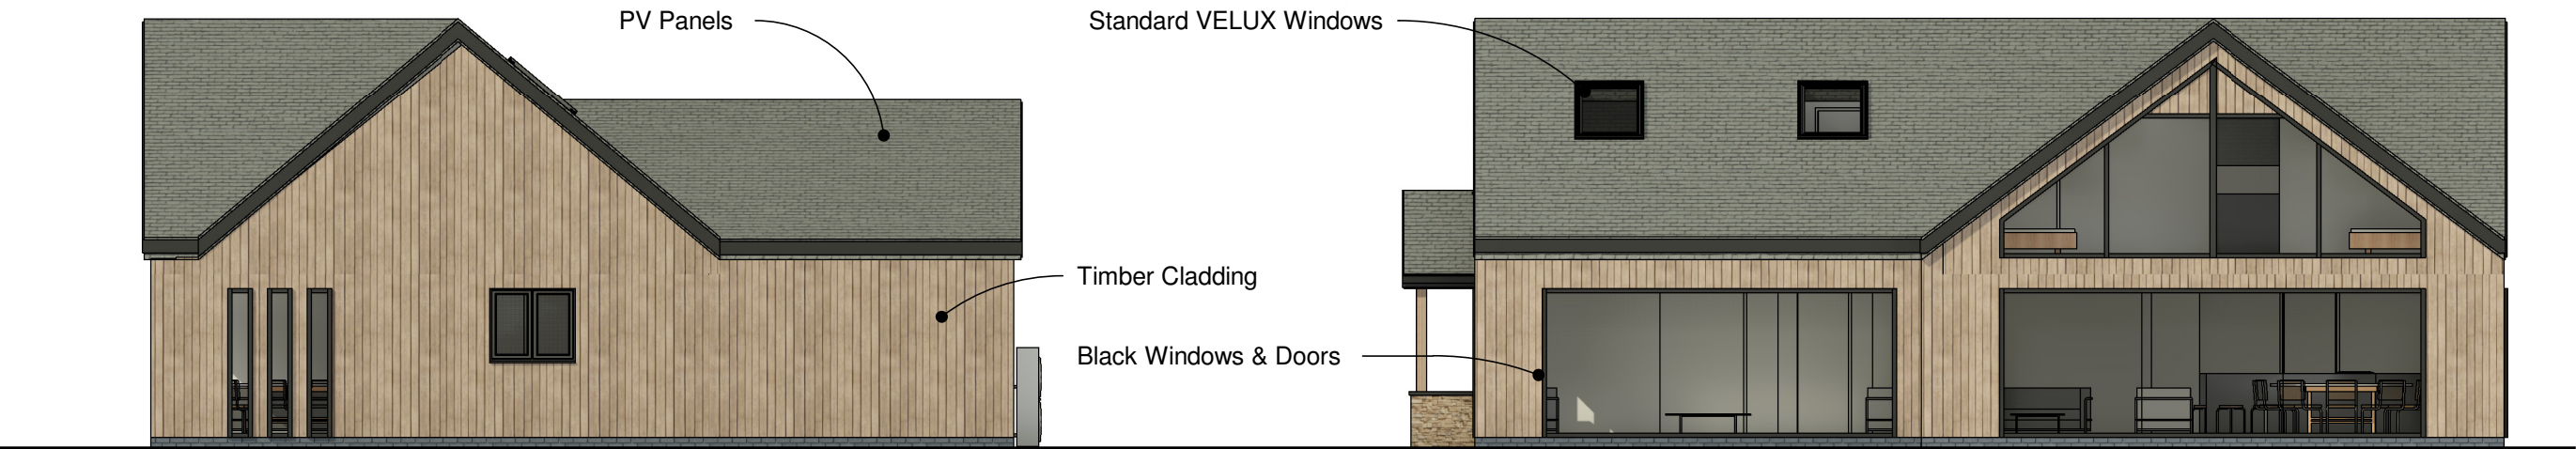


Rear Elevation


Elevation to Paddocks

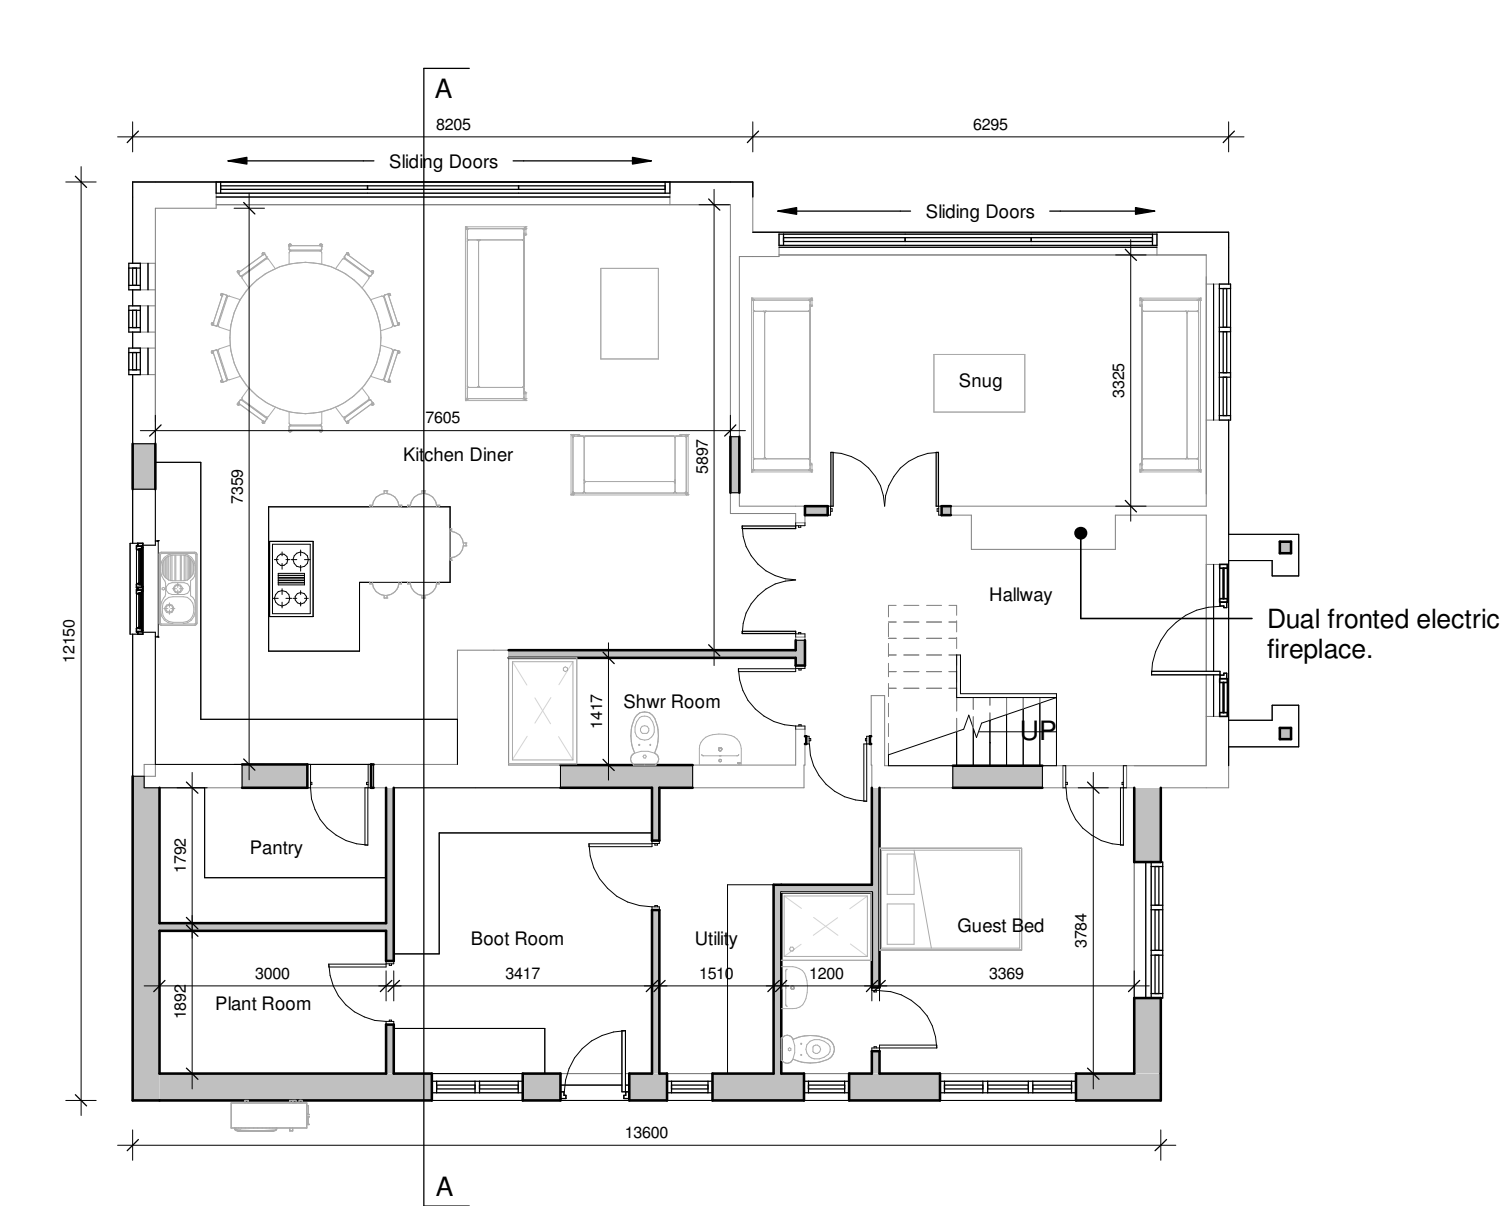


Ground Floor Plan

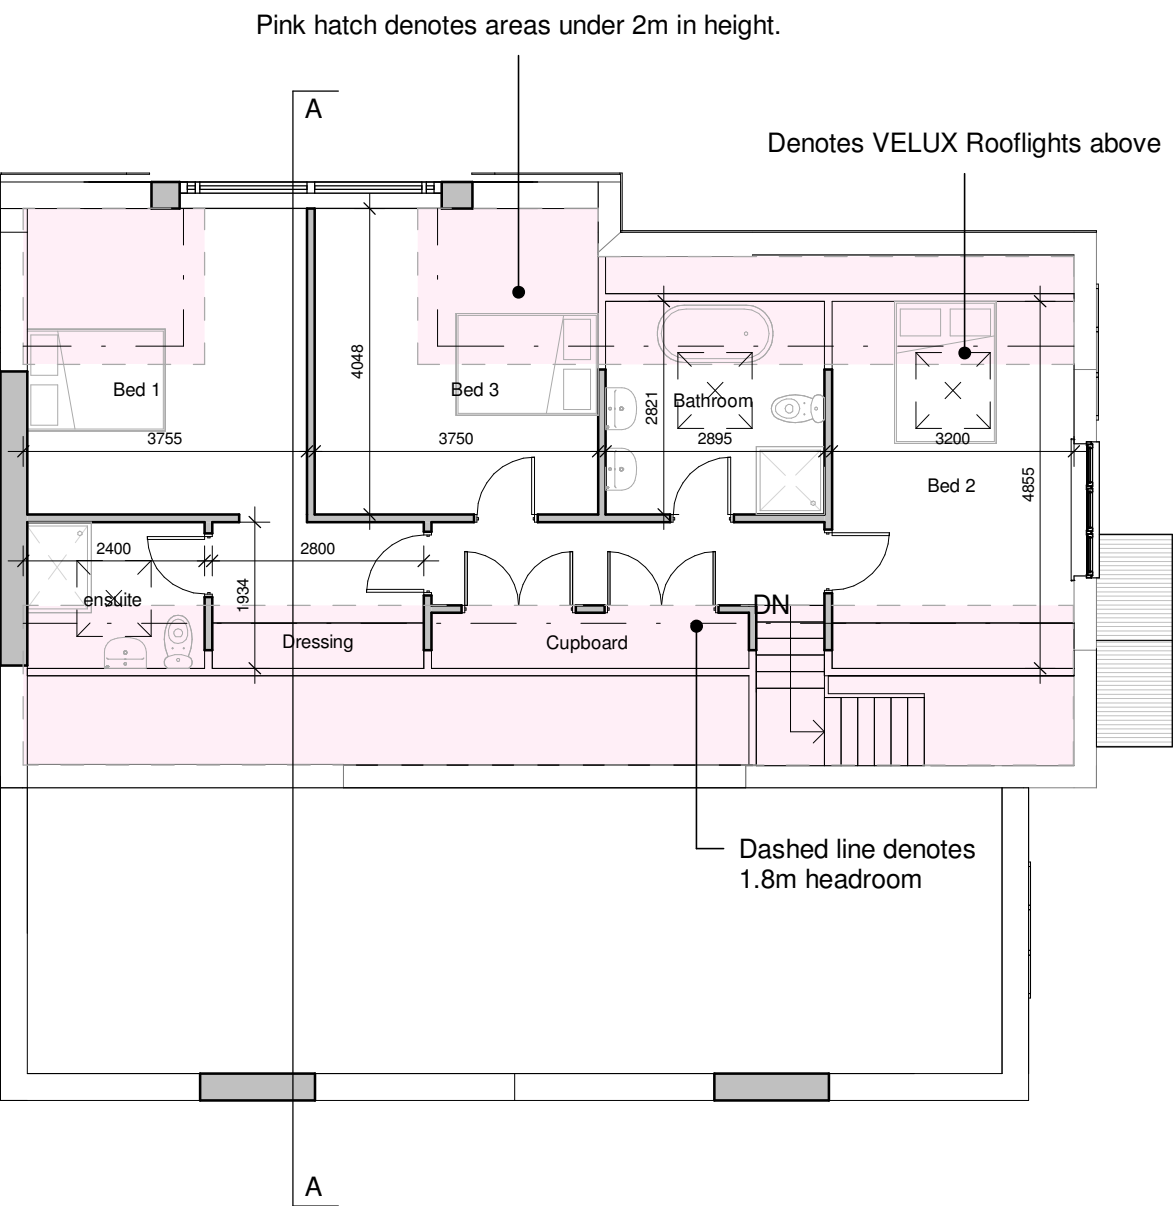

First Floor Plan

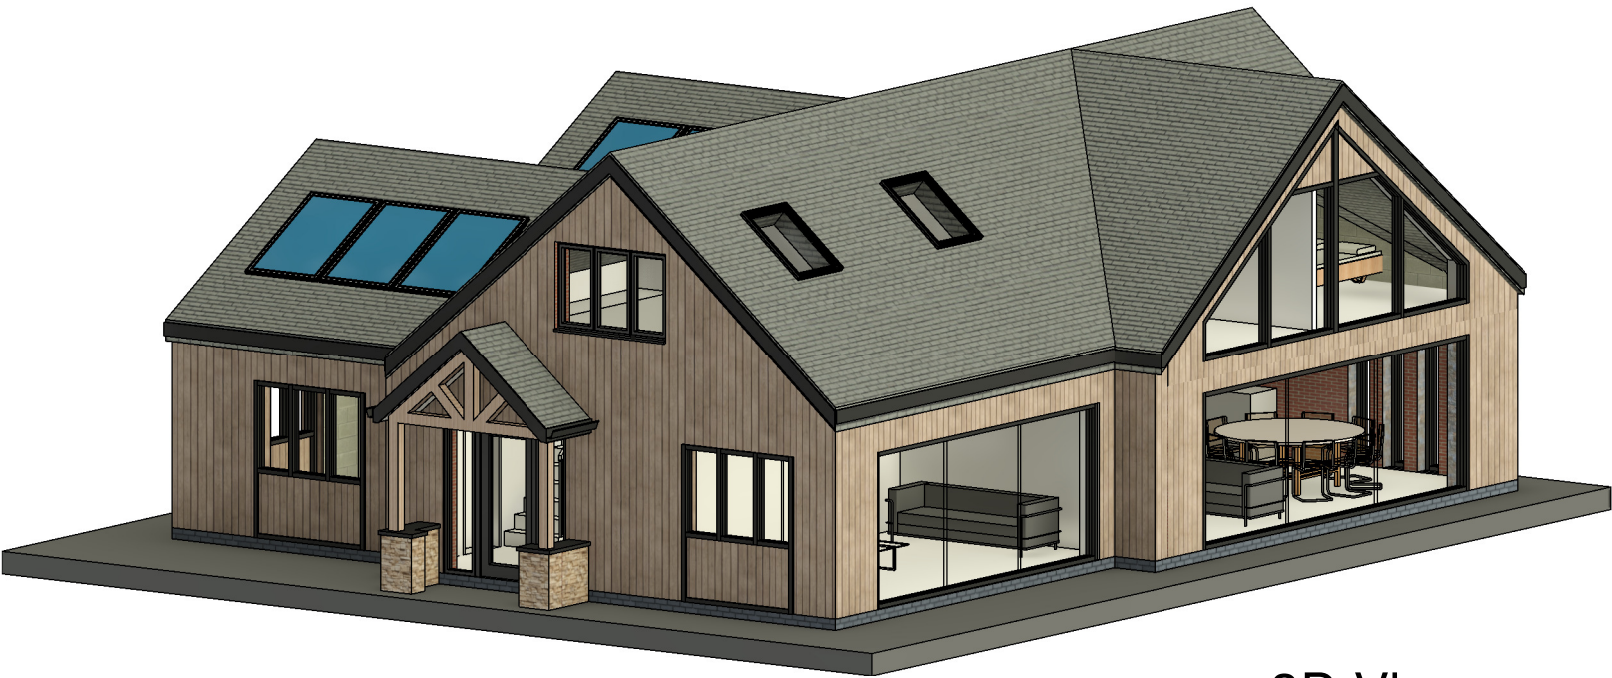

3D View

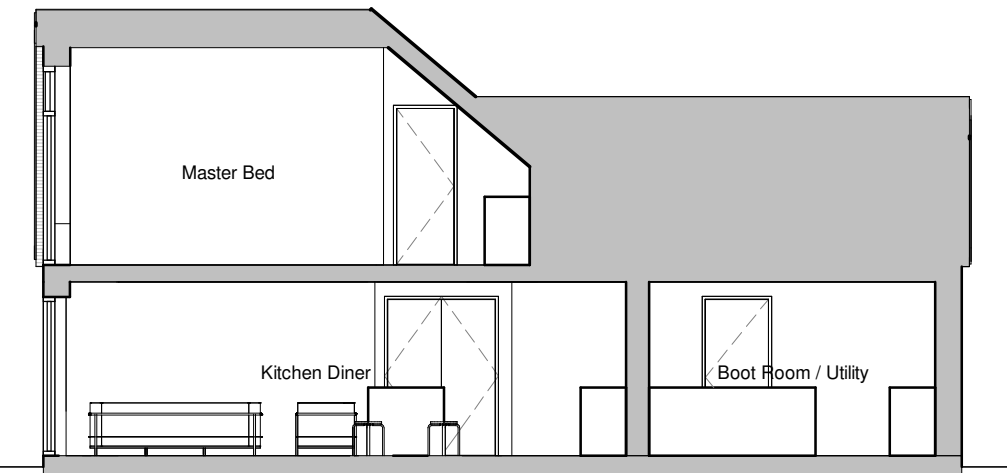

Section AA



|   |                       |                    |   |  |
|---|-----------------------|--------------------|---|--|
| Client<br><b>Drummond</b>   |                       |                    | <b>HAYWARD</b><br>architects                                                                                   |  |
| Project Title<br>Extension & Alteration<br>Deerleap Farm<br>Stanton under Bardon   |                       |                    | 19 Station Road<br>Hinckley<br>Leicestershire<br>LE10 1AW<br>Tel: 01455 635 665<br>www.haywardarchitects.co.uk |  |
| Drawing Title<br><b>Scheme 6</b>   |                       |                    | Job No.<br><b>24/106</b>                                                                                       |  |
| Scale<br>1:100   | Date<br>November 2025 | Sheet<br><b>A2</b> | Drawing No.<br><b>11</b>                                                                                       |  |
| Author<br>MO   | Checked by<br>LW      |                    |   |  |
| THE COPYRIGHT OF THIS DRAWING IS VESTED IN HAYWARD ARCHITECTS LTD.<br>REPRODUCTION IN ANY FORM, EITHER IN WHOLE OR IN PART IS FORBIDDEN WITHOUT THE PRIOR WRITTEN PERMISSION<br>OF THE COPYRIGHT HOLDER. DO NOT SCALE FROM DRAWINGS AND ONLY FIGURED DIMENSIONS ARE TO BE USED |                       |                    | Status<br><b>Planning</b>                                                                                      |  |