



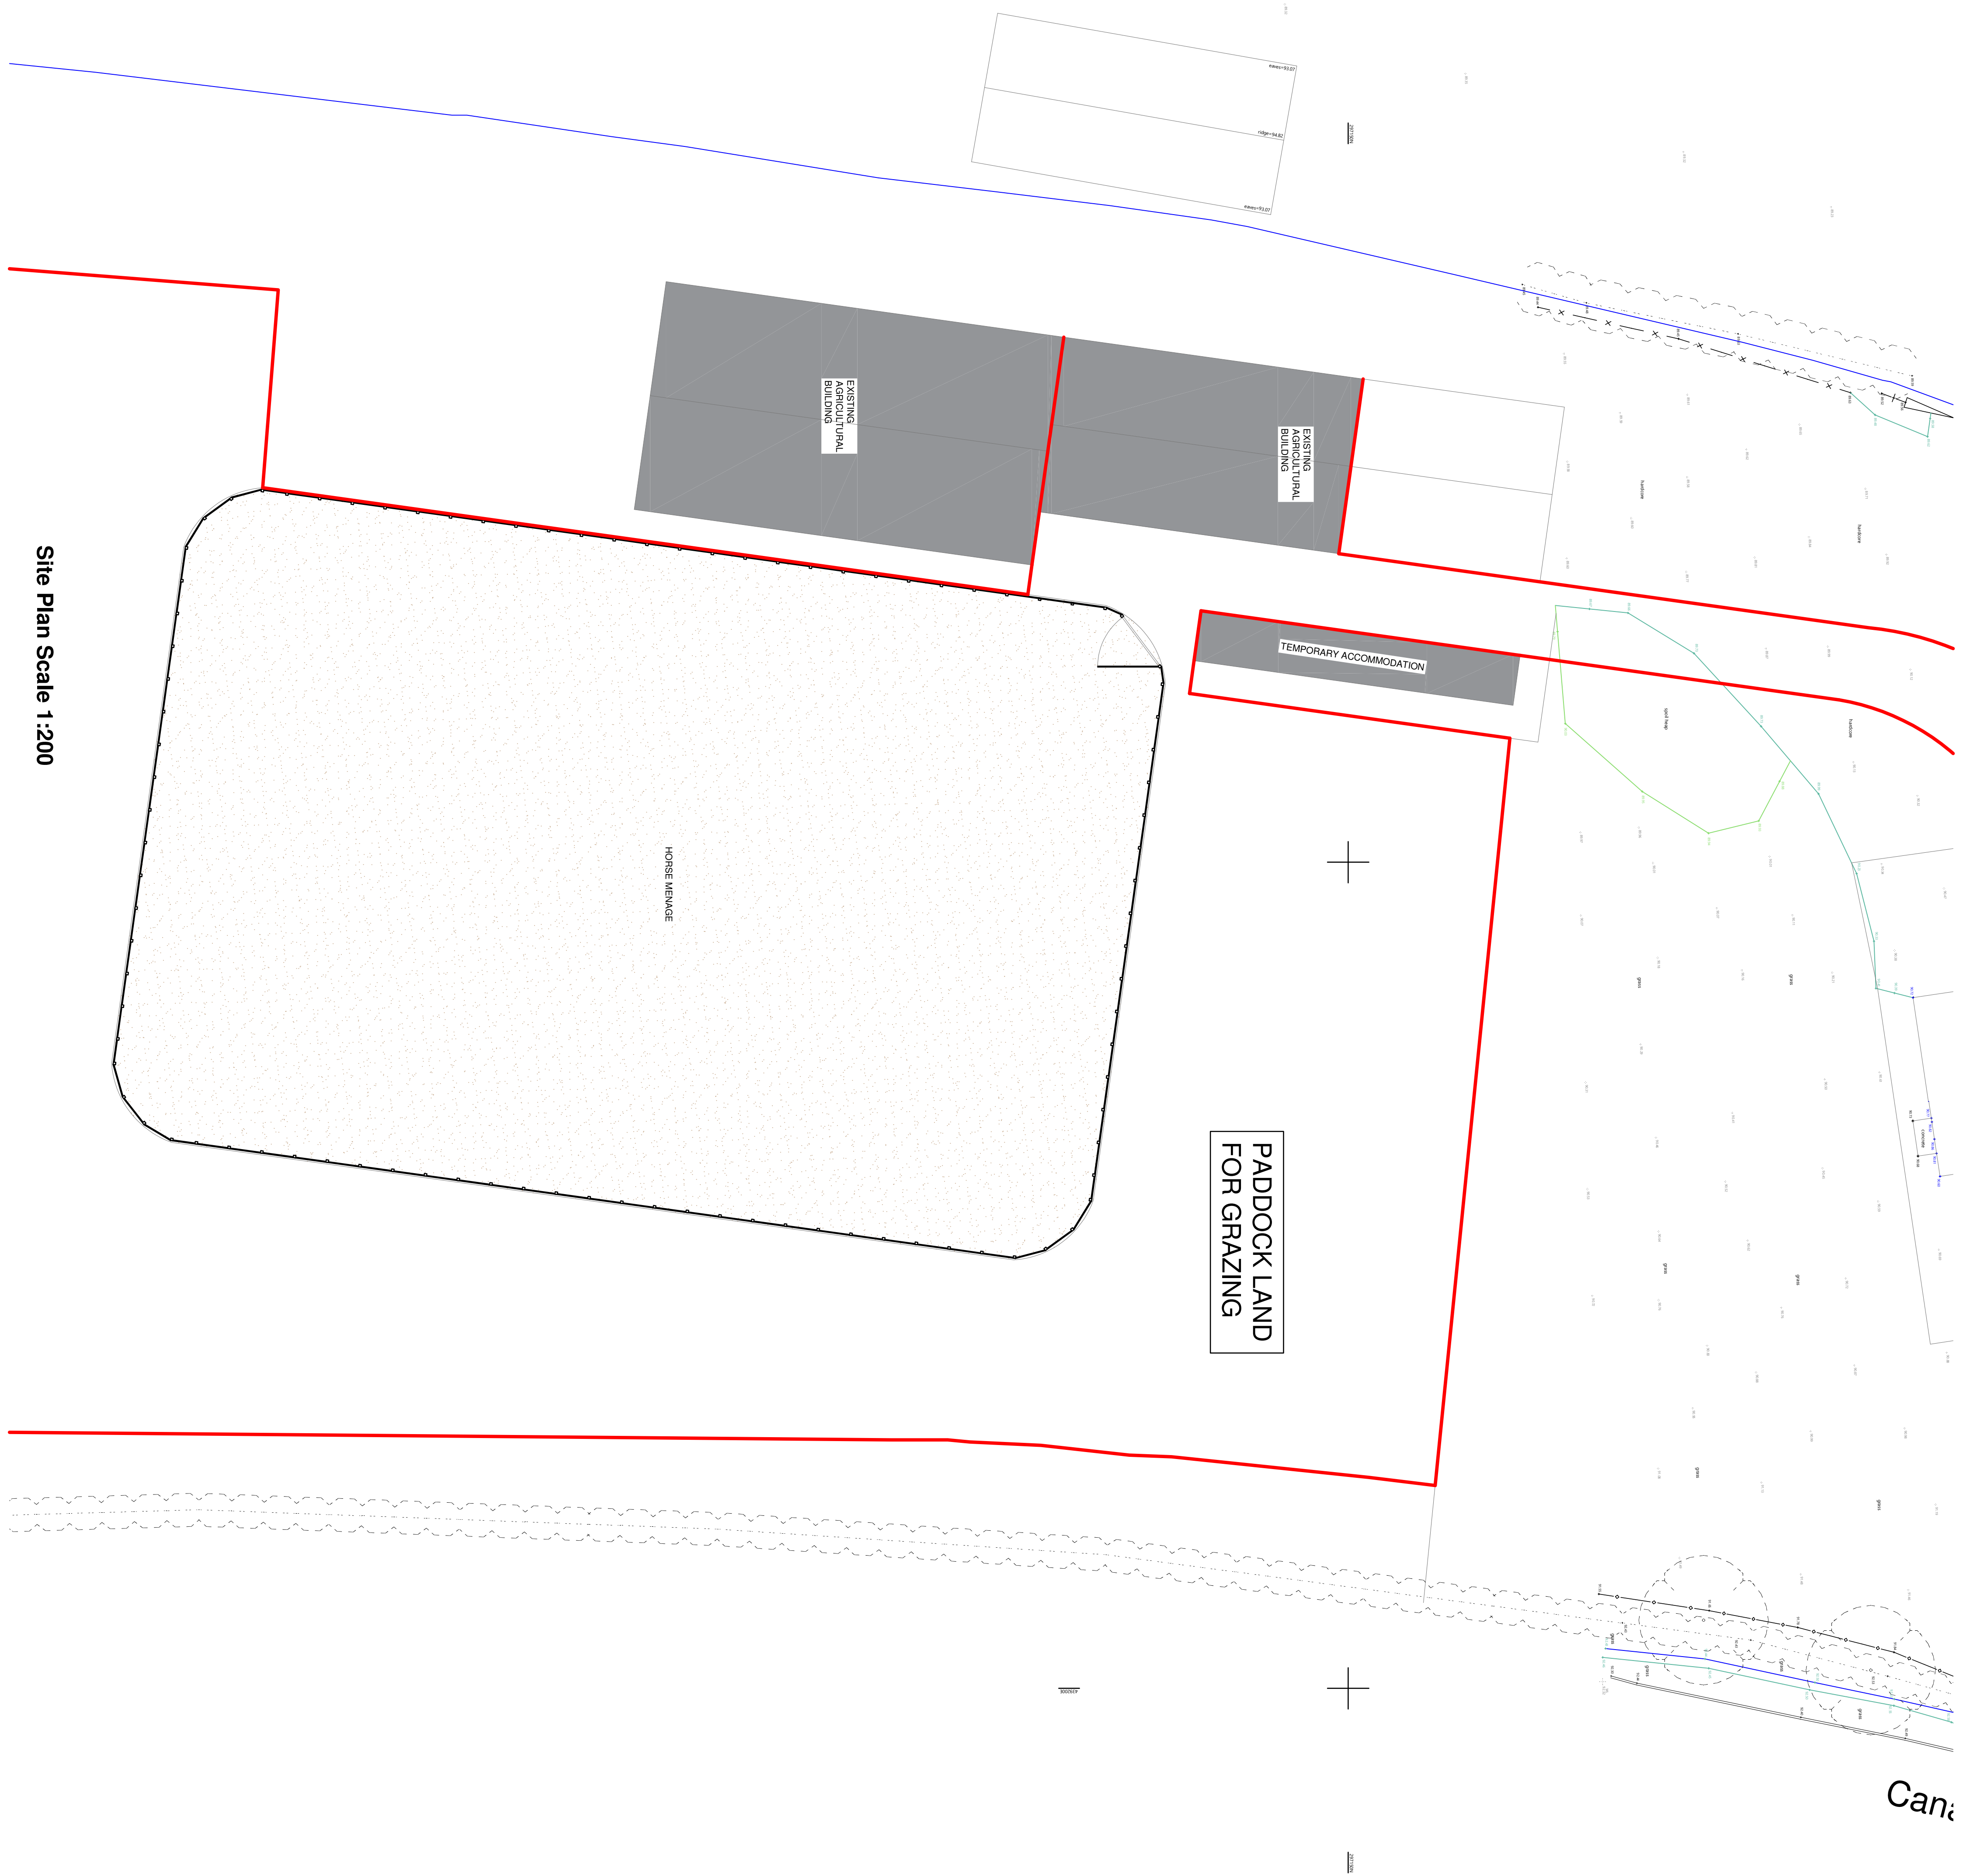

Canal



Site Plan Scale 1:200

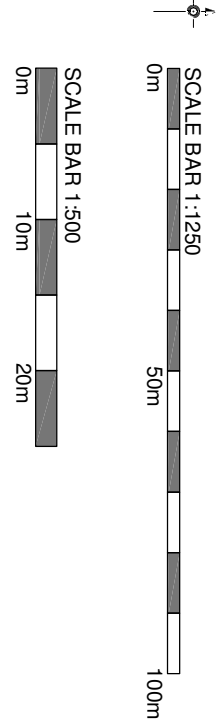

PLANNING APPROVAL

LITEBOX ARCHITECTURE			
The Lite House, Arsey Road, Nussington, Warwickshire, CV10 8LX			
T: 07772 747753 info@liteboxarchitecture.co.uk www.liteboxarchitecture.co.uk			
Mr P Harris Little Mulberry Upon Lane Solve Goding CV13 8EU			
Project: Proposed Horse Menage at Little Mulberry, Upon Lane, Solve Goding, CV13 8EU			
Date:	12.08.2025	Scale:	As Drawn @ A1
Drawn By:	002	Revision:	A
Drawn By:	PL	Revision:	PL