




STABLE BLOCK BUILDING

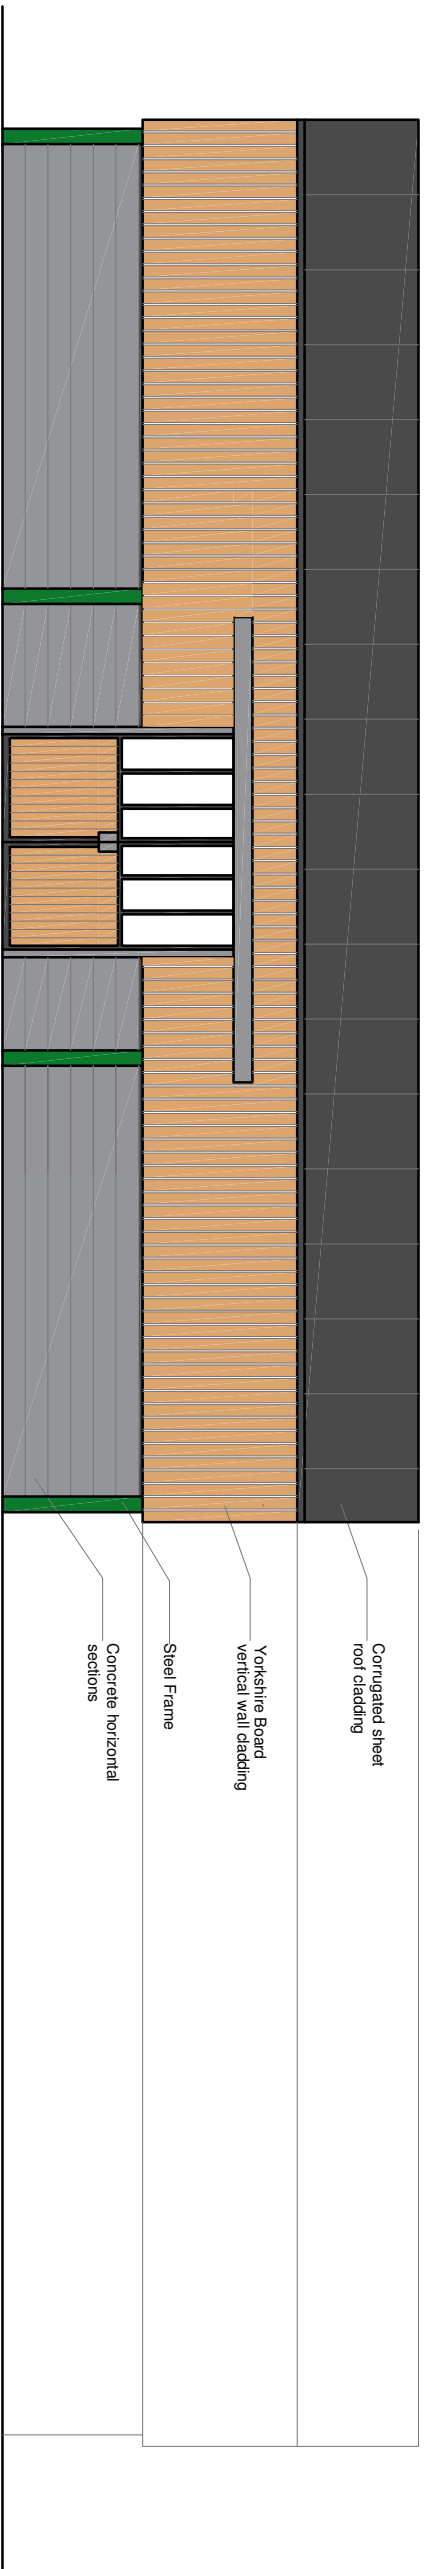


Proposed East Elevation
Scale 1:100

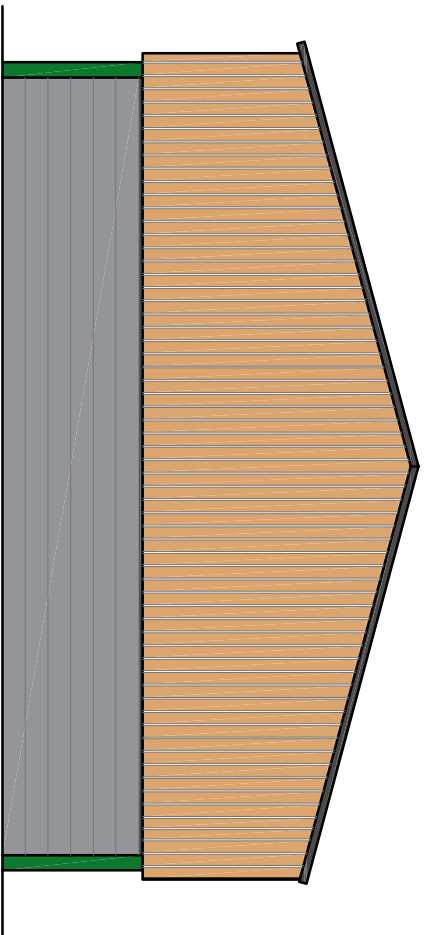



Proposed South Elevation
Scale 1:100

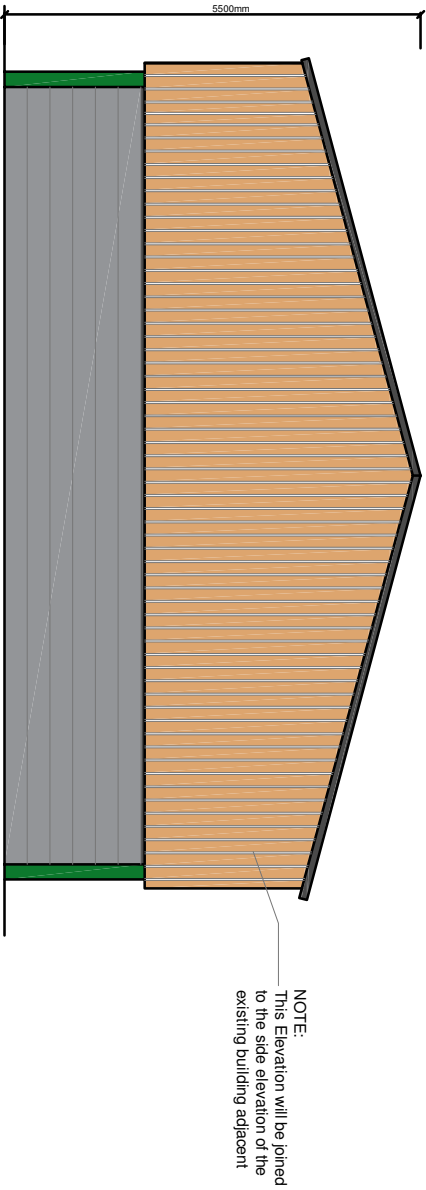


Proposed North Elevation
Scale 1:100

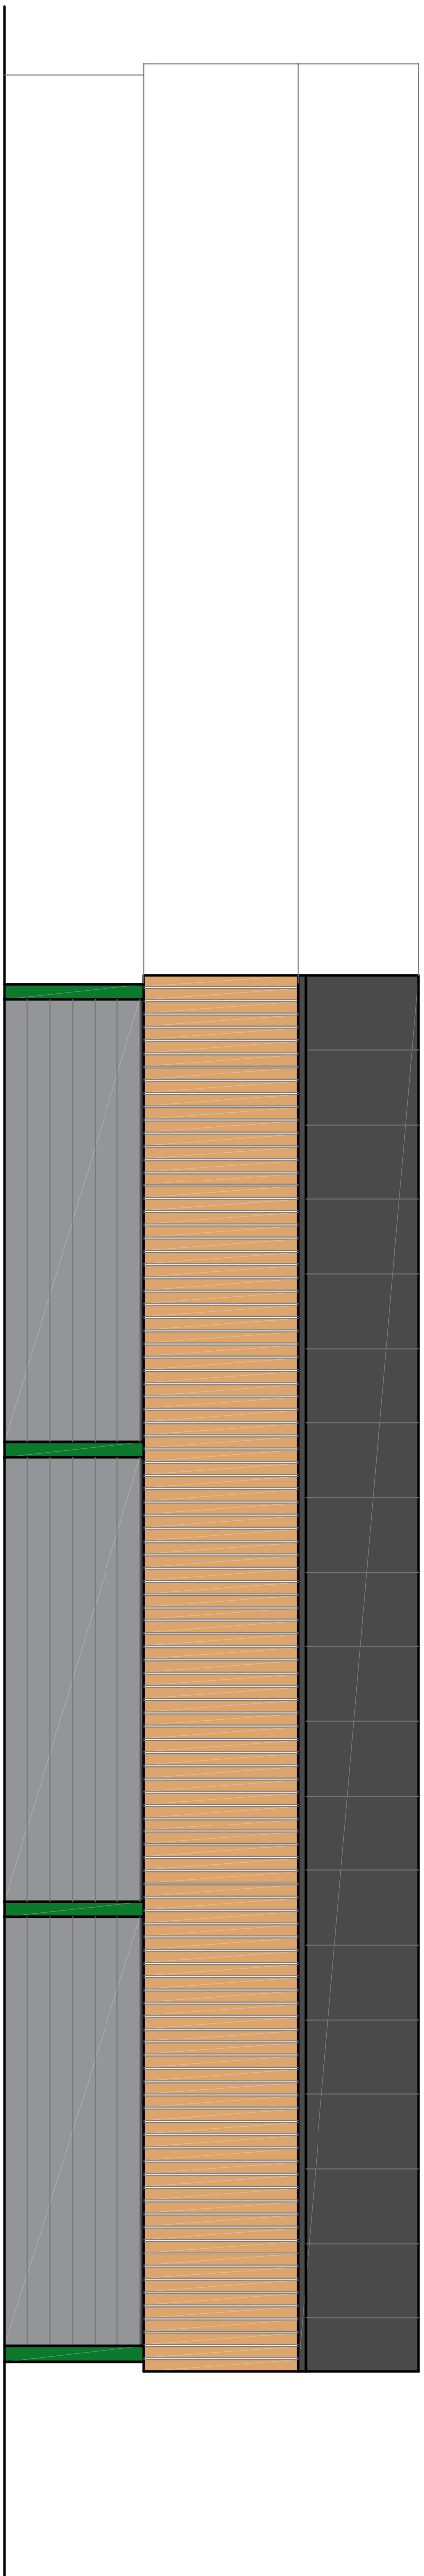

Proposed West Elevation
Scale 1:100

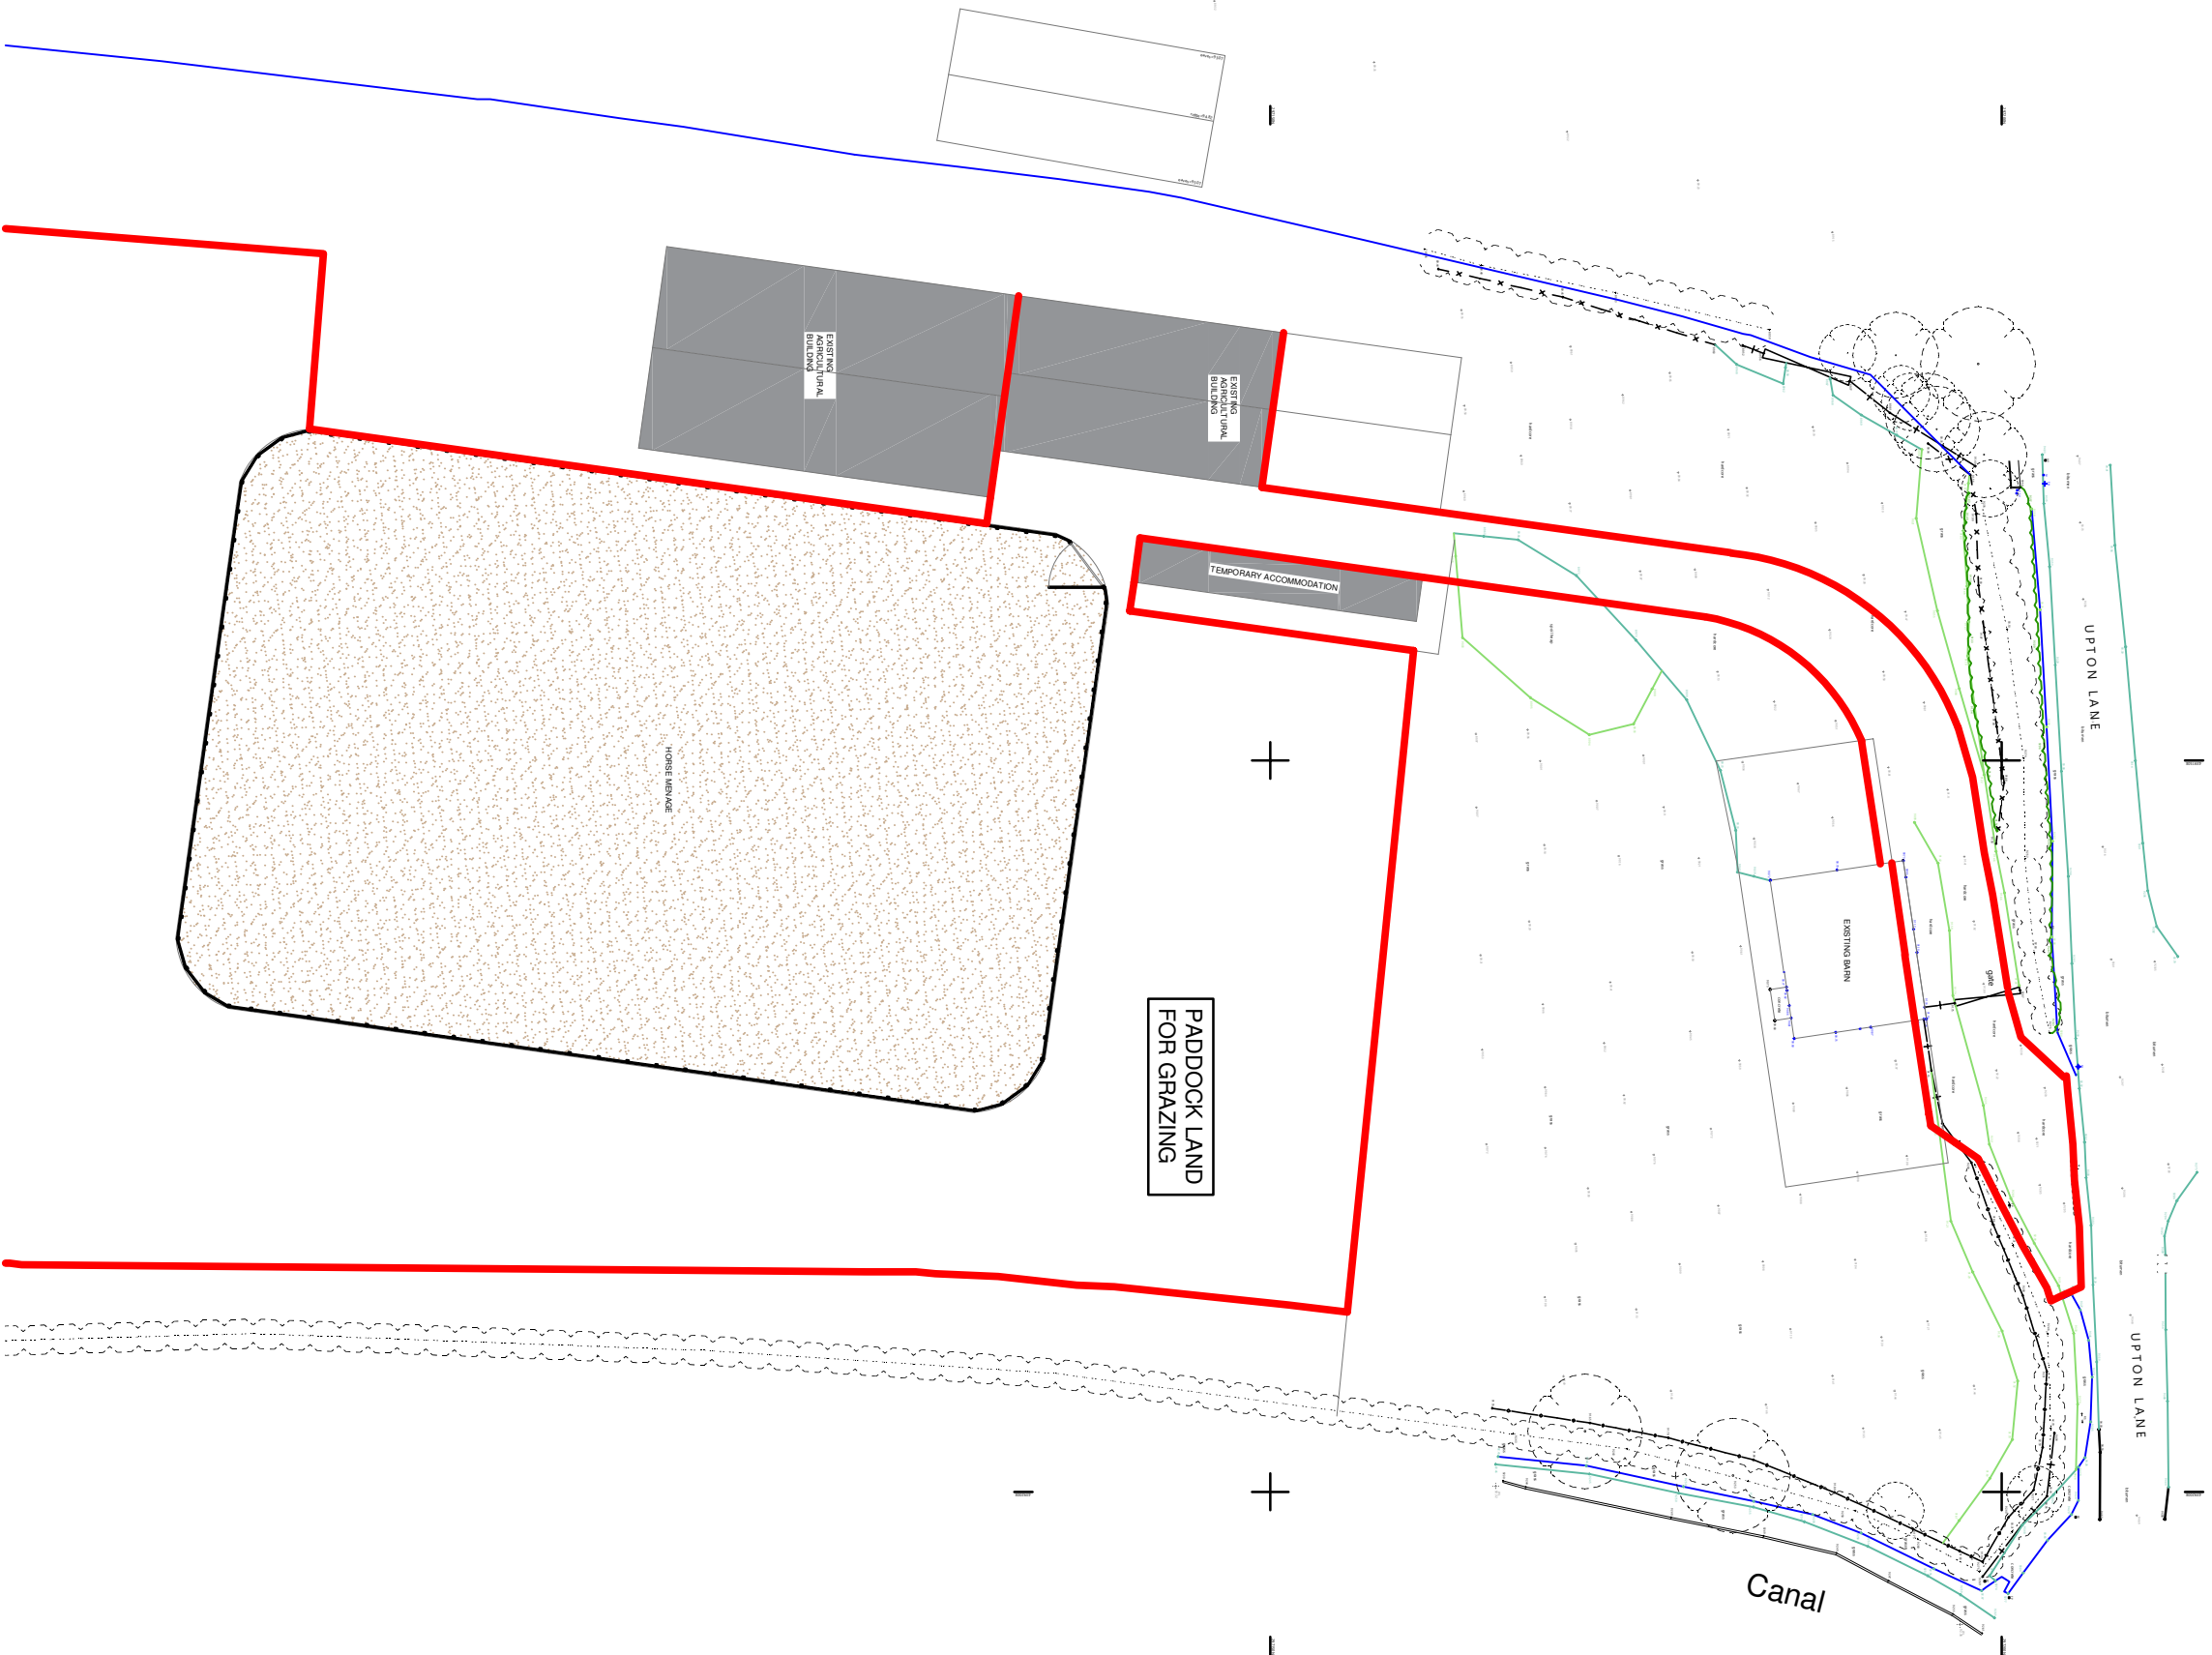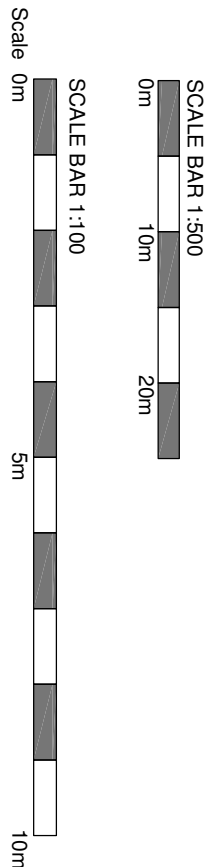

Proposed Site Plan
Scale 1:500

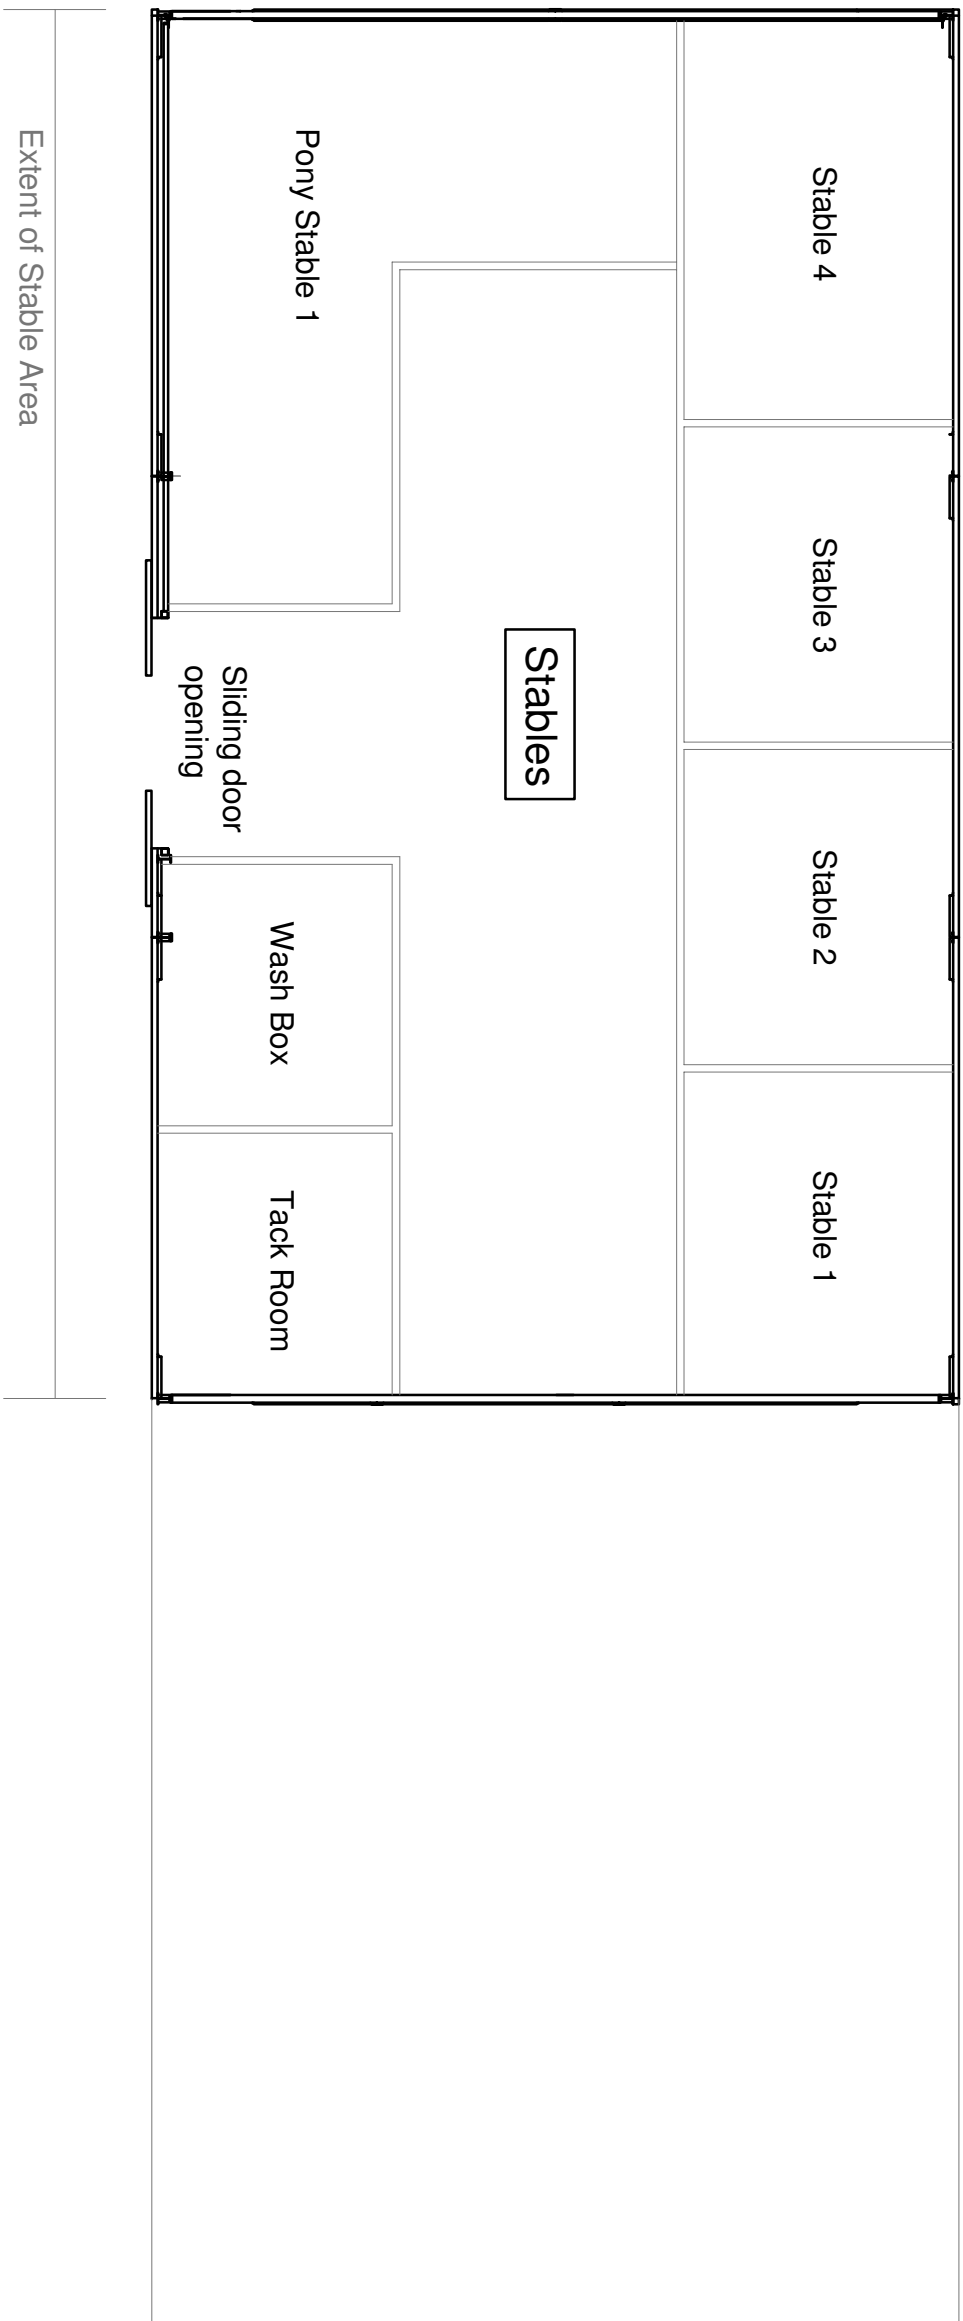

Proposed Stables Floor Plan
Scale 1:100

PROPOSED LAYOUT

LITEBOX ARCHITECTURE			
The Lite House, Ardsley Road, Nuneaton, Warwickshire, CV10 8LV T: 02476 629192 info@liteboxarchitecture.co.uk www.liteboxarchitecture.co.uk			
Client: Mr P Morris Lilleshall Farm Upton Lane Stoke Goding CV13 8EU			
Project: Proposed Erection of New 8 Horse Stable Block at Lite Millinery, Upton Lane, Stoke Goding, CV13 8EU			
Date: 12.08.2026	Scale: As Drawn @ A1		
Draw No: 004	Revision: A	Drawn By: PL	