




Site Plan Scale 1:500

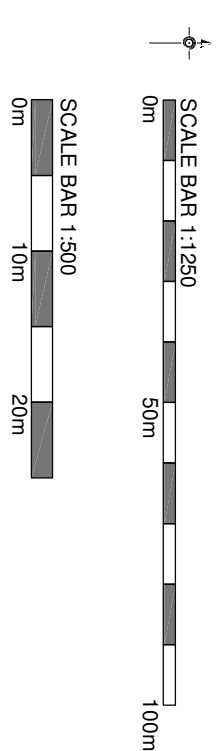

PLANNING APPROVAL

LITEBOX
ARCHITECTURE

The Lite House, Anstley Road, Nuneaton, Warwickshire, CV10 8LY
T: 07772 747753
 info@liteboxarchitecture.co.uk
 www.liteboxarchitecture.co.uk

Client:
Mr P Morris
Little Mulberry
Upton Lane
Stoke Golding
CV13 6EU

Project: Proposed Equestrian Use & Horse Menage at Little Mulberry, Ilwaco and Stoke Golding CV13 6EL

Date:	12.08.2026	Scale:	As Drawn @ A1
Dwg No:	001	Revision:	B
		Drawn By:	PL