


SCALE 1:50 @ A3

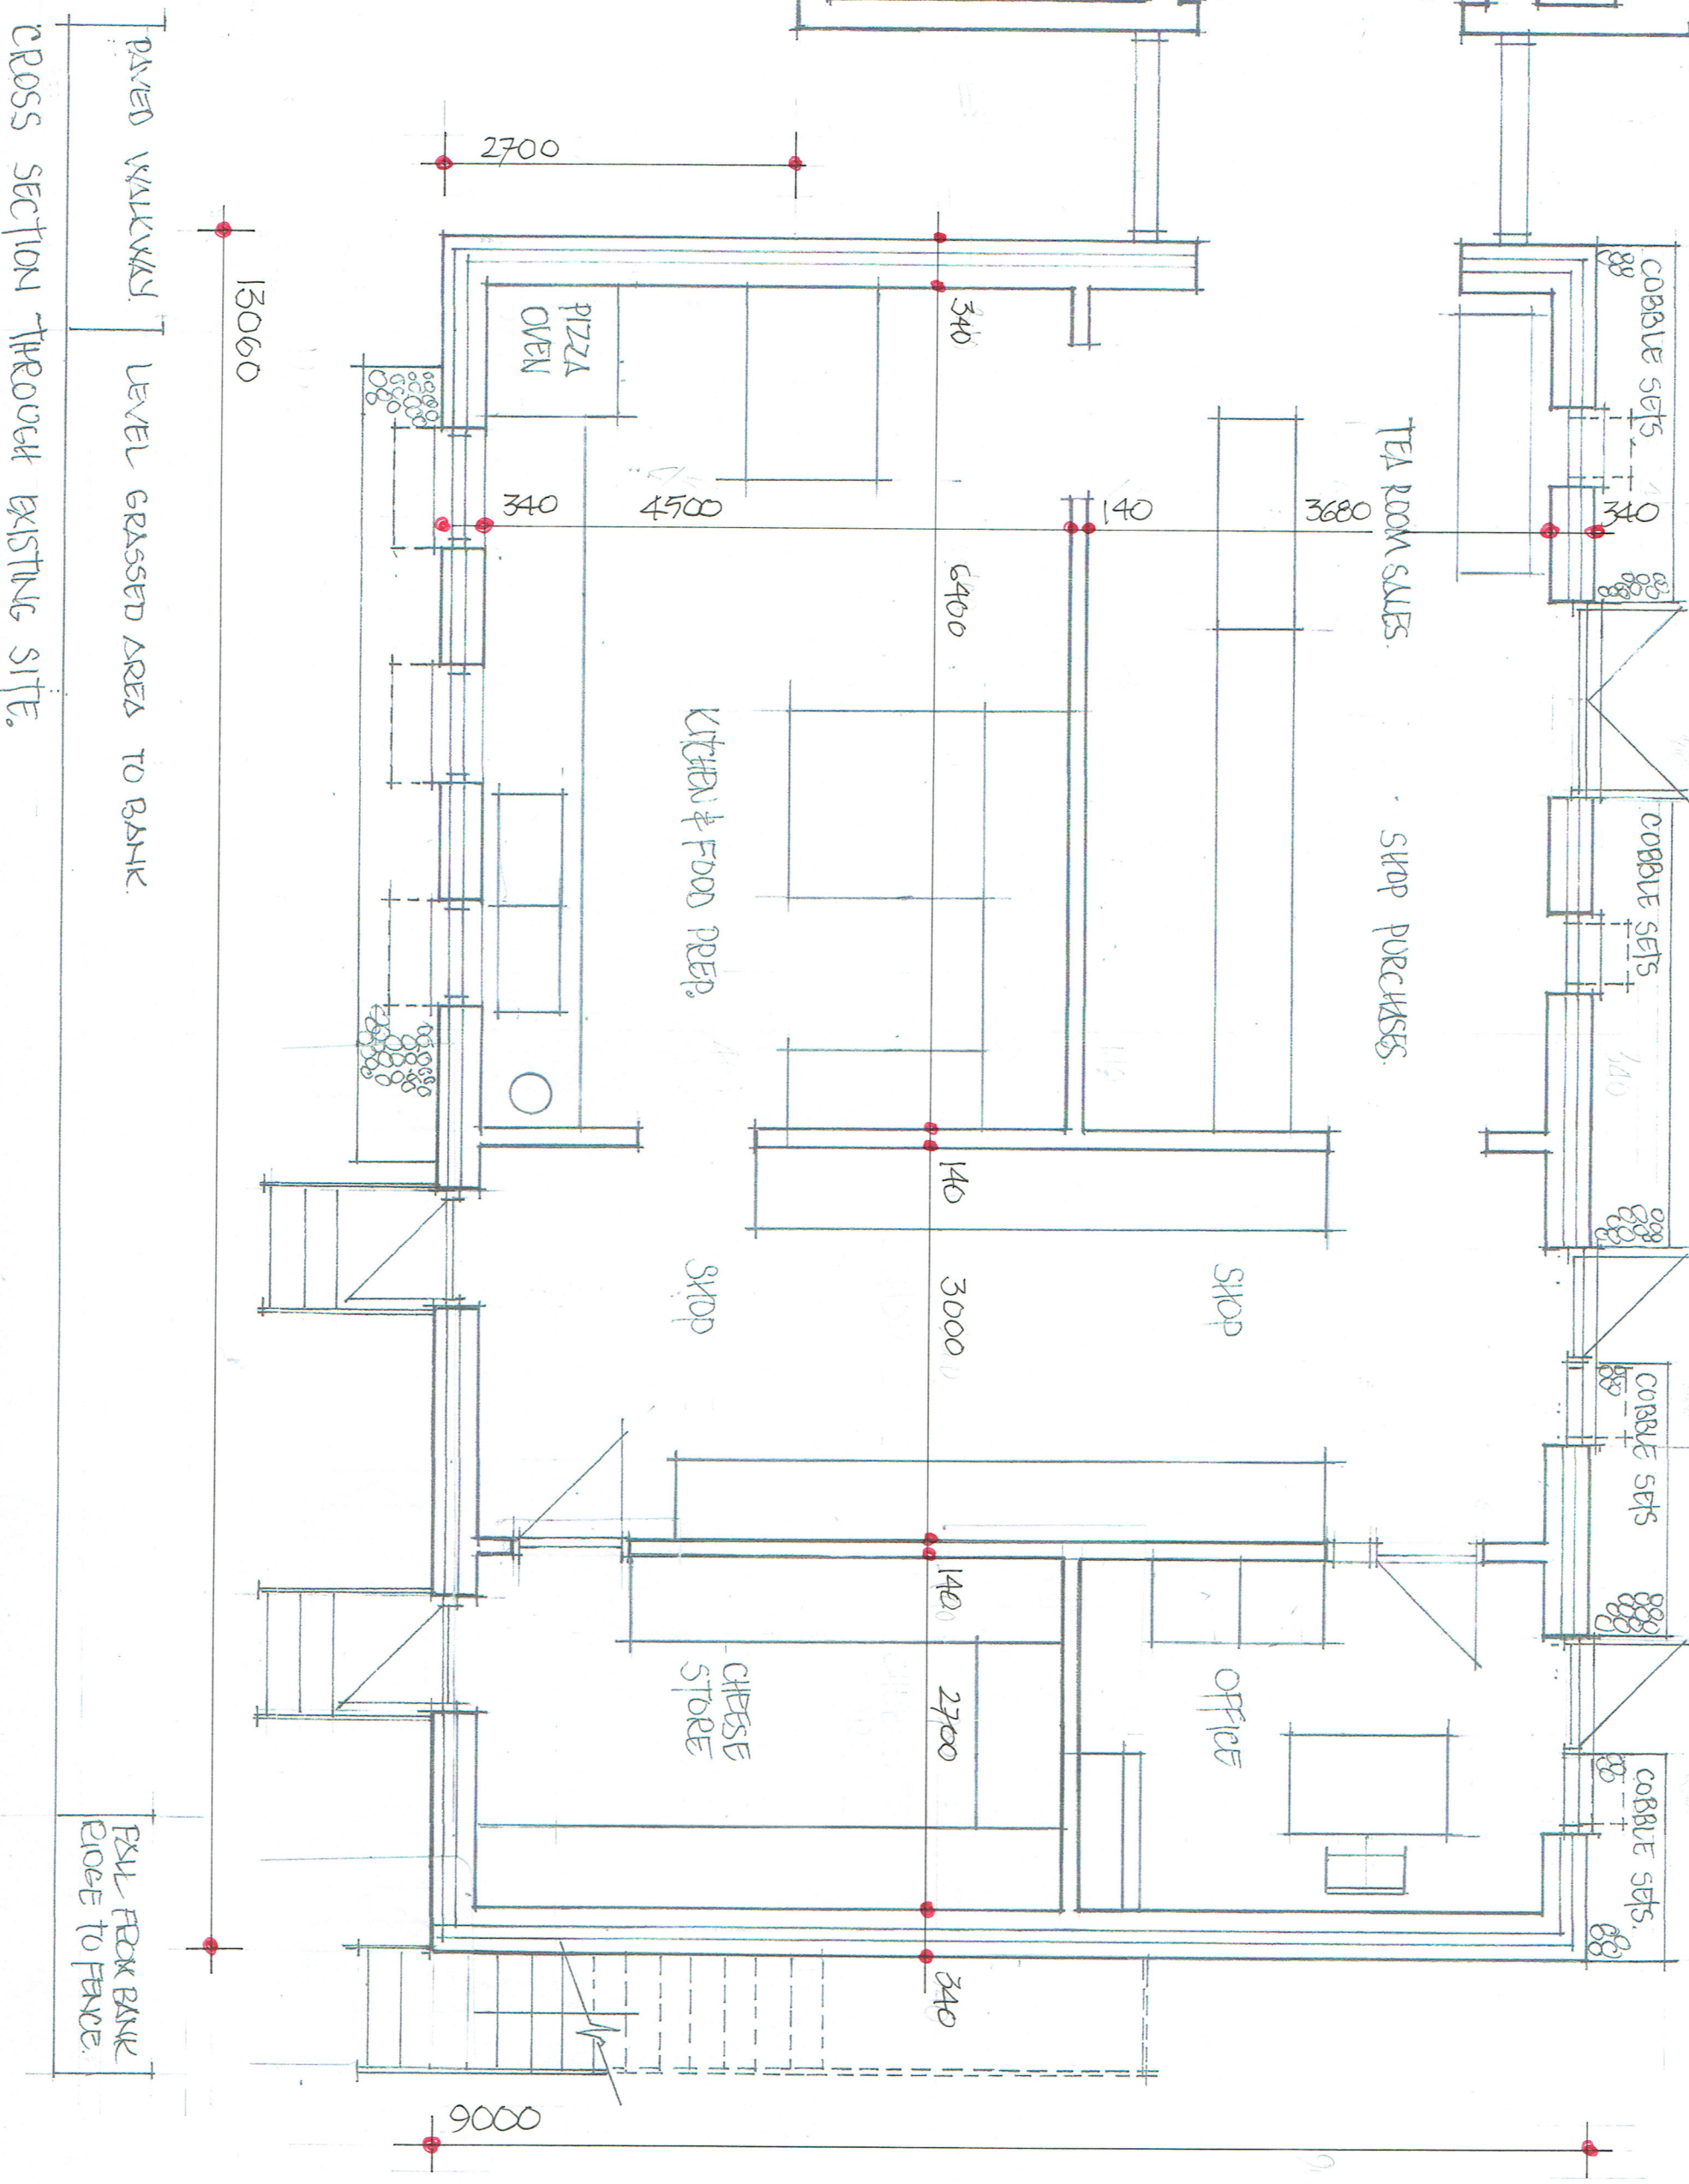

PLANNING APPLICATION

KEITH REYNOLDS ASSOCIATES, WOODSIDE, THE GROVE, HAMPTON in ARDEN, SOLIHULL B92 0HD
CLIENT Leicestershire Handmade Cheese Co.
PROJECT. New Farm Shop, Kitchen & Office.
LOCATION Sparkenhoe Farm, Upton, Warwickshire. CV13 6JX.
TITLE Ground Floor Plan **DWG No.** 2026/169/11 **SCALE.** 1:50 **DATE.** 17/03/26 **Rev.** B, 20/07/2026