
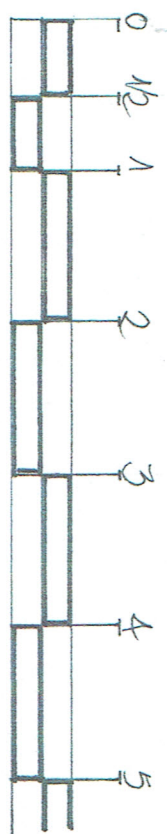


REAR ELEVATION - NORTH.

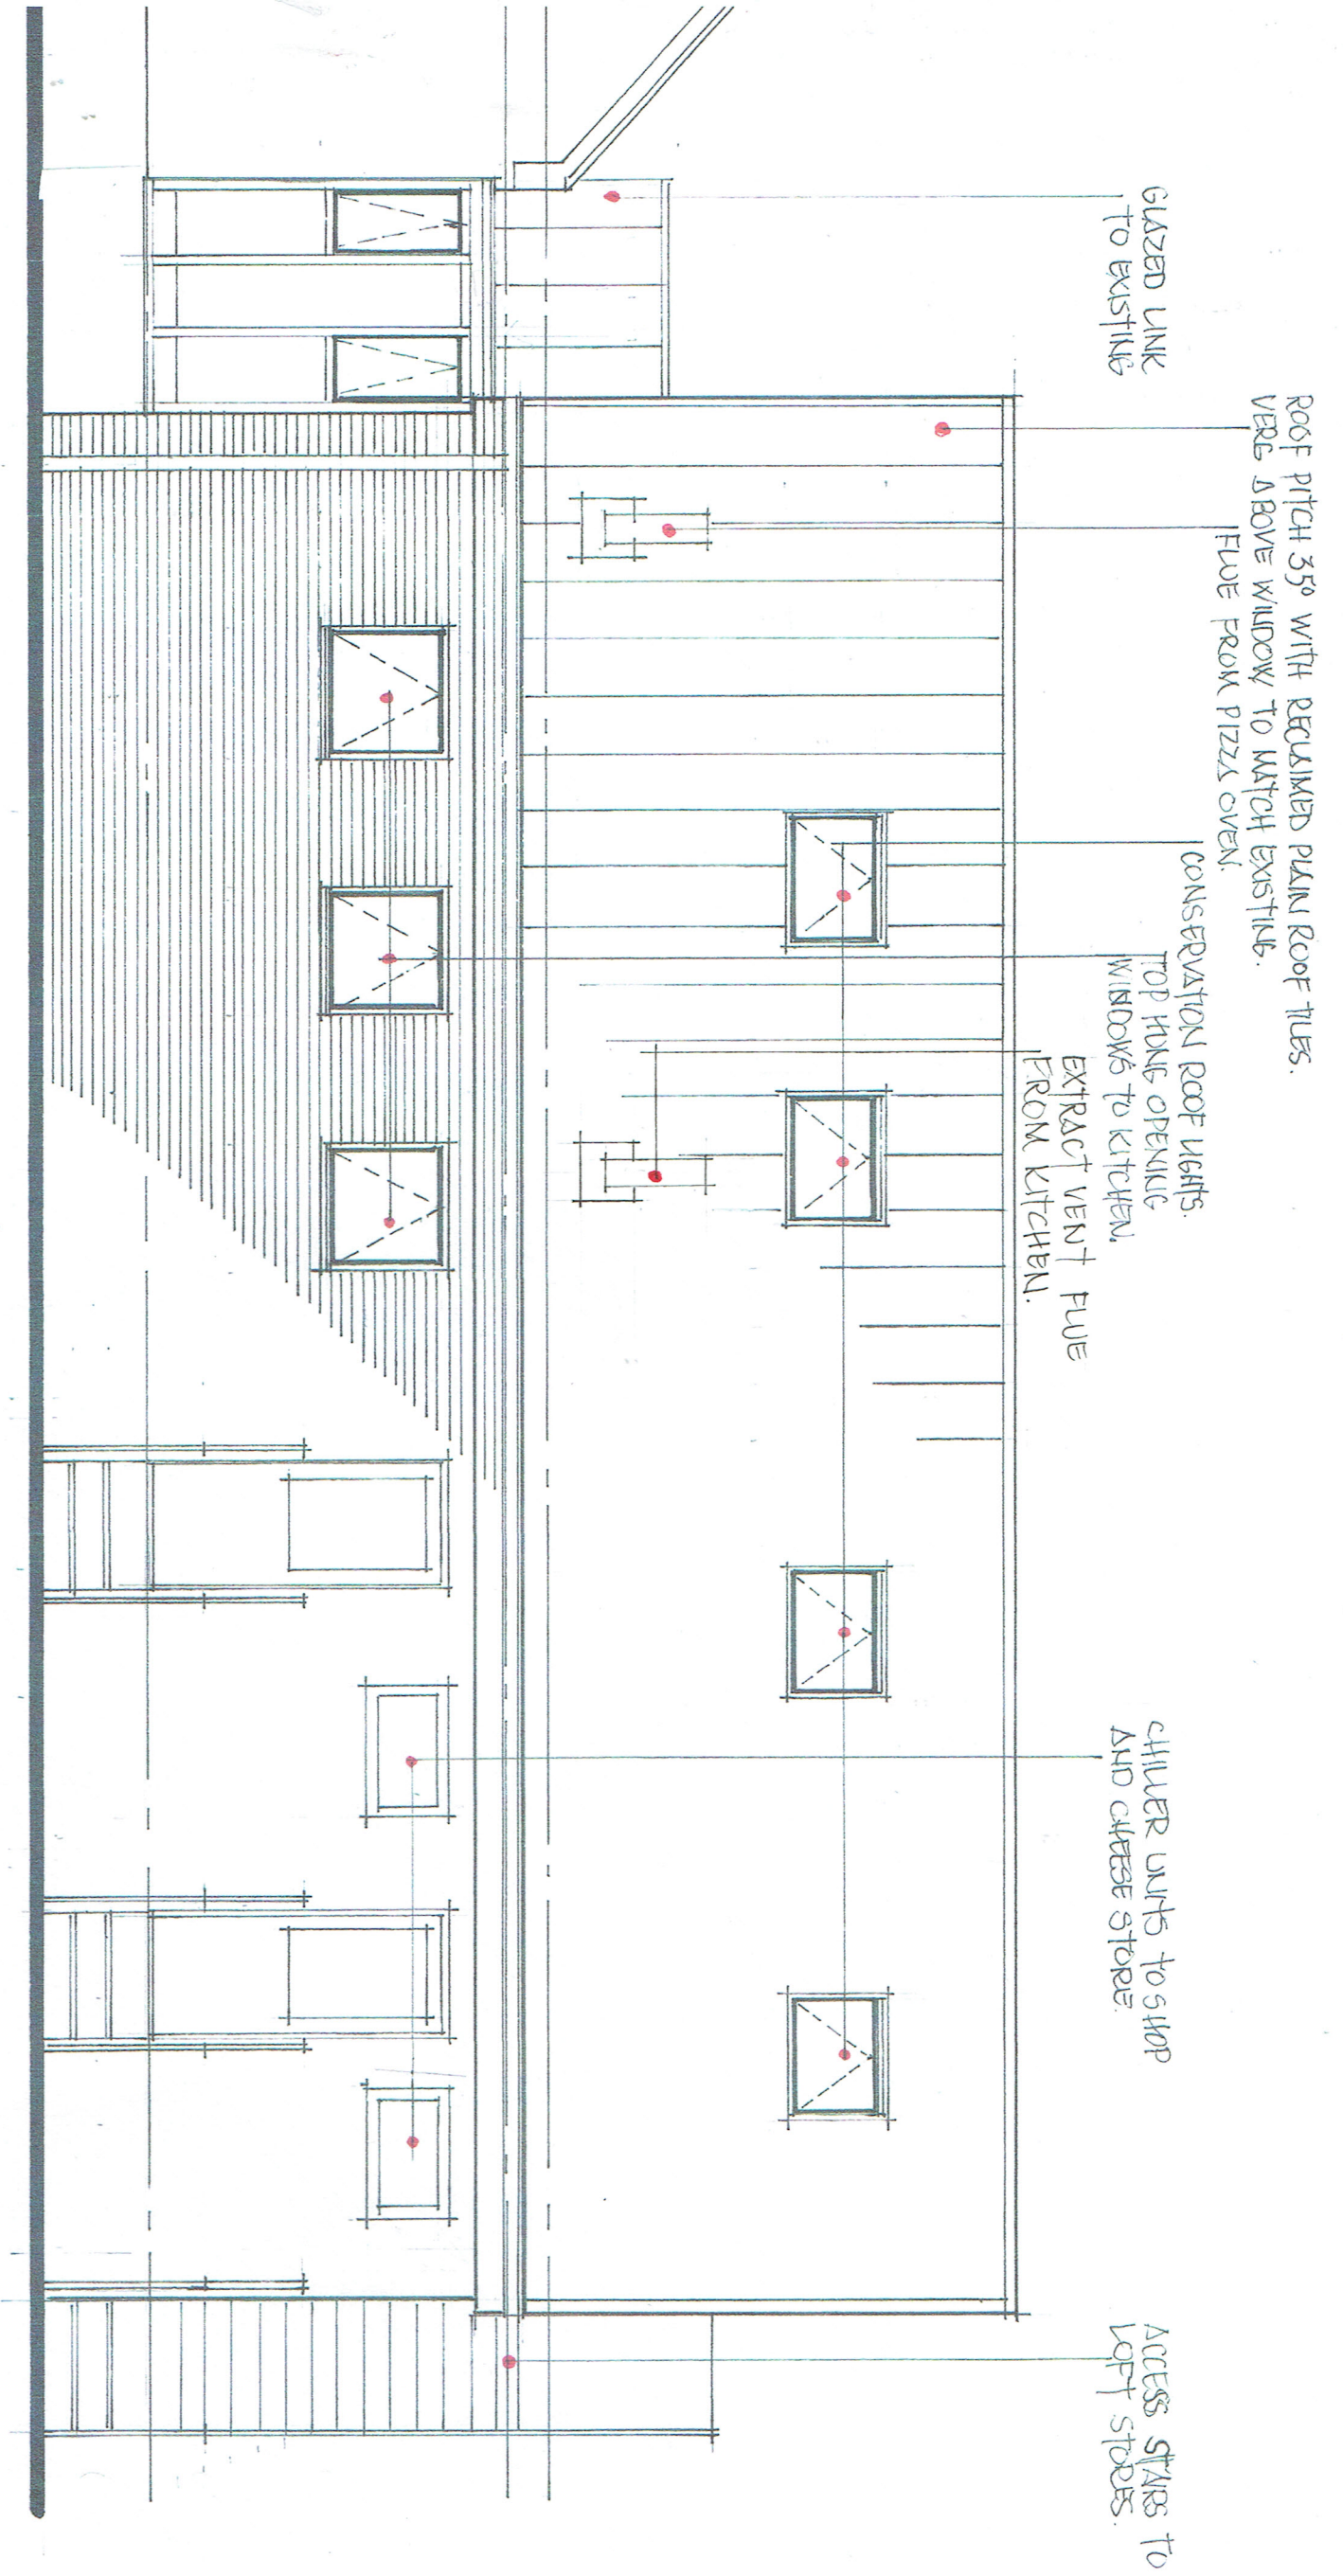

SCALE 1:50 @ A3.

PLANNING APPLICATION

KEITH REYNOLDS ASSOCIATES, WOODSIDE, THE GROVE, HAMPTON in ARDEN, SOLIHULL B92 0HD
CLIENT Leicestershire Handmade Cheese Co.
PROJECT. New Farm Shop, Kitchen & Office.
LOCATION Sparkenhoe Farm, Upton, Warwickshire. CV13 6JX.
TITLE Rear Elevation - North **DWG No.** 2026/169/14 **SCALE.** 1:50 **DATE.** 22/03/26 **Rev. B...** Date 21/07/26