




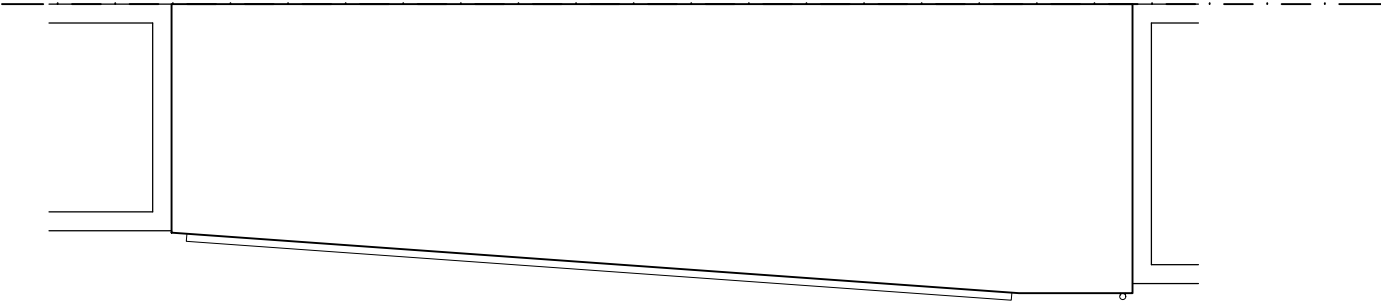


EXISTING ROOF PLAN

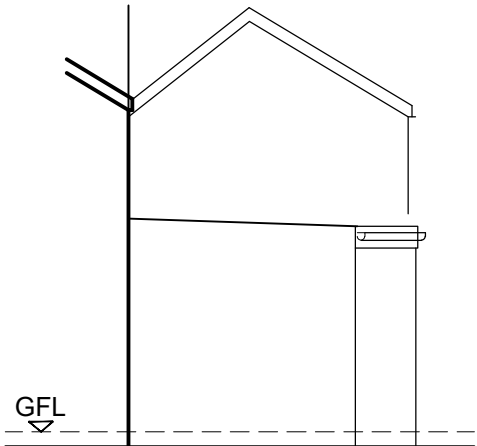


EXISTING SIDE ELEVATION

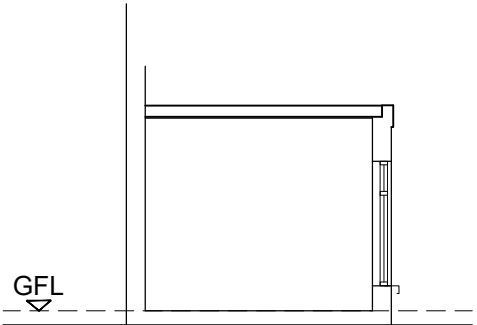


EXISTING SECTION

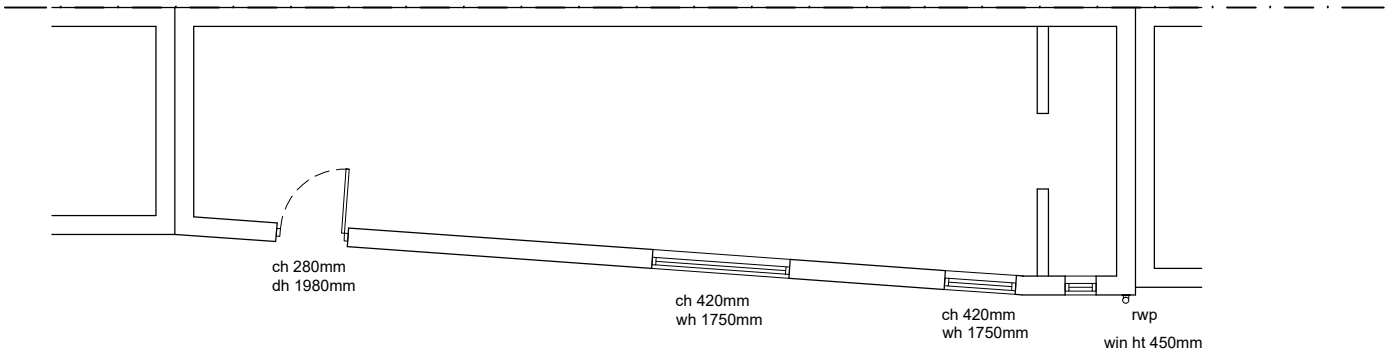


EXISTING GROUND FLOOR PLAN

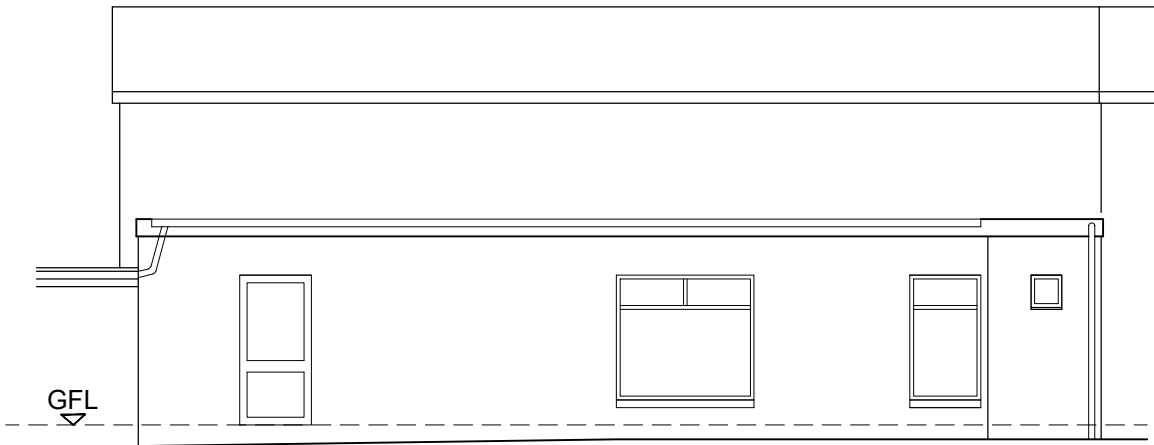


EXISTING FRONT ELEVATION

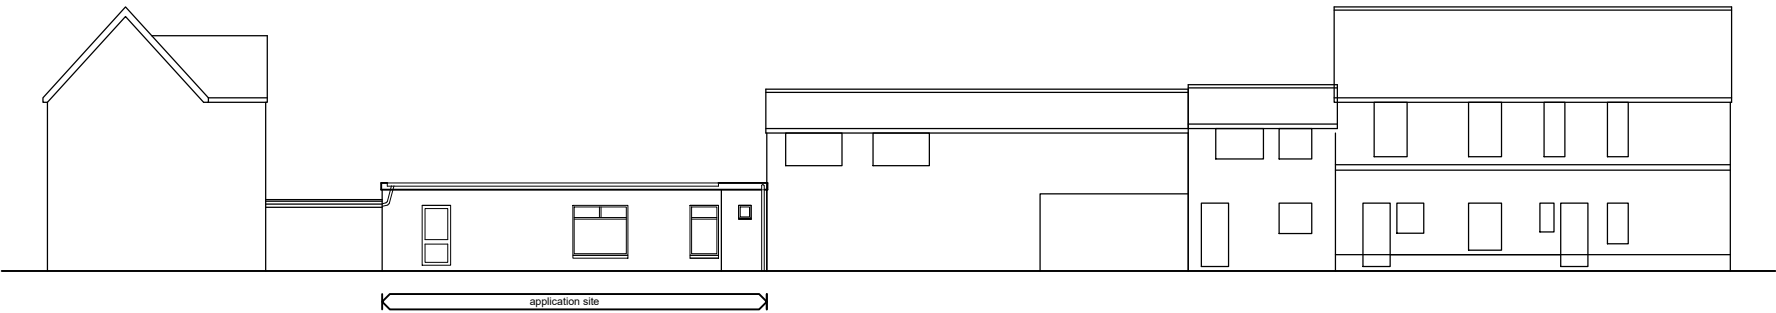

EXISTING STREET SCENE...1:250

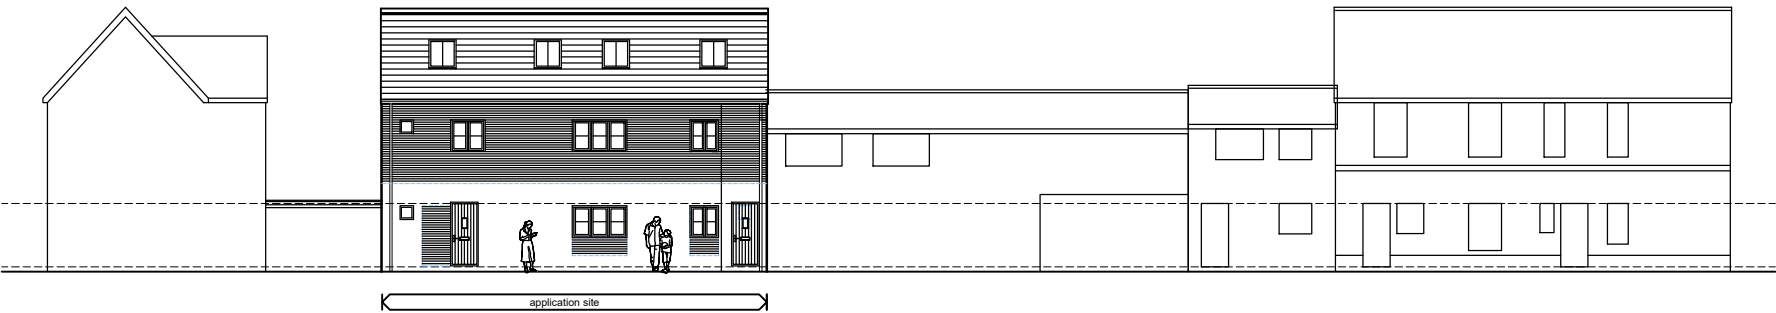

PROPOSED STREET SCENE...1:250

 

Revision		
A	03.08.24	LPA comments

Project:		Change of use to 2no. Flats			
Site Address:		64A Castle Street, Hinckley, LE10 1DD			
Drawing title:		Existing Plans			Drawn : Si
Drawing Number:		A302	PL	02	A
Date:		Jan 2024			

