
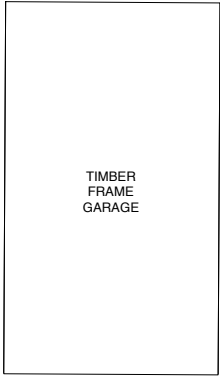


1

GROUND FLOOR PLAN

Scale: 1:100

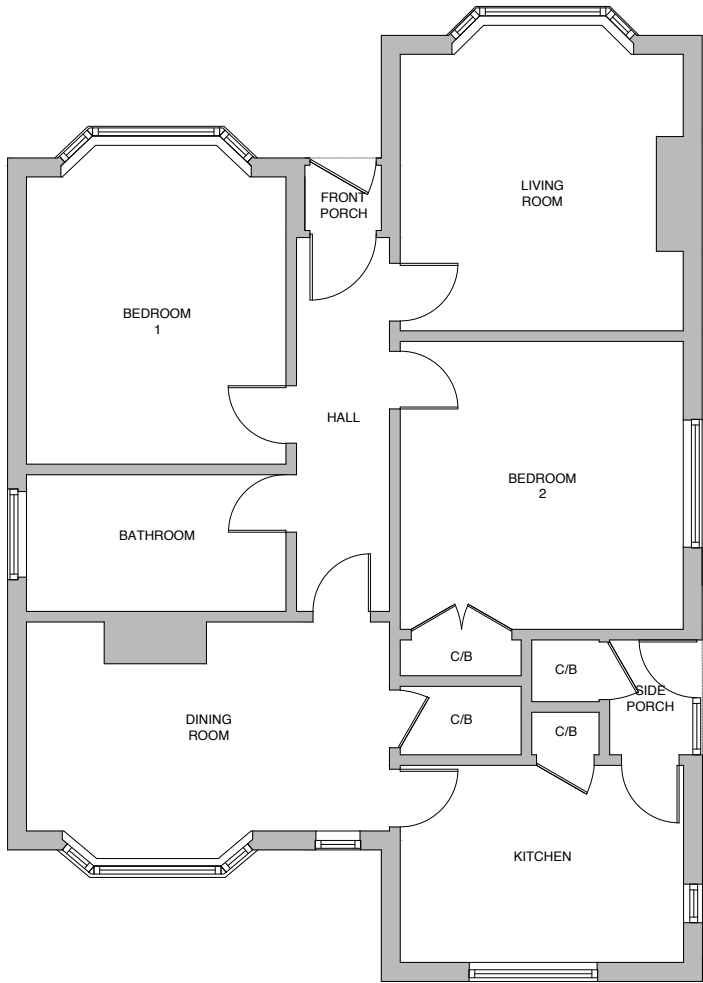

BOUNDARY WALL

BOUNDARY WALL

EXISTING

CLIENT/SITE

LIDDINGTON

27a BARTON ROAD, BARLESTONE

PROJECT TITLE

PROPOSED BUNGALOW RENOVATION

DRAWING TITLE

EXISTING FLOOR PLAN

DRAWING NO.

2406-147-A-E01

DATE

05/08/24

DWG BY

HT

REV	DESCRIPTION	DATE
A		
B		
C		
D		
E		

SCALE	PAPER SIZE	REV
AS/DWG	A3	-

TUK RURAL

PRAGMATIC ARCHITECTURAL CONSULTANTS

T-01332 660057

E: info@tukurural.co.uk W: www.tukurural.co.uk

All dimensions and levels to be checked on site by main contractor prior to works commencing. Drawings for planning purposes only, do not scale for construction.

Drawing to be read in conjunction with all relevant consultants and/or specialist drawings and documentation. Please notify any discrepancies to TUK Rural Ltd

ALL WORKS TO BE UNDERTAKEN IN ACCORDANCE WITH CDM REGULATIONS 2015

THIS DRAWING IS THE PROPERTY OF TUK RURAL LTD NO DISCLOSURE, REPRODUCTION OR USE OF ANY PART OF THIS DRAWING MAY BE MADE WITHOUT PRIOR WRITTEN PERMISSION OBTAINED FROM TUK RURAL LTD

TUK Rural LTD Reg: 10706216 England & Wales

Affiliate Member of the Royal Institute of British Architects
Chartered Member of the Royal Institute of Chartered Surveyors