
 


1

PROPOSED GARAGE FLOOR PLAN

Scale: 1:100

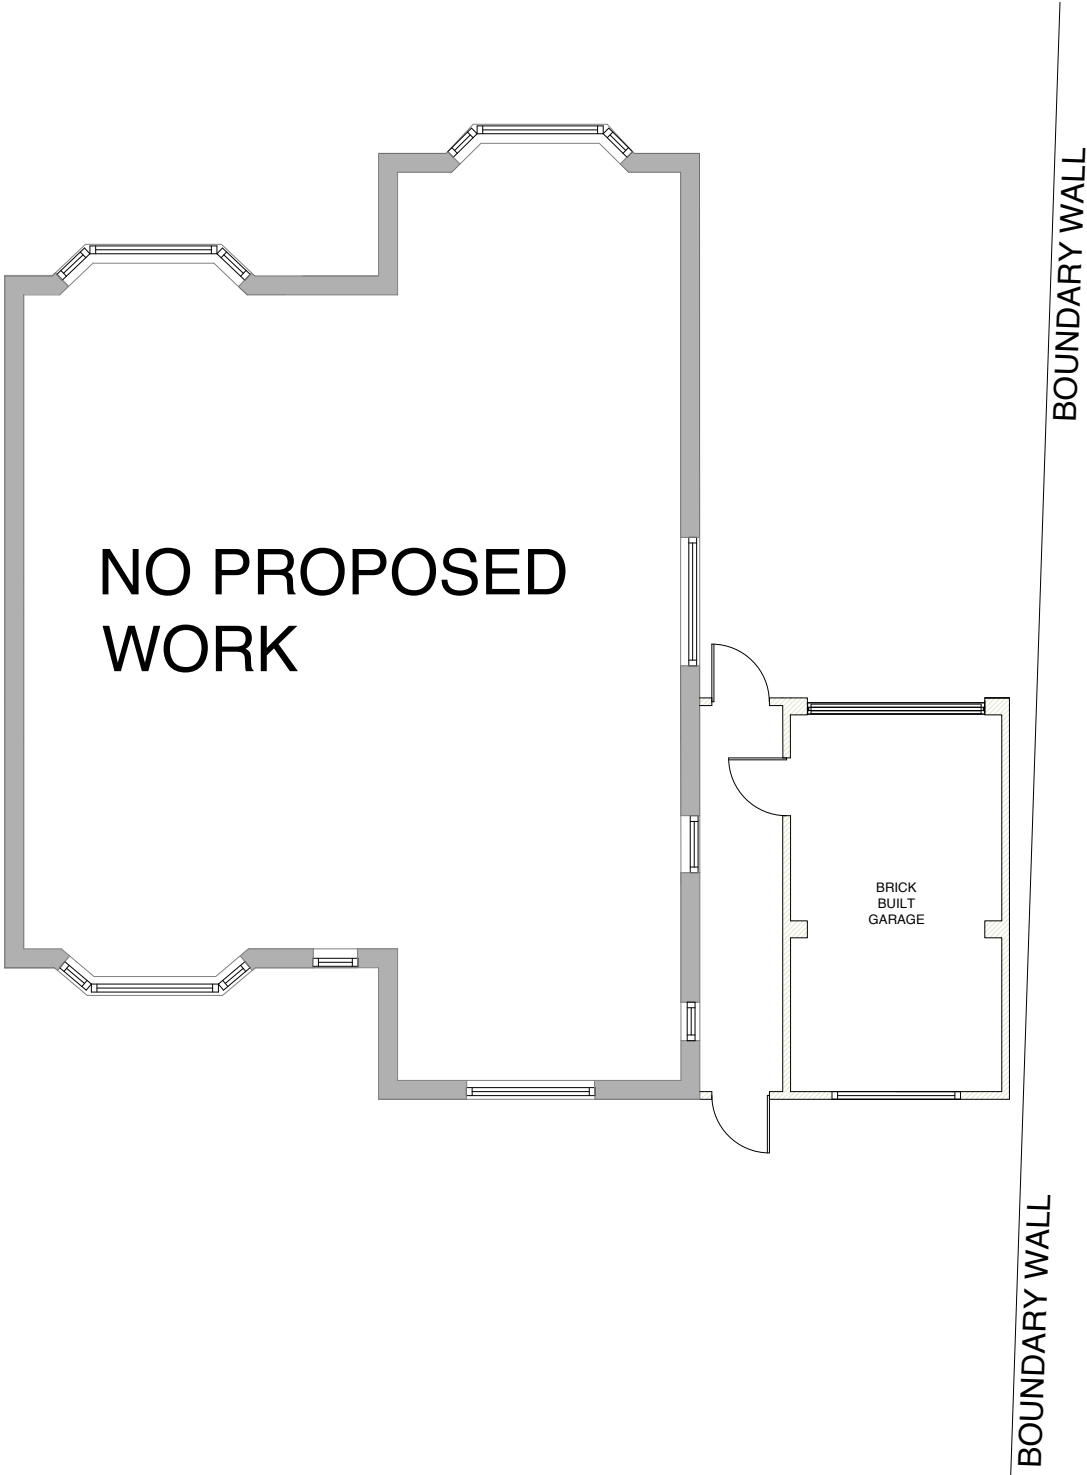

PROPOSED

CLIENT/SITE
LIDDINGTON
27a BARTON ROAD, BARLESTONE

PROJECT TITLE
PROPOSED GARAGE

DRAWING TITLE
PROPOSED GARAGE FLOOR PLAN

DRAWING NO.
2406-147-A-P01

DATE
05/08/24

DWG BY
HT

REV	DESCRIPTION	DATE
A		
B		
C		
D		
E		

SCALE
AS/DWG

PAPER SIZE
A3

REV
-

TUK RURAL

FRAGMATIC ARCHITECTURAL CONSULTANTS

T:01332 660057
E: info@tukrural.co.uk W: www.tukrural.co.uk

All dimensions and levels to be checked on site by main contractor prior to works commencing. Drawings for planning purposes only, do not scale for construction.

Drawing to be read in conjunction with all relevant consultant and/or specialist drawings and documentation. Please notify any discrepancies to TUK Rural Ltd

ALL WORKS TO BE UNDERTAKEN IN ACCORDANCE WITH
CDM REGULATIONS 2015

THIS DRAWING IS THE PROPERTY OF TUK RURAL LTD NO DISCLOSURE, REPRODUCTION OR USE OF ANY PART OF THIS DRAWING MAY BE MADE WITHOUT PRIOR WRITTEN PERMISSION OBTAINED FROM TUK RURAL LTD

TUK Rural LTD Reg: 10706216 England & Wales

Affiliate Member of the Royal Institute of British Architects
Chartered Member of the Royal Institute of Chartered Surveyors