




TYPICAL FLOOR PLAN 1:50 (HOLIDAY LODGE UNIT No's 1&2)

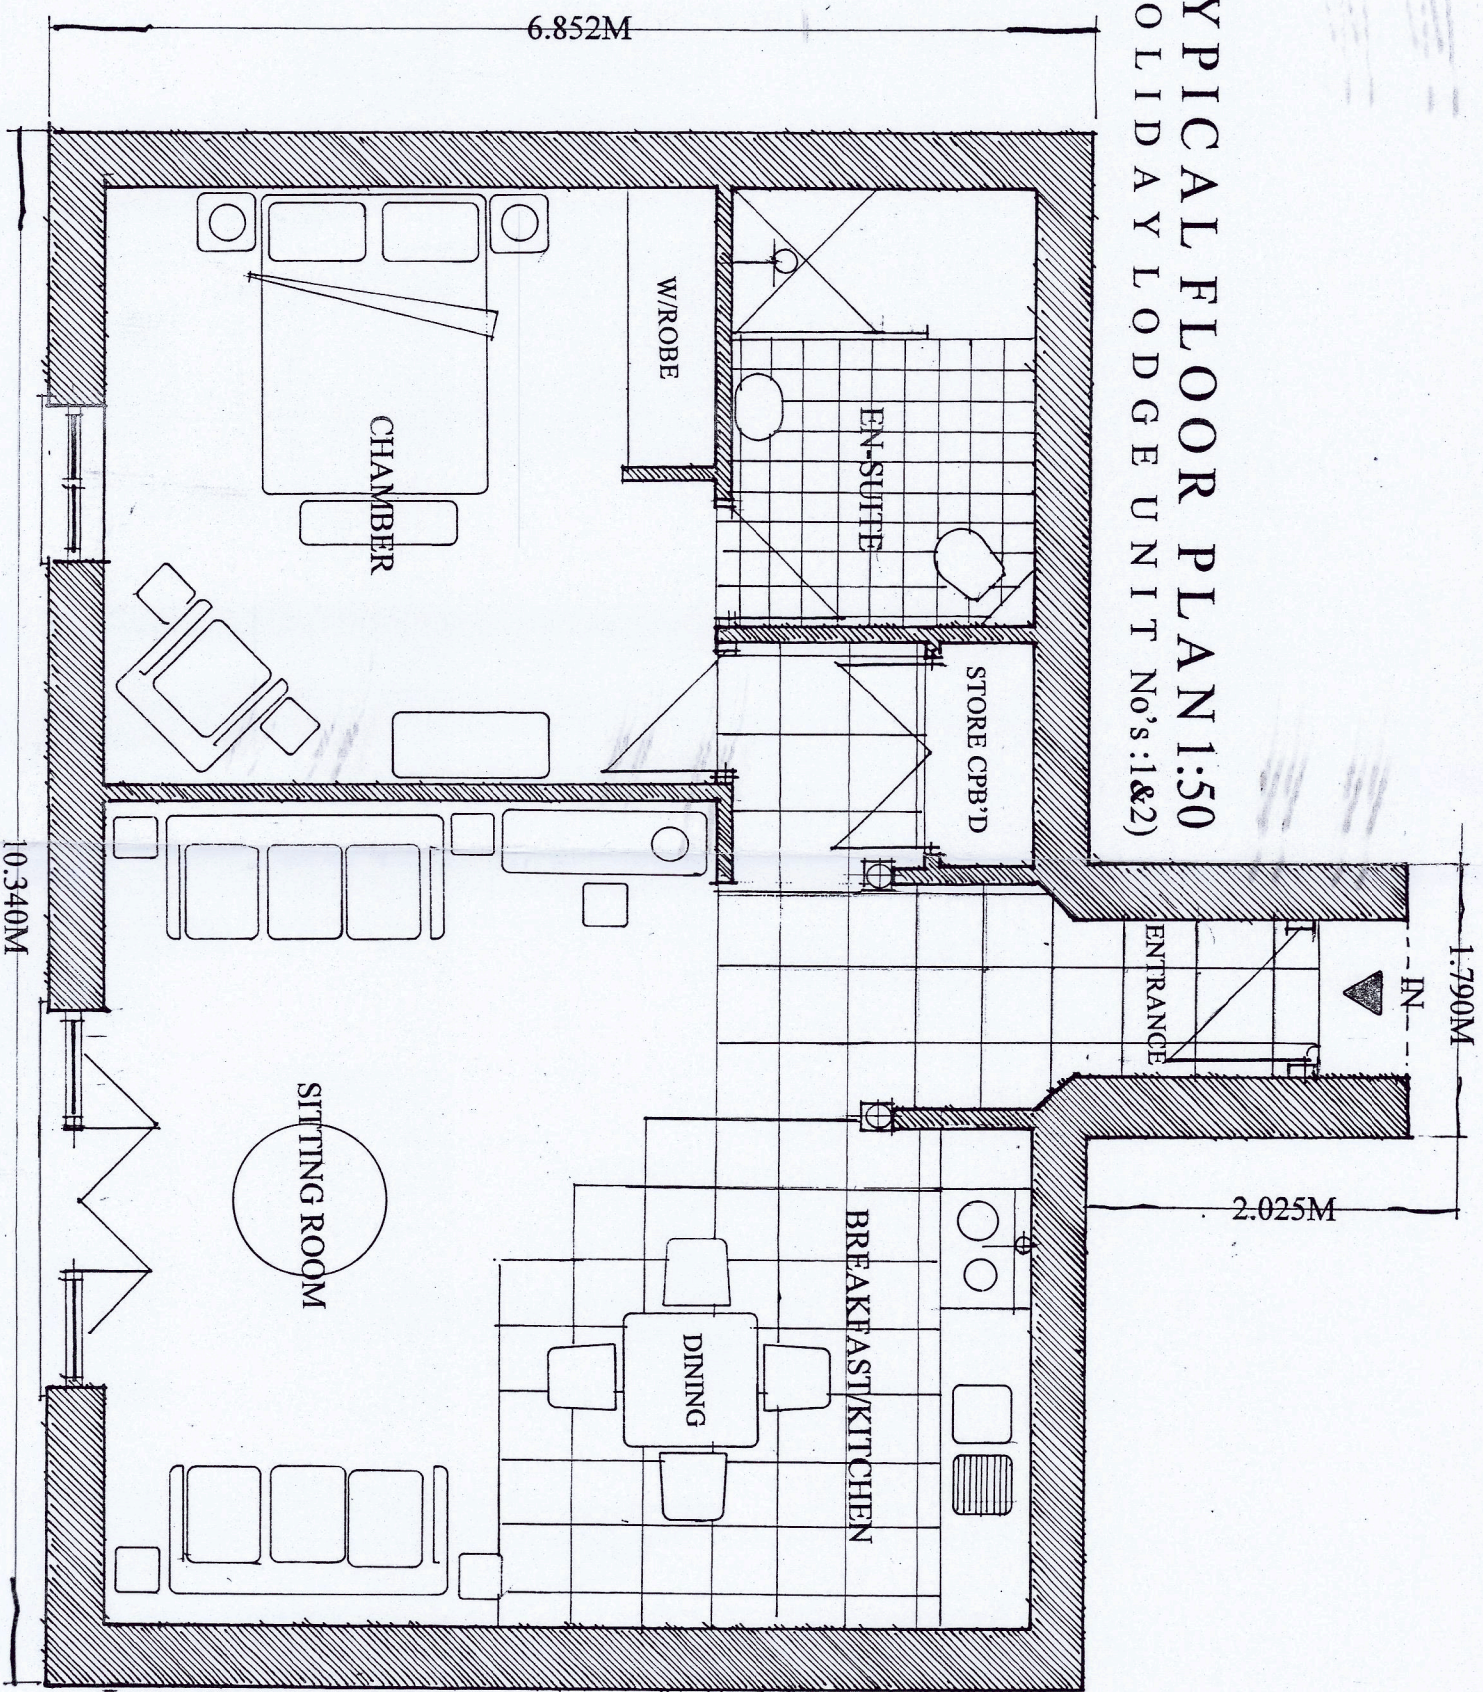


SITE LAYOUT BLOCK PLAN 1:500

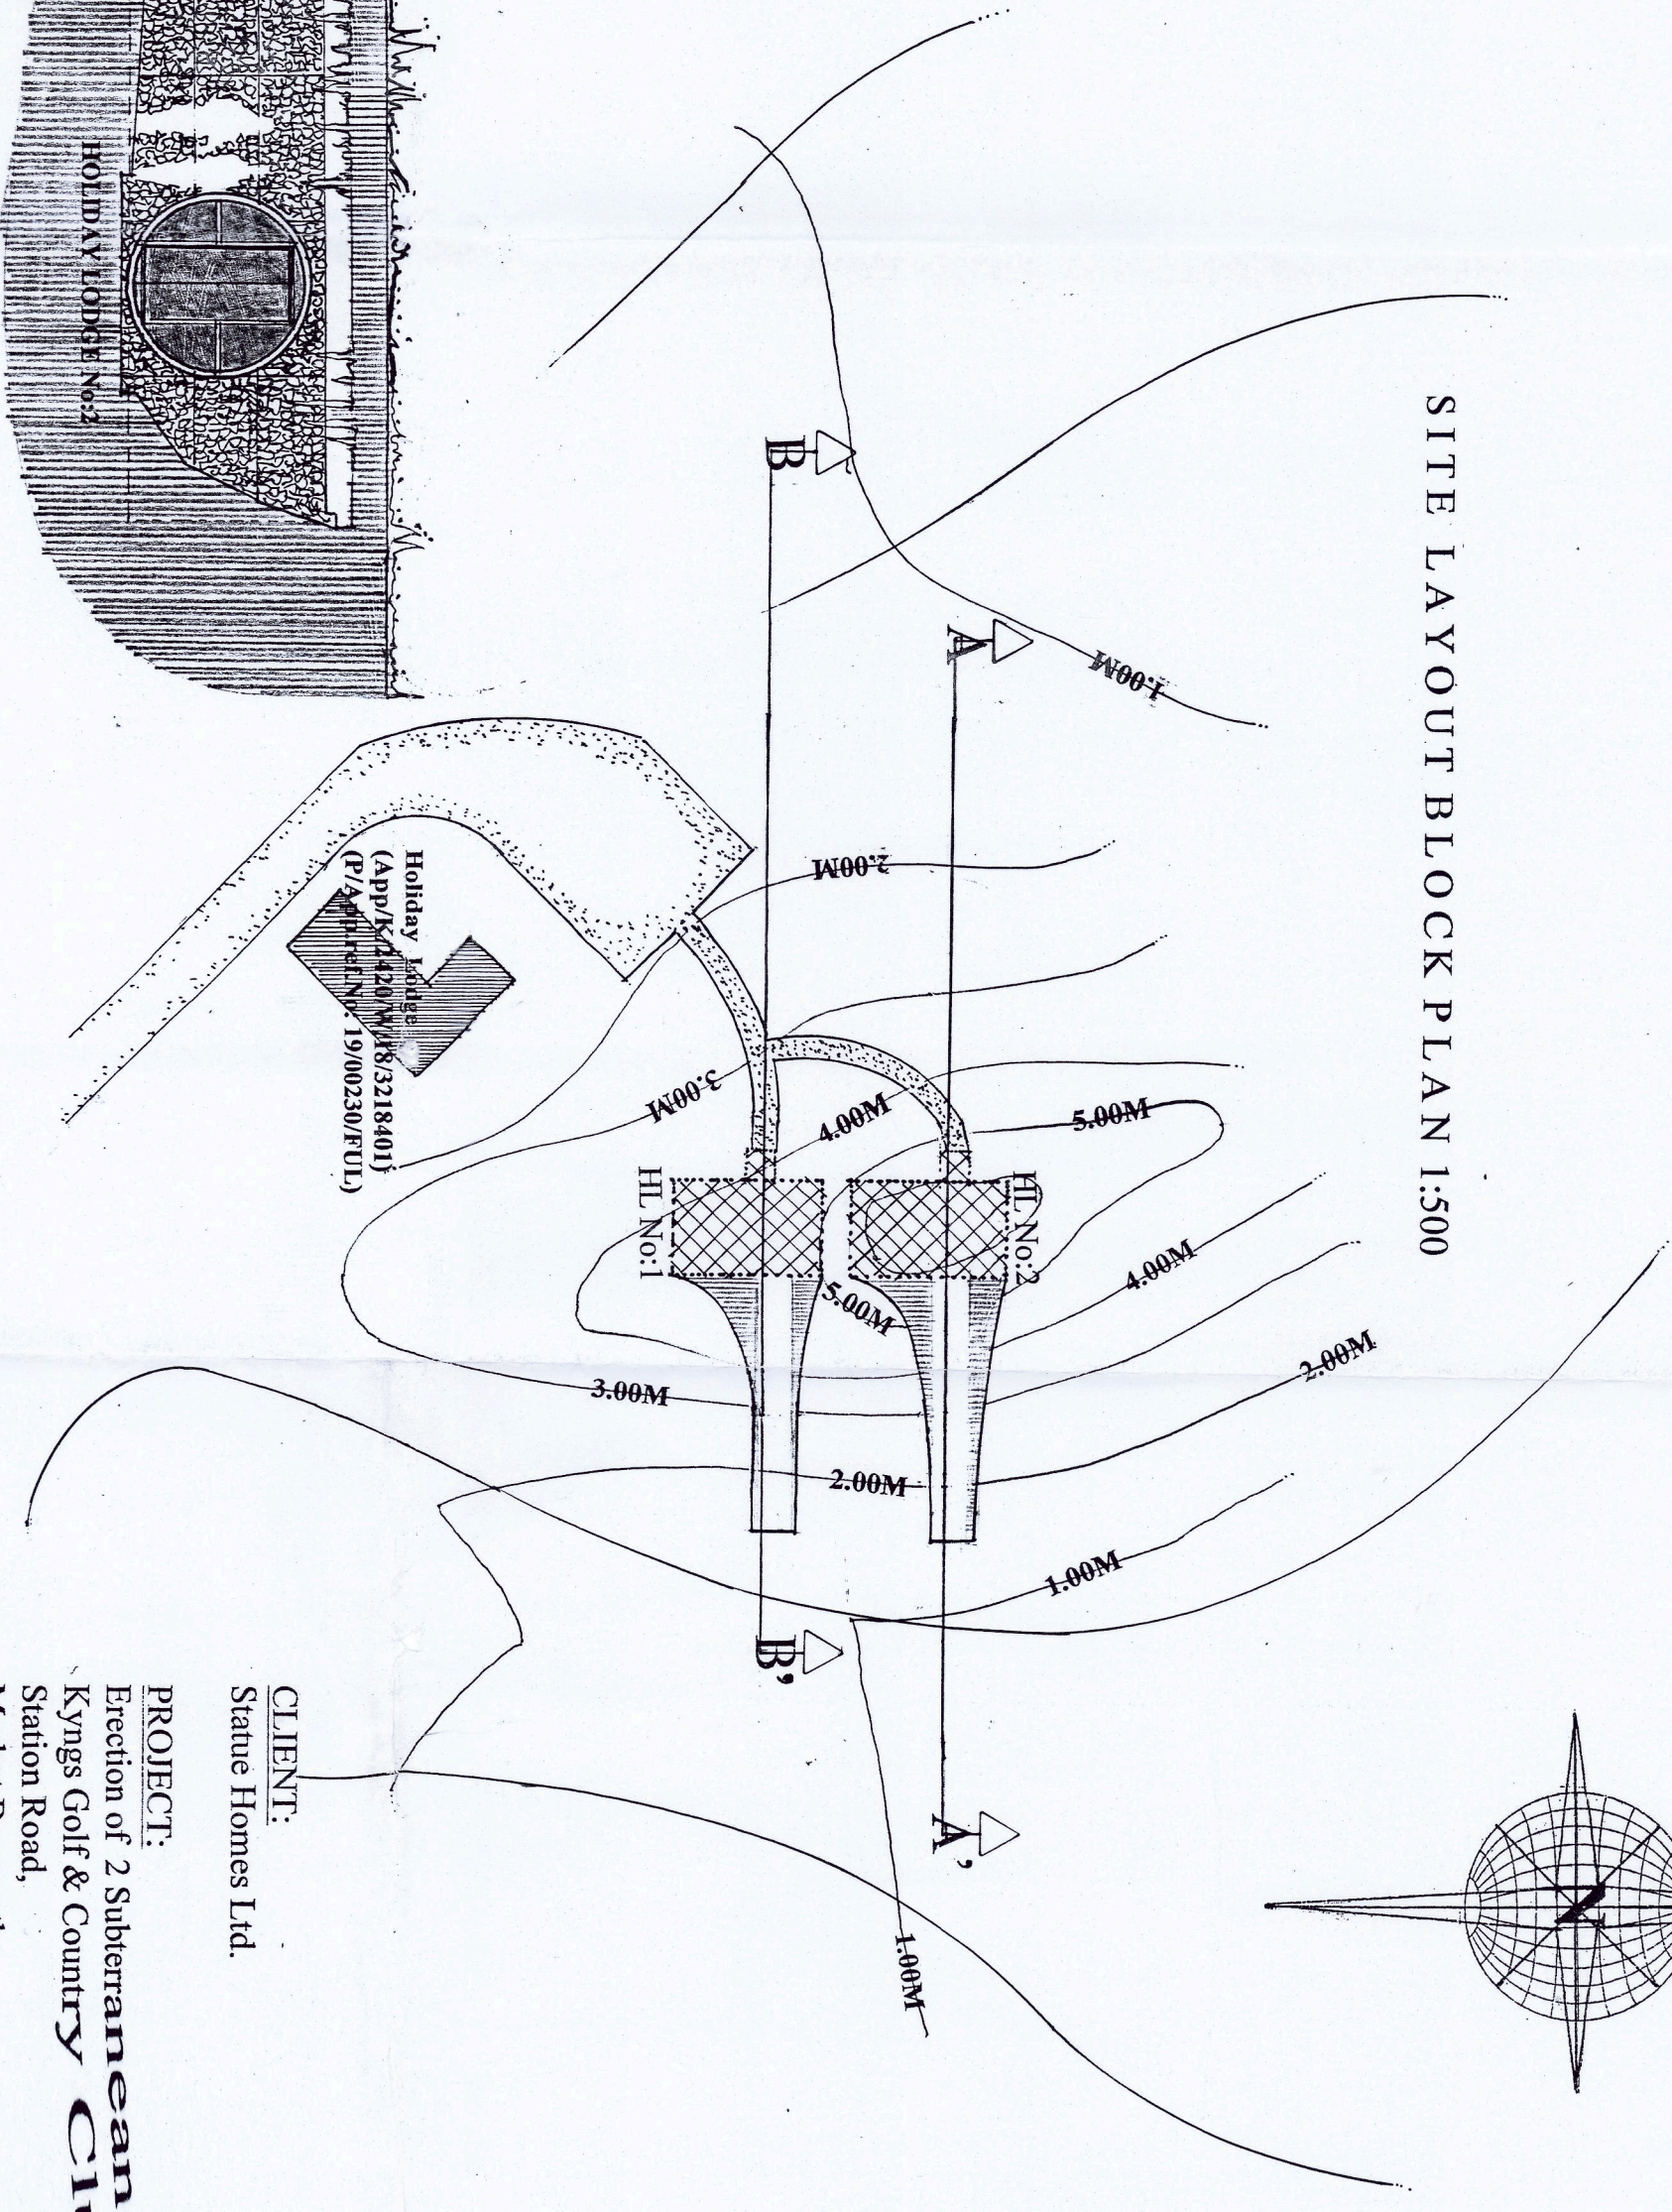

PRINCIPAL FAÇADE FACING ONTO THE 10th HOLE FAIRWAY 1:100

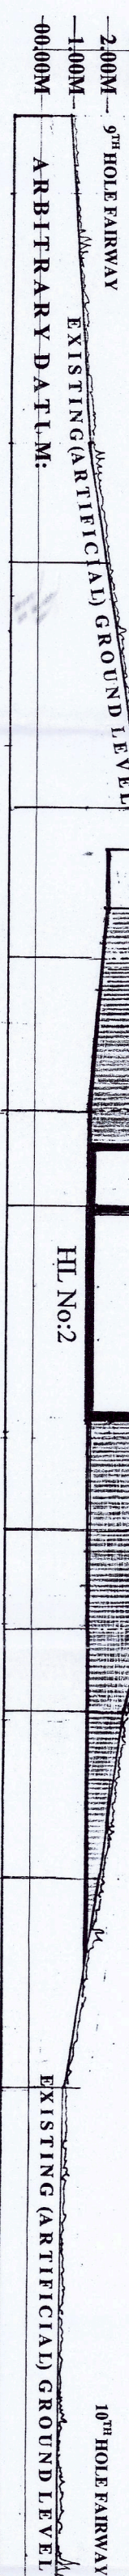

TRANSVERSE SITE SECTION A/A' 1:200

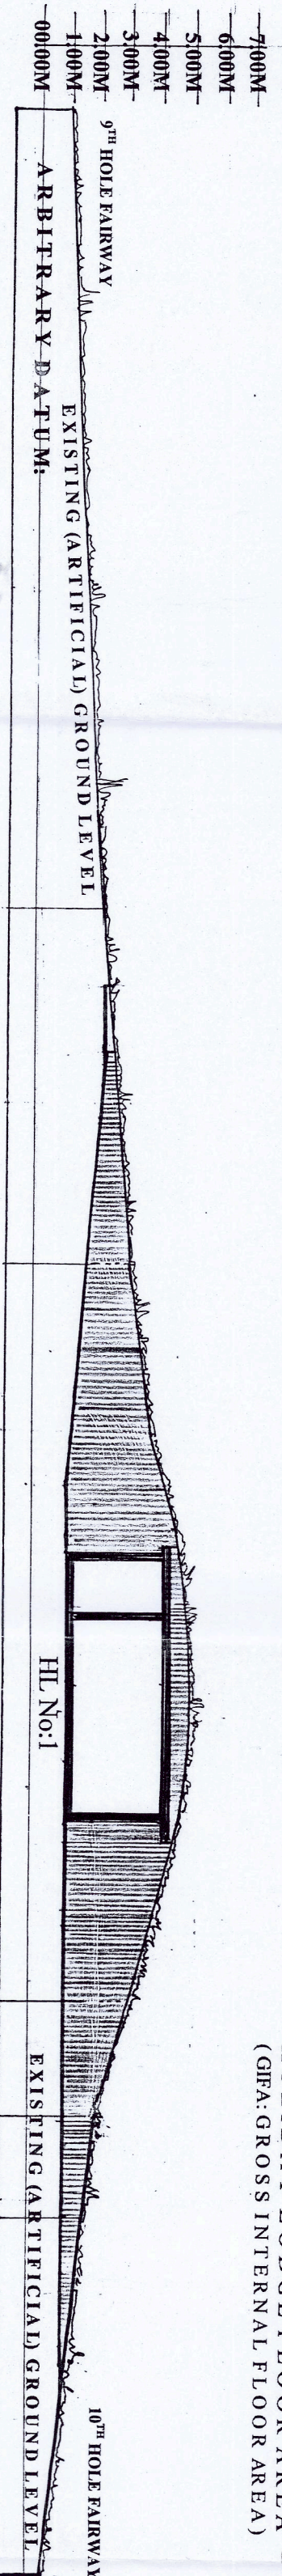

TRANSVERSE SITE SECTION B/B' 1:200

HOLIDAY LODGE FOOTPRINT = 74.47M²
HOLIDAY LODGE FLOOR AREA = 59.70M²
(GIFA: GROSS INTERNAL FLOOR AREA)

CLIENT:
Statue Homes Ltd.

PROJECT:
Erection of 2 Subterranean Holiday
Kyns Golf & Country Club,
Station Road,
Market Bosworth,
Leicestershire.

DRAWING TITLE:
Proposed Floor Plan & Elevation
Transverse Site Sections A/A'
Site Layout Block Plan

SCALE: 1:50/1:100/1:200/1:500
DATE: November 2023
DRWG. No: HMD/PD/05335
© Copyright HMD/2023
HOUSEM
DESIGN

